




C1 FERDERAL SOUTH BOUND VIEW
NOT TO SCALE



C4 NORTH EAST CORNER
NOT TO SCALE



DRC
PZ24-12000020
07/15/2026
NORTH WEST CORNER
NOT TO SCALE

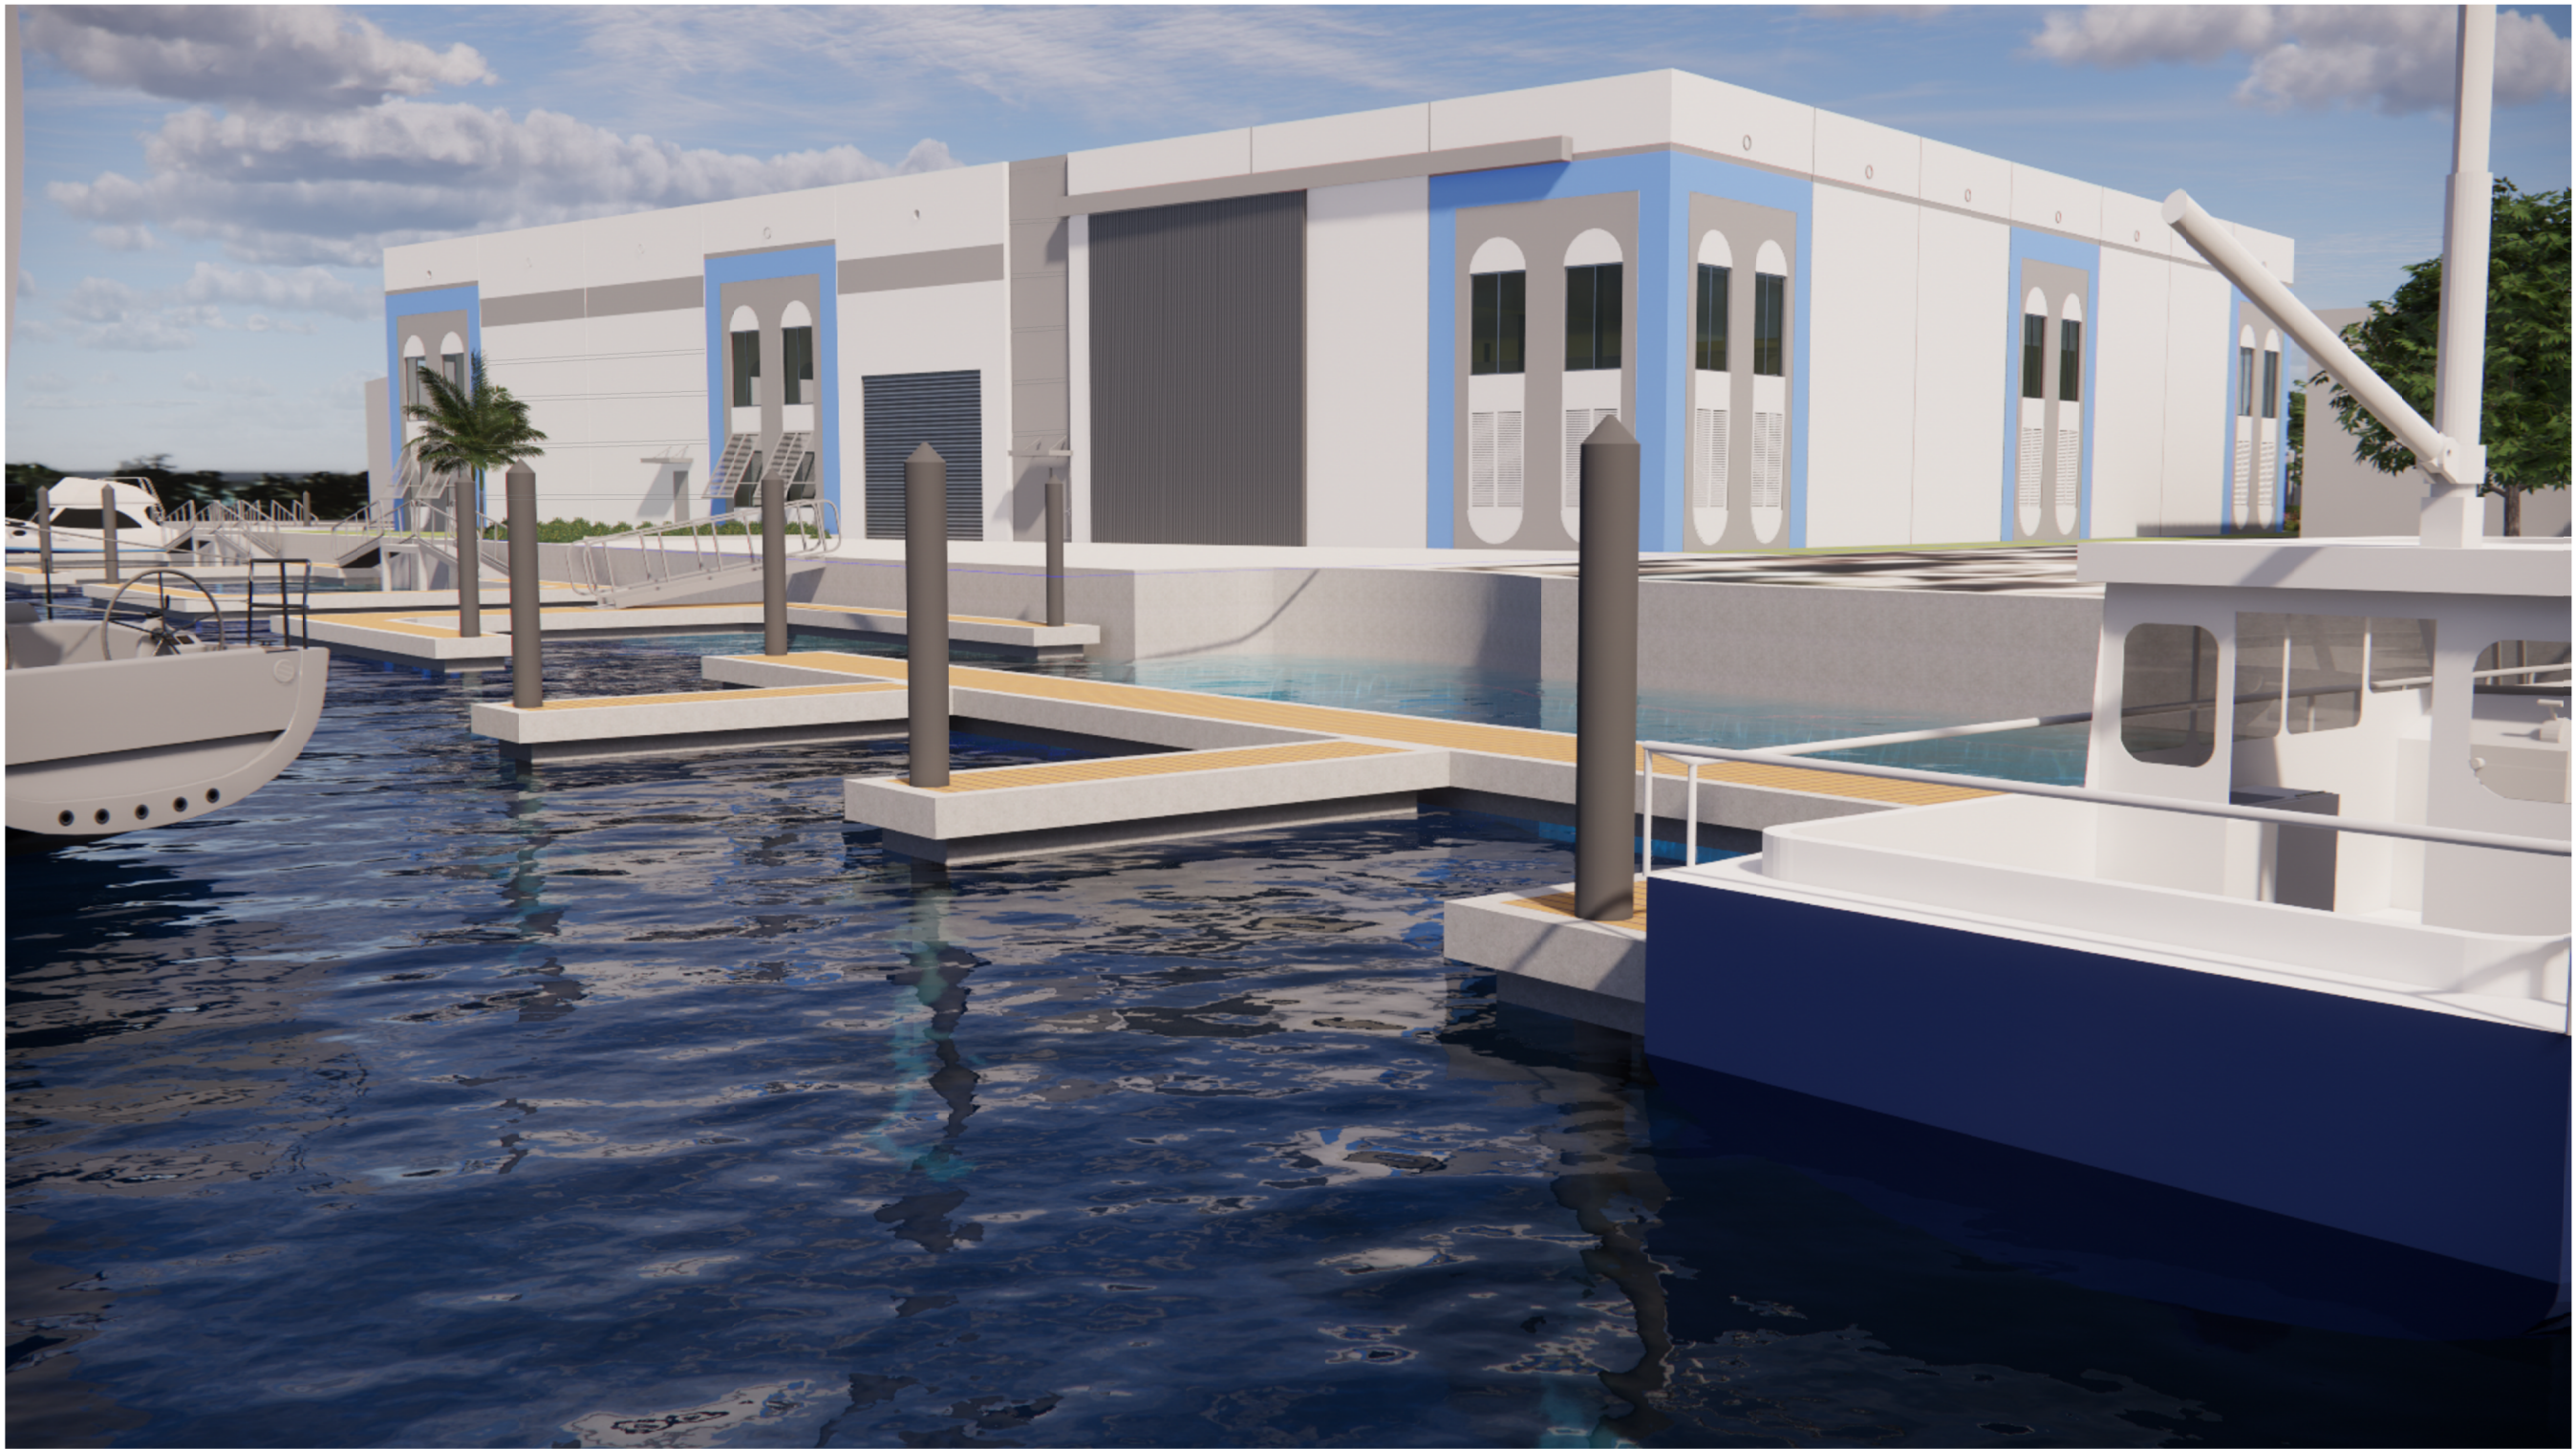

A1 SOUTH WEST CORNER
NOT TO SCALE




PROPOSED SITE IMPROVEMENTS FOR:
POMPAÑO BEACH MARINE CENTER

701 FEDERAL HIGHWAY POMPAÑO BEACH, FL 33062

barranco gonzalez • architecture • planning • interior design

fort lauderdale, fl 33316 phone: (954) 961-7675 fax: (954) 961-7685 mail: @bgarchitecture.com

ib # 26001020 aa # 26001030

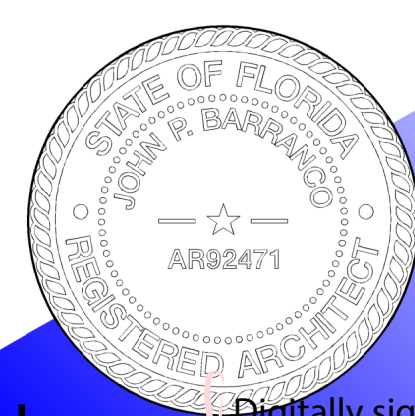

John P. Barranco
Digitally signed by John Barranco
Date: 2026.05.14 09:24:44 -04'00'

DESIGNED	DRAWN	CHECKED
JPB	JO	JPB
DATE:	DATE:	DATE:
05.13.2026	05.13.2026	05.13.2026

this document or parts thereof may not be reproduced in any form without permission copyrighted material ©

REVISIONS
1. REVISED COMMENTS

EXTERIOR RENDERINGS

SITE PLAN APPROVAL

R-204