



A Custom Three Story Home:  
at  
1900 Bay Dive  
Pompano Beach,  
Broward County , Florida

SITE DATA MATRIX:

| SITE DATA MATRIX                                        |                        |                            |                      |                     |                             |                          |                                         |                                      |                    |                              |                     |                         |                         |                       |
|---------------------------------------------------------|------------------------|----------------------------|----------------------|---------------------|-----------------------------|--------------------------|-----------------------------------------|--------------------------------------|--------------------|------------------------------|---------------------|-------------------------|-------------------------|-----------------------|
| AGENCY                                                  | FLOOD ZONE             | ELEVATIONS (N.A.V.D.)      |                      |                     |                             |                          |                                         | SUBTRACTS                            |                    |                              | PERVIOUS AREA       |                         |                         | REMARKS / NOTES       |
|                                                         |                        | 100 YEAR DESIGN GRADE      | 100 YEAR STORM ELEV. | 100 YEAR BASE FLOOD | L100MM (MIN)                | GRADE FOR BLDG. HEIGHT   | BASE FLOOD ELEV. "BFE" HIGH WATER ELEV. | BUILDING HEIGHT                      | FRONT              | SIDE                         | REAR                | LOT                     | LOT COVERAGE            |                       |
| CITY OF POMPAÑO BEACH MUNICIPAL CODE                    |                        |                            |                      |                     | 17.52' ±1.50' ± 1.002' NAVD | AVERAGE GRADE 17.5' NAVD | 40' MAX ABOVE GRADE 17.5' NAVD          | 40' MAX ABOVE GRADE 17.5' NAVD       | 29'                | 7.5'                         | 29'                 | 5.0' FOR POOLS          | 29'                     | 7.5'                  |
|                                                         |                        |                            |                      |                     |                             |                          | 40' MAX ABOVE GRADE 17.5' NAVD          | 40' MAX ABOVE GRADE 17.5' NAVD       |                    |                              |                     |                         |                         |                       |
| FLORIDA DEPARTMENT OF ENVIRONMENTAL PROTECTION (D.E.P.) | 48' NAVD (P.E. DESIGN) | 17.52' NAVD ("WAVE CREST") |                      | 15.5' NAVD          |                             | 0.41' NAVD               |                                         |                                      |                    |                              |                     |                         |                         |                       |
| F.E.M.A.                                                | VE-AE7 ZONE X          | VE - 9 "SURGE"             | AE - 2 "FLOOD"       | 15.5' NAVD          |                             | 8.0'                     |                                         |                                      |                    |                              |                     |                         |                         |                       |
| BROWARD COUNTY FLOOD INSURANCE RATE (FIRM) MAP 53HII    | VE-AE7 ZONE X          | VE - 9 "SURGE"             | AE - 2 "FLOOD"       | 15.5' NAVD          |                             | 21.19'                   |                                         |                                      |                    |                              |                     |                         |                         |                       |
| PROVIDED                                                | VE8                    | VE - 9 "SURGE"             | AE - 7 "FLOOD"       | 15.5' NAVD          | 7.5' NAVD                   | 20.83'                   |                                         | 47.50' NAVD COMPLES 31'3.14" COMPLES | 25'3.9'16" COMPLES | 7.5" EACH SIDE 15'3.14" POOL | 5.794 SF Bldg. area | 3.878 SF 39.46% COMPLES | 4.472 SF 46.46% COMPLES | 947 SF 46.46% COMPLES |

PROJECT DESIGN DATA:

|                     |                         |
|---------------------|-------------------------|
| NUMBER OF FLOORS:   | 3 STORY                 |
| NUMBER OF BEDROOMS: | 6 BEDROOMS              |
| NUMBER OF BATHS:    | 6 BATHS (3) - 1/2 BATHS |
| LIVING SQ.FT.:      | 6,168 S.F.              |
| TOTAL SQ.FT.:       | 12,874 S.F.             |
| ROOF SQ.FT.:        | 4,091 S.F.              |

|                               |                           |
|-------------------------------|---------------------------|
| DESIGN LOADS:                 |                           |
| MAIN FLOOR SUPER IMPOSED:     | LL = 40 PSF + DL = 35 PSF |
| BALCONY FLOOR SUPER IMPOSED:  | LL = 60 PSF + DL = 35 PSF |
| ROOF SUPER IMPOSED:           | LL = 30 PSF + DL = 25 PSF |
| GARAGE FLOOR SUPER IMPOSED:   | LL = 50 PSF               |
| STAIRS SUPER IMPOSED:         | LL = 40 PSF + DL = 35 PSF |
| DESIGN SOIL BEARING CAPACITY: | 2,500 PSF                 |

|                                |  |
|--------------------------------|--|
| FLORIDA ENERGY CALCULATIONS:   |  |
| TOTAL PROPOSED MODIFIED LOADS: |  |
| TOTAL BASELINE LOADS:          |  |

THIS ENTIRE PROJECT IS PREPARED IN COMPLIANCE WITH ASCE 7-22, EXP. "D" & A.S.C.E. 24-14

| ZONE 1 COUNTIES: | ZONE 1 PRODUCTS:       | ZONE 1 CLIMATE:           |
|------------------|------------------------|---------------------------|
| 1) BROWARD       | 1) REQUIRED LAM "D"    | 1) US FACTOR = 1.05       |
| 2) MONROE        | 2) REQUIRED LOW "E"    | 2) IMPACT U-FACTOR ≥ 0.75 |
| 3) PALM BEACH    | 3) ALL VINYL PRODUCTS  | 3) S.H.G.C. ≤ 0.25        |
| 4) HENDRY        | 4) ALUMINUM WINGLARD   |                           |
| 5) LEE           | 5) NON IMPACT ALUMINUM |                           |
| 6) COLLIER       |                        |                           |

|                                                                                      |                  |
|--------------------------------------------------------------------------------------|------------------|
| CLASSIFICATION OF STRUCTURES: FOR FLOOD-RESISTANT DESIGN & CONSTRUCTION (ASCE 24-14) | RISK CATEGORY II |
|--------------------------------------------------------------------------------------|------------------|

PROJECT INFORMATION:

PROPOSED PROJECT: SINGLE FAMILY-RESIDENTIAL ZONING DISTRICT: RS-2

GOVERNING CODES: FBC 2023 EDITION - RESIDENTIAL CITY OF POMPAÑO BEACH - BUILDING & ZONING CODES AMENDMENTS BROWARD COUNTY BUILDING & ZONING CODE

CONSTRUCTION TYPE: TYPE "V-N", UNSPRINKLED

| ZONING DATA:                      | RS-2        | RS-2                   |
|-----------------------------------|-------------|------------------------|
| SETBACKS:                         | REQUIRED    | PROVIDED               |
| FRONT SETBACK, WEST =             | 25'-0" MIN. | 25'-3.916" / 31'-3.14" |
| REAR SETBACK, EAST =              | 25'-0" MIN. | 25'-0"                 |
| SIDE SETBACK, NORTH =             | 7'-6" MIN.  | 7'-6"                  |
| SIDE SETBACK, SOUTH =             | 7'-6" MIN.  | 7'-6"                  |
| FRONT ROOF OVERHANG ALLOWED =     | 5'-0" MAX.  | 3'-4.316"              |
| REAR POOL SETBACK, EAST =         | 5'-0" MIN.  | 15'-3"                 |
| MAX. ROOF HEIGHT FROM AVG GRADE = | 40'-0" MAX. | 40'-0" MAX.            |

|                                                                        |                  |
|------------------------------------------------------------------------|------------------|
| FLOOD ZONES, VE 10' / VE 17' / AO 3'                                   | PROPOSED         |
| MIN. F.E.M.A. BASE FLOOD ELEVATION + 1 FOOT REQUIRED =                 | +8.00' N.A.V.D.  |
| MIN. HABITABLE FLOOR ELEVATION FOR THIS RESIDENCE =                    | +20.83' N.A.V.D. |
| PROPOSED FIRST LEVEL FLOOR ELEVATION =                                 | +8.00' N.A.V.D.  |
| LOWEST GARAGE FLOOR ELEVATION =                                        | +7.50' N.A.V.D.  |
| LOWEST ELEVATOR PIT ELEVATION =                                        | +3.00' N.A.V.D.  |
| LOWEST HORIZ. STRUCTURAL MEMBER ELEVATION =                            | +14.00' N.A.V.D. |
| MIN. EQUIPMENT ELEVATION, TYPICAL THROUGH-OUT =                        | +14.00' N.A.V.D. |
| CONSTRUCTION DRAWINGS: 0'-0" FT =                                      | +8.00' N.A.V.D.  |
| NOTE: BUILDER TO VERIFY ALL ELEVATIONS PRIOR TO START OF CONSTRUCTION. |                  |

SITE TABULATIONS:

SITE CALCULATIONS:

|                                       |                    |                            |
|---------------------------------------|--------------------|----------------------------|
| SITE AREA - BUILDABLE                 | =                  | 26,838 SF                  |
| PROPOSED BUILDING FOOTPRINT AREA      | =                  | 3,878 SF                   |
| PROPOSED DRIVEWAY, STEPS & SLAB AREAS | =                  | 1,444 SF                   |
| LANDSCAPE, GRASS & SAND AREAS         | =                  | 4,472 SF                   |
| BUILDING FOOTPRINT AREA:              | ALLOWED            | PROPOSED                   |
| 14 FLR LIVING - AC                    | 40% MAX = 1,918 SF | 3,878 SF = 39.46% OF SITE  |
| PERVIOUS AREA:                        |                    |                            |
| LANDSCAPE & GRASS AREAS               | 30% MIN = 2,938 SF | 4,472 SF = 45.66% OF SITE  |
| IMPERVIOUS AREA                       |                    |                            |
| DRIVEWAY & SLAB AREAS                 | 30% MAX = 2,938 SF | 1,444 SF = 14.74% OF SITE  |
| TOTAL                                 |                    | 9,794 SF = 100.00% OF SITE |

AREA TABULATIONS:

|                                    |                     |                        |            |
|------------------------------------|---------------------|------------------------|------------|
| 14 FLR FLOOR - AC                  | 604 S.F.            | PROPOSED LOT COVERAGE: |            |
| 24 FLR LIVING - AC                 | 2,472 S.F.          | FOYER - AC             | 604 S.F.   |
| 30 FLR LIVING - AC                 | 1,022 S.F.          | 9-CAR GARAGE + MECH    | 2,117 S.F. |
| 100% SUB-TOTAL                     | 3,748 S.F.          | 1-CAR GARAGE           | 439 S.F.   |
| 9-CAR GARAGE + MECH                | 2,117 S.F.          | CRAWL SPACE/STORAGE    | 559 S.F.   |
| 1-CAR GARAGE                       | 439 S.F.            | POOL COVER             | 559 S.F.   |
| CRAWL SPACE                        | 559 S.F.            | FRONT COVER            | 159 S.F.   |
| 100% SUB-TOTAL                     | 3,748 S.F.          |                        |            |
| 24 FLR REAR COV'D BALCONY          | 664 S.F.            |                        |            |
| 24 FLR FRONT COV'D BALCONY         | 32 S.F.             |                        |            |
| 24 FLR TUBS SUNDECK                | 602 S.F.            |                        |            |
| 24 FLR POOL/SPA DECK               | 807 S.F.            |                        |            |
| 24 FLR SUB-TOTAL                   | 2,117 S.F.          |                        |            |
| 34 FLR REAR COV'D BALCONIES        | 233 S.F.            |                        |            |
| 34 FLR FRONT COV'D BALCONIES       | 32 S.F.             |                        |            |
| 34 FLR MECHANICAL CORRAL           | 336 S.F.            |                        |            |
| 34 FLR SUB-TOTAL                   | 601 S.F.            |                        |            |
| GRAND TOTAL                        | 12,874 S.F.         |                        |            |
| SITE AREA:                         | 9,794 S.F.          |                        |            |
| LOT COV. ALLOWED: 40% MAX.         | 3,918 S.F.          |                        |            |
| LOT COV. PROPOSED:                 | 39.46% 3,878 S.F.   |                        |            |
| PERVIOUS AREA:                     | 30% MIN. 2,938 S.F. |                        |            |
| PERVIOUS PROPOSED:                 | 45.66% 4,472 S.F.   |                        |            |
| 1900 BAY DRIVE - UPDATED: 08/27/25 |                     |                        |            |

THIS ITEM HAS BEEN DIGITALLY SIGNED AND SEALED BY CARLOS MARTIN ON THE DATE ADJACENT TO THE SEAL. PRINTED COPIES OF THIS DOCUMENT ARE NOT CONSIDERED COPIES.

Digitally signed by Carlos Martin  
Date: 2025.09.03  
Time: 10:50:52 -04'00'



Let 6, Bld. 13, Section 4-218  
Lauderdale Beach  
Pompano Beach,  
Broward County  
Florida

Carlos Martin  
Architects, Inc.  
1000 Northwest 68th Court, Parkland, Florida 33076

1900 BAY DRIVE  
Custom Three Story Ocean Front Home  
Pompano Beach, Broward County, Florida

REVISIONS

COMMISSION

1900 BAY DR  
DATE  
09/02/25

TITLE SHEET & SITE DATA  
2920 North Atlantic Blvd  
Fort Lauderdale, Broward County, Florida

SHEET

T-1.0

DRAWN BY

CAMHLL

CARLOS MARTIN


ARCHITECT

NO. 15800

STATE OF FLORIDA

Copyright © 2025 by Carlos Martin Architects, Inc.



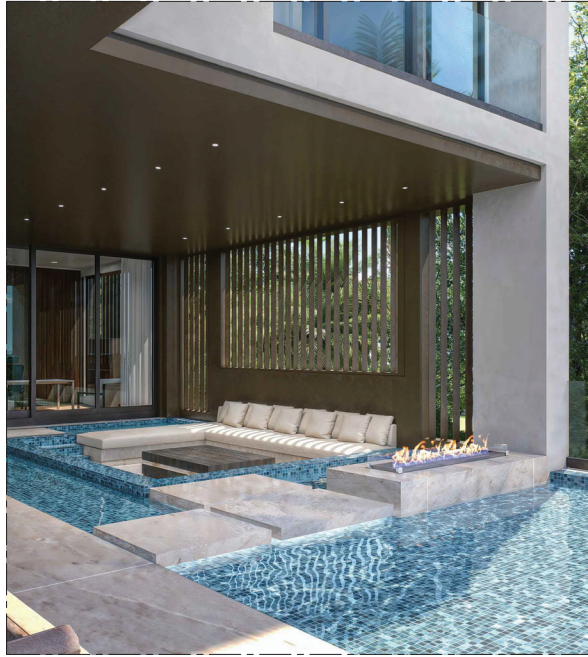

THIS ITEM HAS BEEN DIGITALLY  
SIGNED AND SEALED BY CARLOS  
MARTIN ON THE DATE ADJACENT TO  
THE SEAL.  
PRINTED COPIES OF THIS DOCUMENT  
ARE NOT CONSIDERED COPIES.

Lot 3, Block 10,  
Hillside  
Shore, Section  
"A"  
Browards County,  
Florida 33411, FL

Carlos Alberto Martin  
Professional Seal  
P.L. No. 1, A.R.C. 001010

CARDAMARTIN ARCHITECTS, INC. (FIRM)  
OFFICE: 1900 BAY DRIVE, SUITE 100, POMPANO BEACH, FLORIDA 33062  
TELEPHONE: 954-781-1111 FAX: 954-781-1112  
E-MAIL: CARLOS@CARLOSARCHITECTS.COM  
WWW.CARLOSARCHITECTS.COM  
DESIGNED BY CARLOS MARTIN, AIA  
DRAWN BY CARLOS MARTIN, AIA  
DATE: 09/02/25

Carlos Martin  
Architects, Inc.  
FORT LAUDERDALE, FLORIDA

1900 Bay Drive  
Custom Three Story Ocean Front Home  
Pompano Beach, Broward County, Florida

REVISIONS

COMMISSION  
1900 Bay Dr

DATE  
09/02/25

Proposed Exterior Renderings  
Custom Three Story Residence  
Pompano Beach, Broward County, FL

SHEET  
T-2.0  
DRAWN BY  
CAM/HL

CARLOS MARTIN  
ARCHITECTS, INC.  
1900 BAY DRIVE, SUITE 100  
POMPANO BEACH, FLORIDA 33062

Copyright © 2025 by Carlos Martin Architects, Inc.









THIS ITEM HAS BEEN DIGITALLY  
SIGNED AND SEALED BY CARLOS  
MARTIN ON THE DATE ADJACENT TO  
THE SEAL.  
PRINTED COPIES OF THIS DOCUMENT  
ARE NOT CONSIDERED COPIES.



Lot 3, Block 10,  
Hillsboro  
Shores, Section  
"A"  
Broward County,  
Pompano Beach, FL



CARDINALS SIGNATURE, NAME, LICENSE  
NUMBER, EXPIRATION DATE, AND SEAL  
NUMBER MUST BE PLACED IN THIS LOCATION  
ON ALL PRINTED COPIES OF THIS DOCUMENT  
OR IT WILL BE CONSIDERED INVALID. THE  
PROFESSIONAL SEAL OF AN ARCHITECT IN  
FLORIDA IS REQUIRED FOR ALL PRINTED COPIES  
OF THIS DOCUMENT. THE SEAL OF AN  
ARCHITECT IN FLORIDA IS REQUIRED FOR ALL  
PRINTED COPIES OF THIS DOCUMENT.

Carlos Martin  
Architects, Inc.  
FORT LAUDERDALE, FL

1900 Bay Drive  
Custom Three Story Ocean Front Home  
Pompano Beach, Broward County, Florida

REVISIONS

COMMISSION

1900 Bay Dr

DATE

09/02/25

First Level Floor Plan  
Custom Three Story Residence  
Pompano Beach, Broward County, FL

SHEET

A-1.0

DRAWN BY

CAM/HL

CARLOS MARTIN

ARCHITECT, P.A.

NO. 12,345 - FLORIDA

EXPIRATION DATE 06/30/26

NO. 12,345 - FLORIDA

EXPIRATION DATE 06/30/26

# 1900 BAY DRIVE RESIDENCE

## FIRST LEVEL FLOOR PLAN

SCALE: 1/4" = 1'-0"

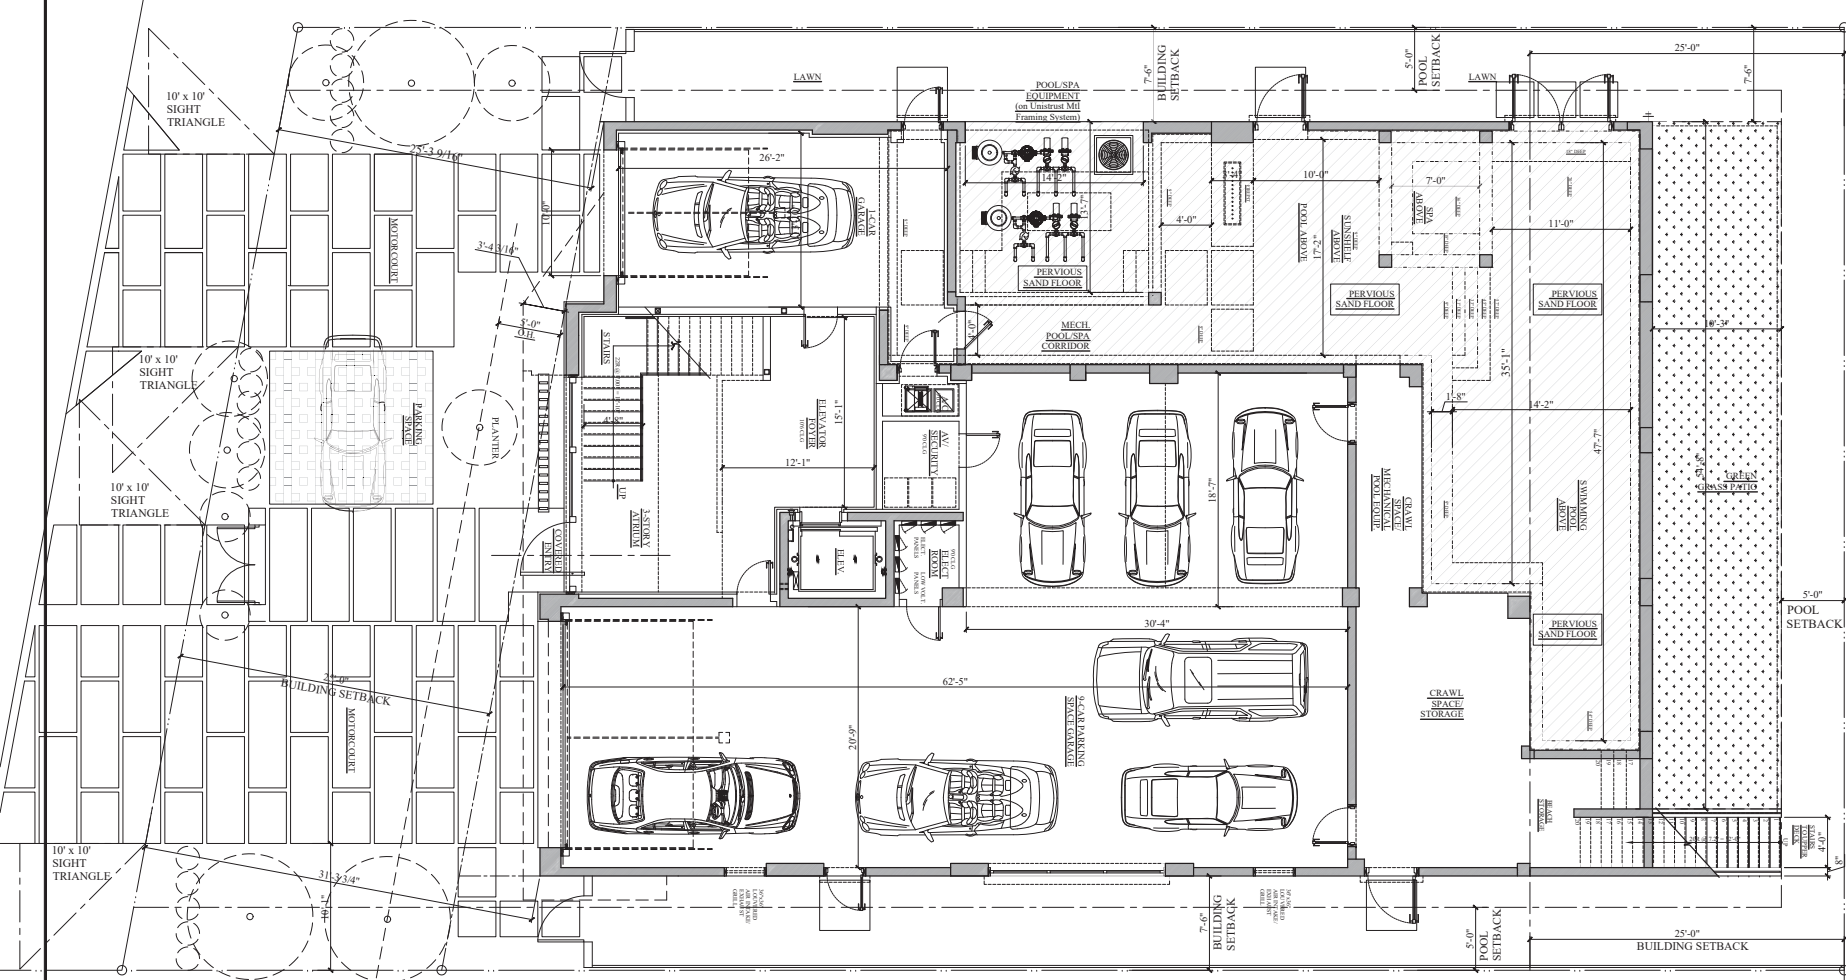

Lot 3, Block 10,  
Hillsboro  
Shores, Section  
"A"  
Broward County,  
Florida

**CARLOS MARTIN ARCHITECTS, INC.** HEREBY DISCLAIMS ITS COPYRIGHT, OWNERSHIP AND ALL OTHER INTELLECTUAL RIGHTS IN THESE DRAWINGS, SPECIFICATIONS, CONDITIONS OF CONTRACT AND ANY FORM OR MANNER OF REPRODUCTION THEREOF, INCLUDING BUT NOT LIMITED TO, ANY AND ALL INFORMATION CONTAINED HEREIN, IN WHOLE OR IN PART, WITHOUT FIRST OBTAINING WRITTEN PERMISSION FROM CARLOS MARTIN ARCHITECTS, INC. CONTRACT SHALL CHECK AND VERIFY ALL DIMENSIONS ON SITE PRIOR TO CONSTRUCTION. THE SE DRAWINGS MUST NOT BE SCALED.

**Carlos Martin**  
Architects, Inc.  
PARKLAND - FLORIDA

**1900 Bay Drive**  
Custom Three Story Ocean Front Home  
Pompano Beach, Broward County, Florida

COMMISS

1900 Bay Dr

DATE  
09/02/25

**Second Level Floor Plan**

**Custom Three Story Residence**  
Pompano Beach, Broward County, Fl.

SHEET  
A-2.0

DRAWN BY  
CAM/HL

**CARLOS MARTIN**  
ARCHITECTS, INC.

ARCHITECTURE & DESIGN

**1900 BAY DRIVE RESIDENCE**  
**SECOND LEVEL FLOOR PLAN**  
SCALE: 1/4" = 1'-0"

SCALE: 1/4" = 1'-0"

Copyright © 2025 by Carlos Martin Architects, Inc.



No. AR00

**Carlos Martin**  
Architects, Inc.  
PARKLAND - FLORIDA

**1900 Bay Drive**  
Custom Three Story Ocean Front Home  
Pompano Beach, Broward County, Florida

**Third Level Floor Plan**

**Custom Three Story Residence**  
Pompano Beach, Broward County, Fl.

**CARLOS MARTIN**  
ARCHITECTS, INC.

ARCHITECTURE & DESIGN

Copyright © 2025 by Carlos Martin Architects, Inc.

1900 BAY DRIVE RESIDENCE  
THIRD LEVEL FLOOR PLAN  
SCALE: 1/4" = 1'-0"



1900 BAY DRIVE RESIDENCE  
CHARACTER FRONT ELEVATION

THIS ITEM HAS BEEN DIGITALLY  
SIGNED AND SEALED BY CARLOS  
MARTIN ON THE DATE ADJACENT TO  
THE SEAL.  
PRINTED COPIES OF THIS DOCUMENT  
ARE NOT CONSIDERED COPIES.

Lot 3, Block 10,  
Hillside  
Shore, Section  
AA  
Broward County,  
Florida 33411, FL

CARDAMARTIN ARCHITECTS, INC. (Firm)  
I, CARLOS MARTIN, ARCHITECT, do hereby certify that I am the author of the design and construction of the above described project, and that I am a duly licensed architect in the State of Florida, License No. 12000, and that I am the owner of the firm, Cardamartin Architects, Inc., which is a duly licensed professional corporation in the State of Florida, License No. 12000, and that I am the owner of the firm, Cardamartin Architects, Inc., which is a duly licensed professional corporation in the State of Florida, License No. 12000.

Carlos Martin  
Architects, Inc.  
FORT LAUDERDALE, FL

1900 Bay Drive  
Custom Three Story Ocean Front Home  
Pompano Beach, Broward County, Florida

REVISIONS


COMMISSION  
1900 Bay Dr  
DATE  
09/02/25

West Elevation  
Custom Three Story Residence  
Pompano Beach, Broward County, FL

SHEET  
A-5.0  
DRAWN BY  
CAM/HL

CARLOS MARTIN  
ARCHITECT, P.A.  
12000  
12000

Copyright © 2025 by Carlos Martin Architects, Inc.

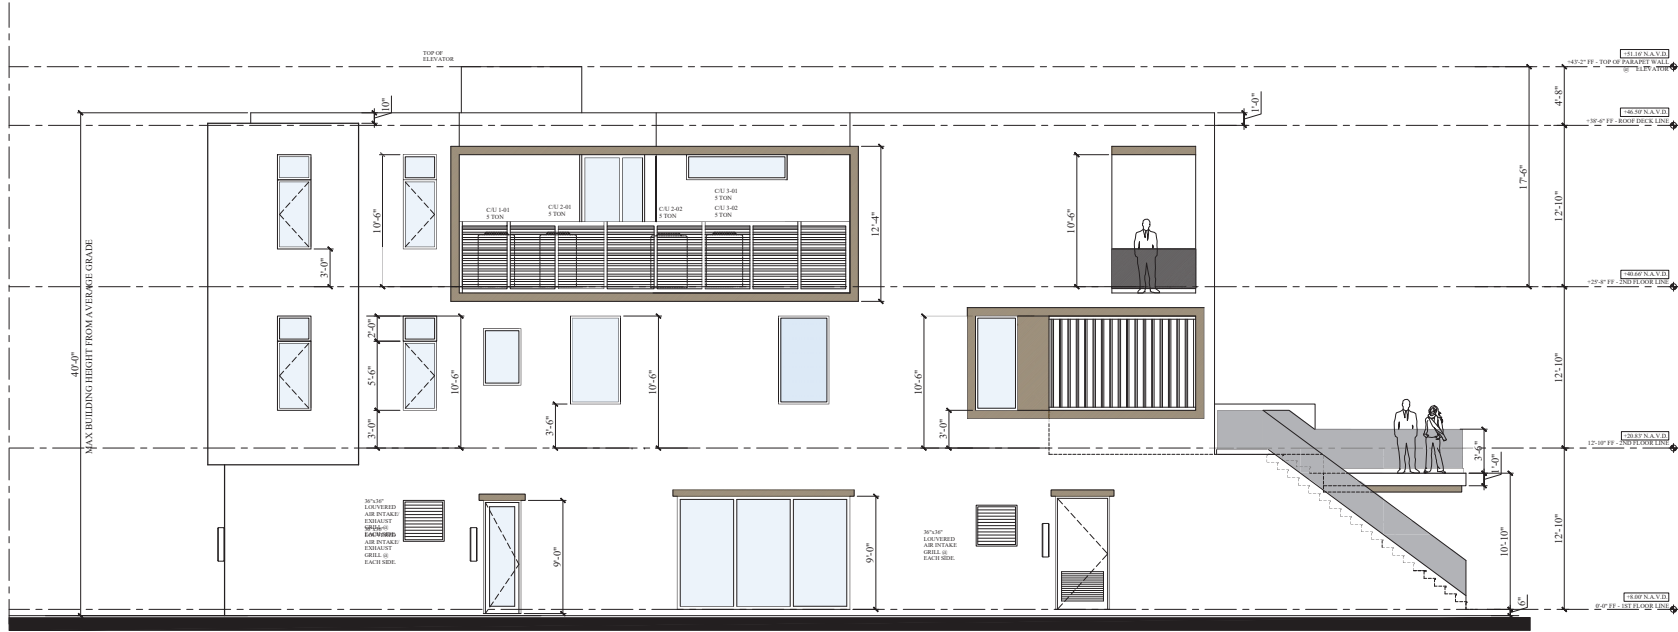

1900 BAY DRIVE RESIDENCE  
CHARACTER RIGHT SIDE ELEVATION

THIS ITEM HAS BEEN DIGITALLY  
SIGNED AND SEALED BY CARLOS  
MARTIN ON THE DATE ADJACENT TO  
THE SEAL.  
PRINTED COPIES OF THIS DOCUMENT  
ARE NOT CONSIDERED COPIES.

Lot 3, Block 10,  
Hillsboro  
Shore, Section  
"A"  
Broward County,  
Florida 33411, FL

Carlos Alberto Martin  
Professional Seal  
FL 18061, ARCH 0001108  
SEAL

CARDAMARTIN ARCHITECTS, INC. (FIRM)  
I, CARLOS ALBERTO MARTIN, ARCHITECT,  
CERTIFY THAT I AM THE DESIGNER OF THE  
PROJECT SHOWN ON THESE PLANS, AND THAT  
I AM A LICENSED ARCHITECT IN THE STATE OF  
FLORIDA. I AM NOT PROVIDING ANY OTHER  
SERVICES TO THE PROJECT, AND I AM NOT  
RELYING ON ANY OTHER PROFESSIONAL  
FOR ANY PART OF THE DESIGN.

Carlos Martin  
Architects, Inc.  
FORT LAUDERDALE, FLORIDA

1900 Bay Drive  
Custom Three Story Ocean Front Home  
Pompano Beach, Broward County, Florida

REVISIONS  
COMMISSION  
1900 Bay Dr


DATE  
09/02/25

South Elevation  
Custom Three Story Residence  
Pompano Beach, Broward County, FL

SHEET  
A-5.1  
DRAWN BY  
CAM/HL

CARLOS MARTIN  
ARCHITECT, P.A.  
ARCHITECT'S SEAL & SIGNATURE



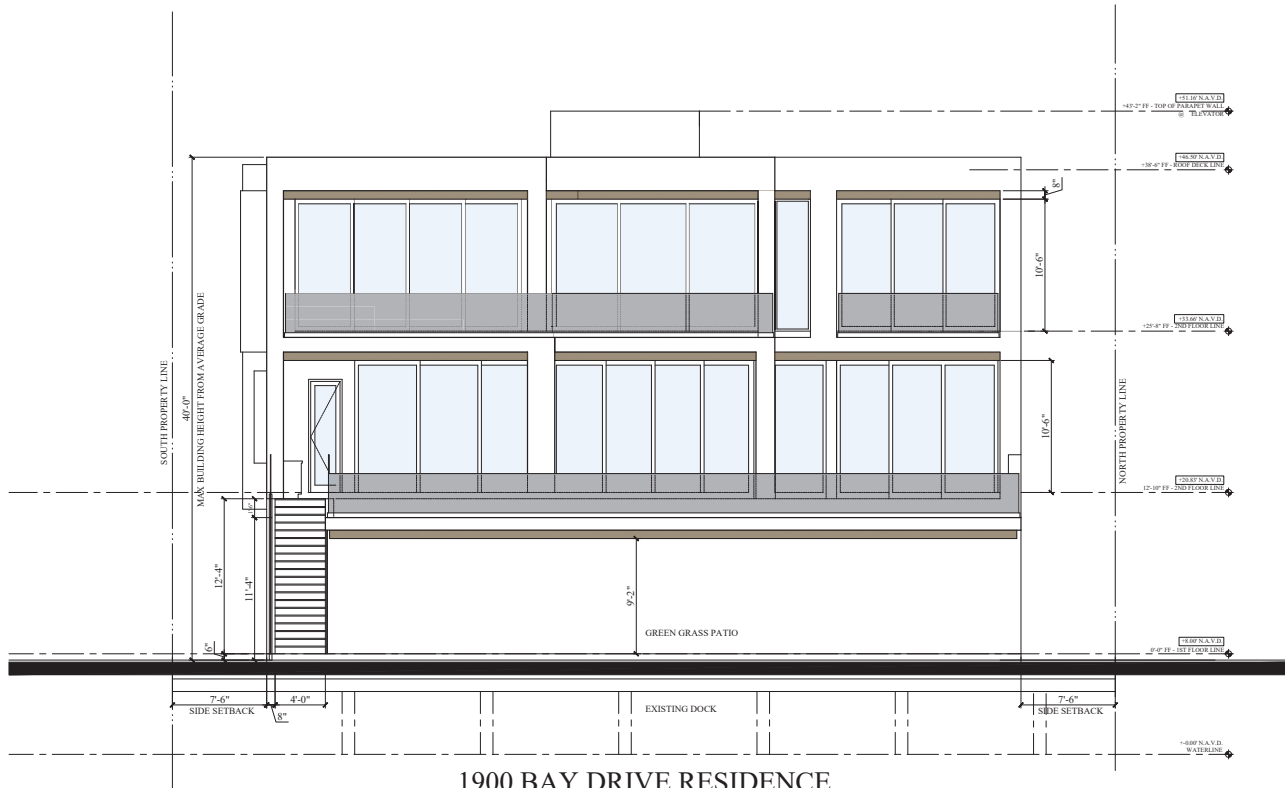

1900 BAY DRIVE RESIDENCE  
CHARACTER REAR ELEVATION

THIS ITEM HAS BEEN DIGITALLY  
SIGNED AND SEALED BY CARLOS  
MARTIN ON THE DATE ADJACENT TO  
THE SEAL.  
PRINTED COPIES OF THIS DOCUMENT  
ARE NOT CONSIDERED COPIES.

Lot 3, Block 10,  
Hillsboro  
Shore, Section  
AA  
Broward County,  
Florida 33411, FL

Carlos Alberto Martin  
SEAL

CARDAMARTIN ARCHITECTS, INC. (Firm)  
I, Carlos Alberto Martin, Architect, do hereby certify that I am the author of the design and construction documents for the project described herein, and that I am a duly licensed architect in the State of Florida. I am not providing any services to the project described herein, and I am not responsible for the design and construction of the project described herein.

Carlos Martin  
Architects, Inc.  
FORT LAUDERDALE, FL

1900 Bay Drive  
Custom Three Story Ocean Front Home  
Pompano Beach, Broward County, Florida

REVISIONS

COMMISSION

1900 Bay Dr

DATE

09/02/25

East Elevation  
Custom Three Story Residence  
Pompano Beach, Broward County, FL

SHEET


A-5.2

DRAWN BY

CAM/HL

CARLOS MARTIN  
ARCHITECT, P.A.  
ARCHITECTURAL & DESIGN

Copyright © 2025 by Carlos Martin Architects, Inc.

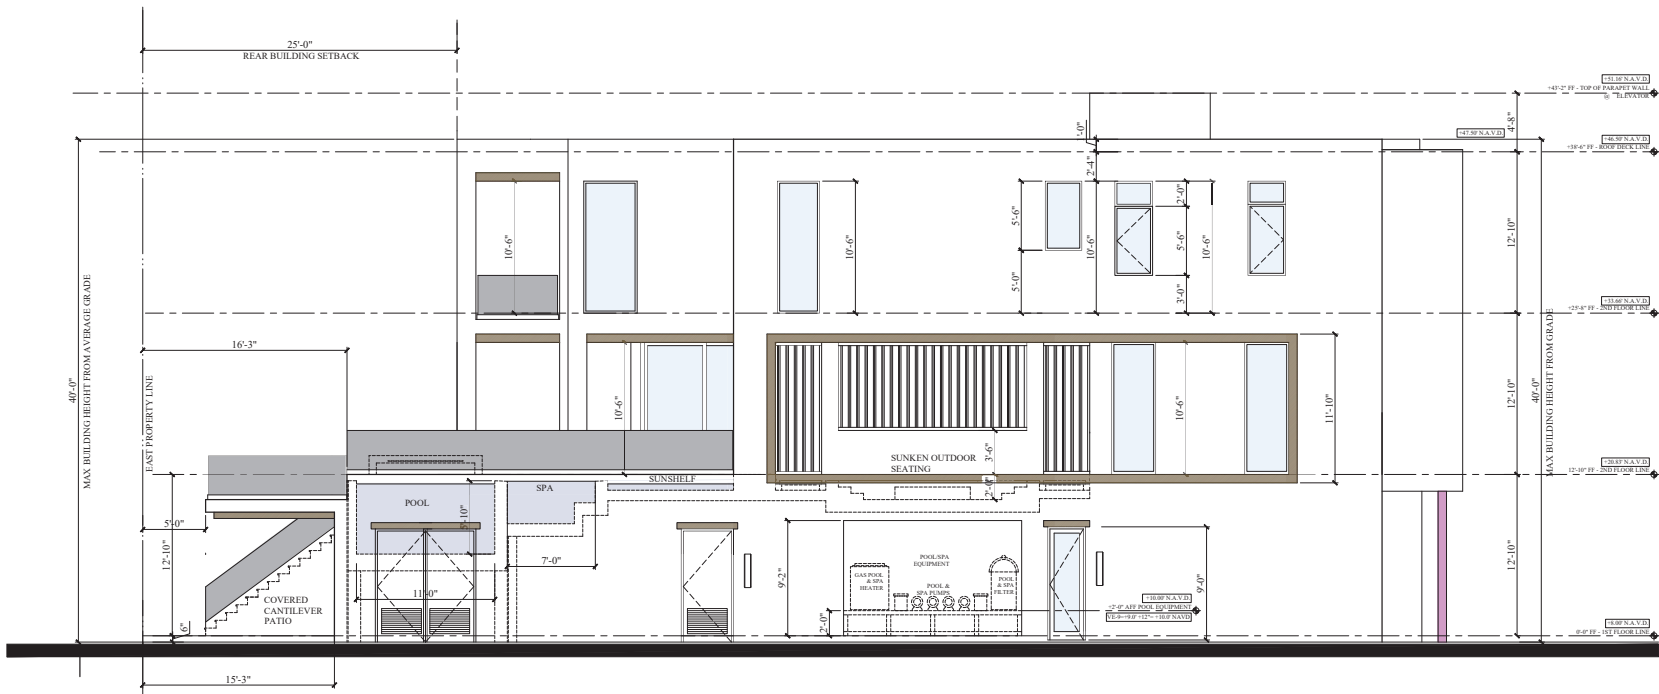

1900 BAY DRIVE RESIDENCE  
CHARACTER LEFT SIDE ELEVATION

THIS ITEM HAS BEEN DIGITALLY  
SIGNED AND SEALED BY CARLOS  
MARTIN ON THE DATE ADJACENT TO  
THE SEAL.  
PRINTED COPIES OF THIS DOCUMENT  
ARE NOT CONSIDERED COPIES.

Lot 3, Block 10,  
Hillsboro  
Shore, Section  
"A"  
Broward County,  
Florida 33411, FL

SEAL

Carlos Martin  
Architects, Inc.  
FORT LAUDERDALE, FL

1900 Bay Drive  
Custom Three Story Ocean Front Home  
Pompano Beach, Broward County, Florida

REVISIONS

COMMISSION  
1900 Bay Dr

DATE  
09/02/25

North Elevation  
Custom Three Story Residence  
Pompano Beach, Broward County, FL

SHEET  
A-5.3

DRAWN BY  
CAM/HL

CARLOS MARTIN  
ARCHITECTS, INC.

COPYRIGHT © 2025 BY CARLOS MARTIN ARCHITECTS, INC.