DRC
PZ25-12000039
02/18/2026

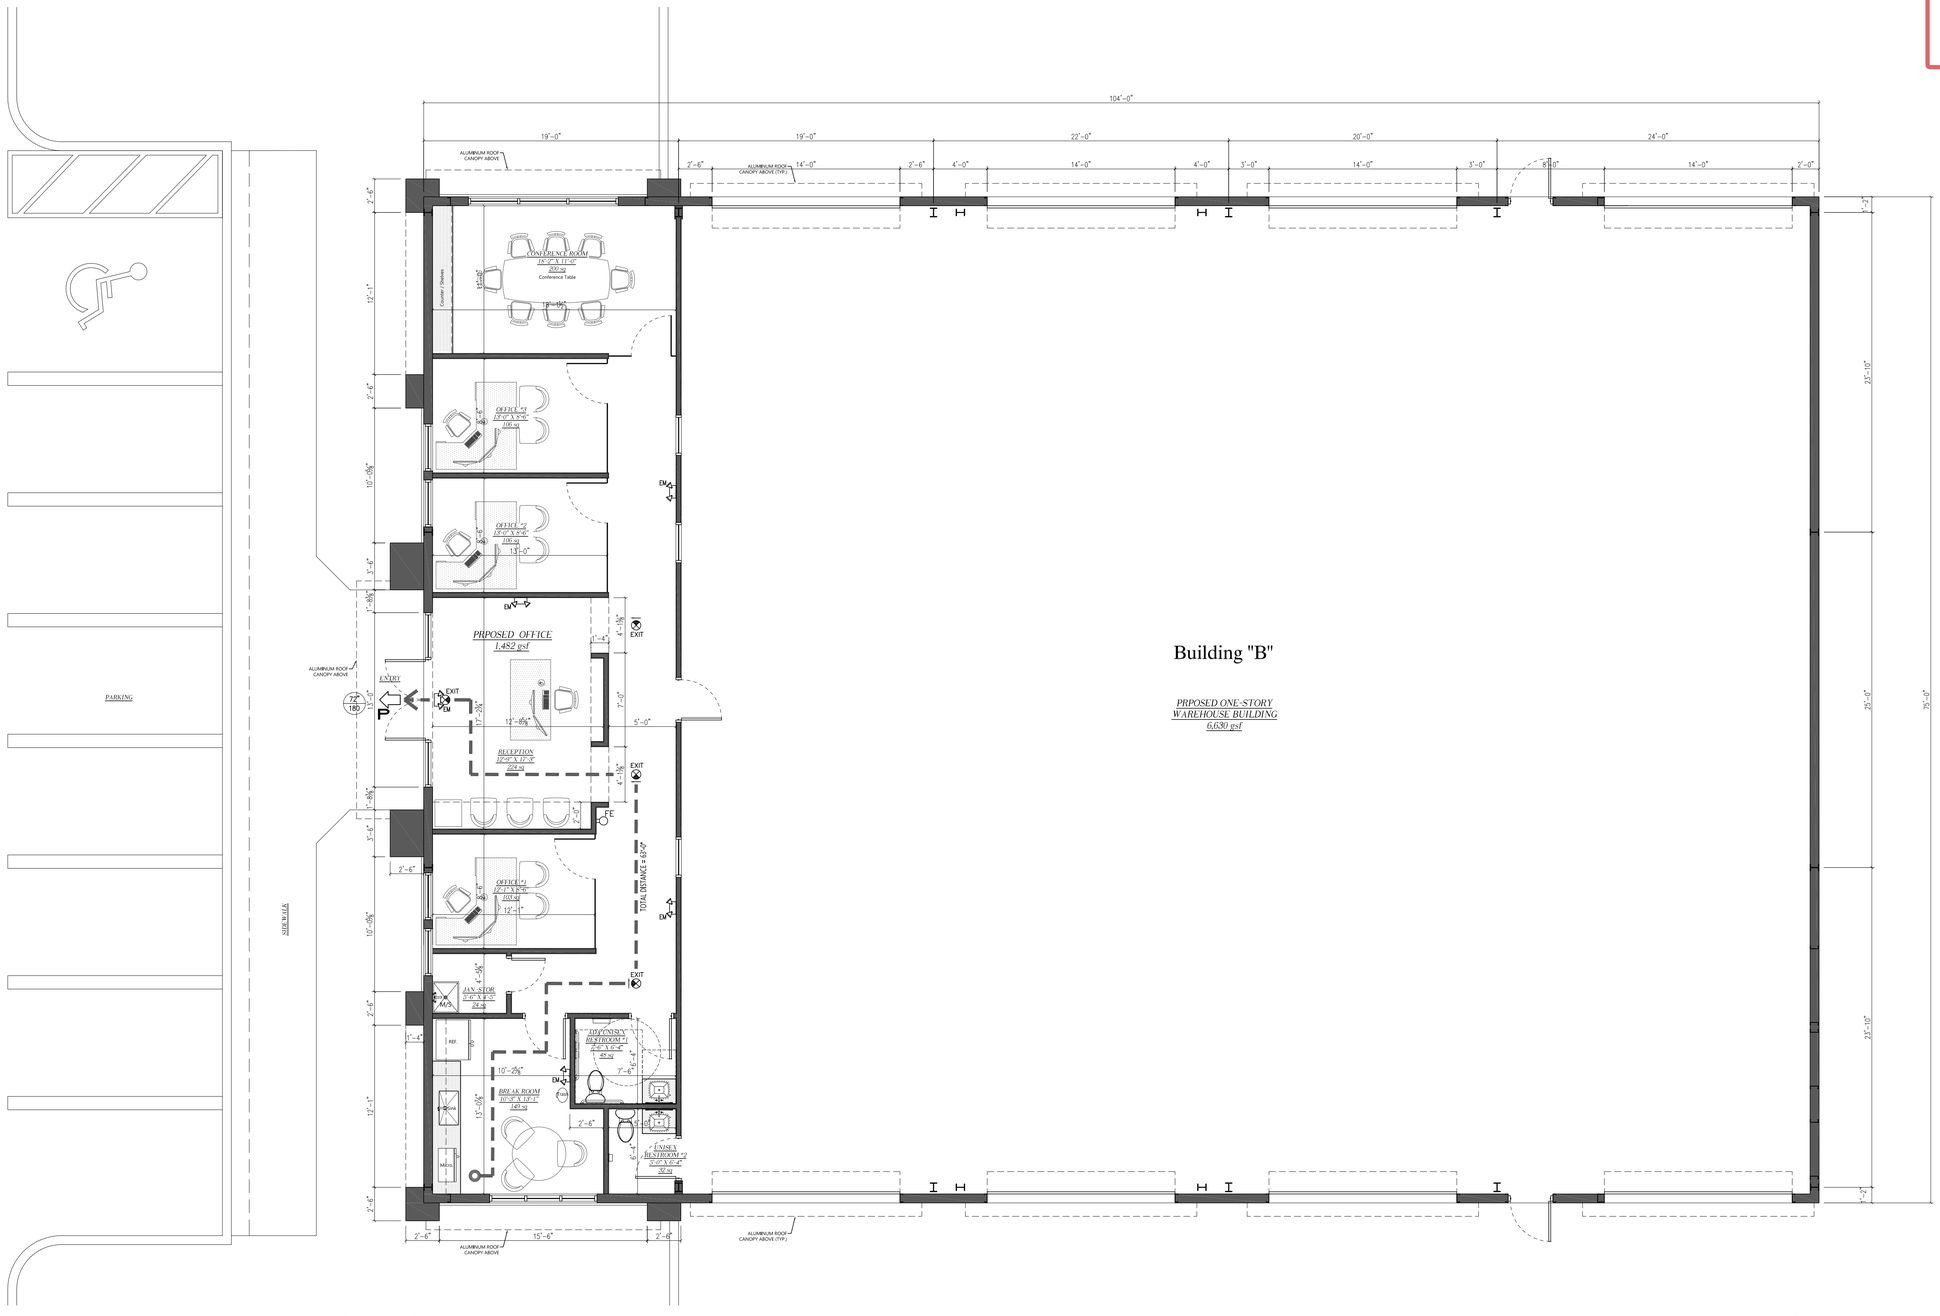

1 **Proposed Floor Plan**
SCALE: 3/16"=1'-0"

Digitally Signed by: Travis J. Radak, Date: 2026

Digitally Signed by:

STATE OF FLORIDA
TRAVIS J. RADAK
AR 95513
REGISTERED ARCHITECT

1/13/2026

DRAWING NOTES

- THESE DRAWINGS ARE TO CONVEY DESIGN INTENT ONLY AND ARE NOT INTENDED FOR PERMITTING OR CONSTRUCTION PURPOSES. ALL DIMENSIONS SHOWN ARE FOR REFERENCE PURPOSES ONLY AND ALL INFORMATION, INCLUDING DIMENSIONS (SCALED OR OTHERWISE) SHALL BE VERIFIED IN THE FIELD PRIOR TO RELIANCE ON SUCH INFORMATION SHOWN OR OTHERWISE DERIVED FROM THESE DRAWINGS.
- RADAKOVICH ARCHITECTURE ASSUMES NO LIABILITY RESULTING FROM RELIANCE ON THE INFORMATION SHOWN OR THE USE OF THESE DRAWINGS.

SD-2	Proposed Office & Storage Building "B"	JADIAN-IOS :: 951 SW 12th AVE., POMPANO BEACH, FL 33069	RADAKOVICH ARCHITECTURE ARCHITECTURE INTERIORS SUSTAINABLE DESIGN PRESERVATION DESIGN/BUILD

2026 RADAKOVICH GROUP, INC. – ALL RIGHTS RESERVED