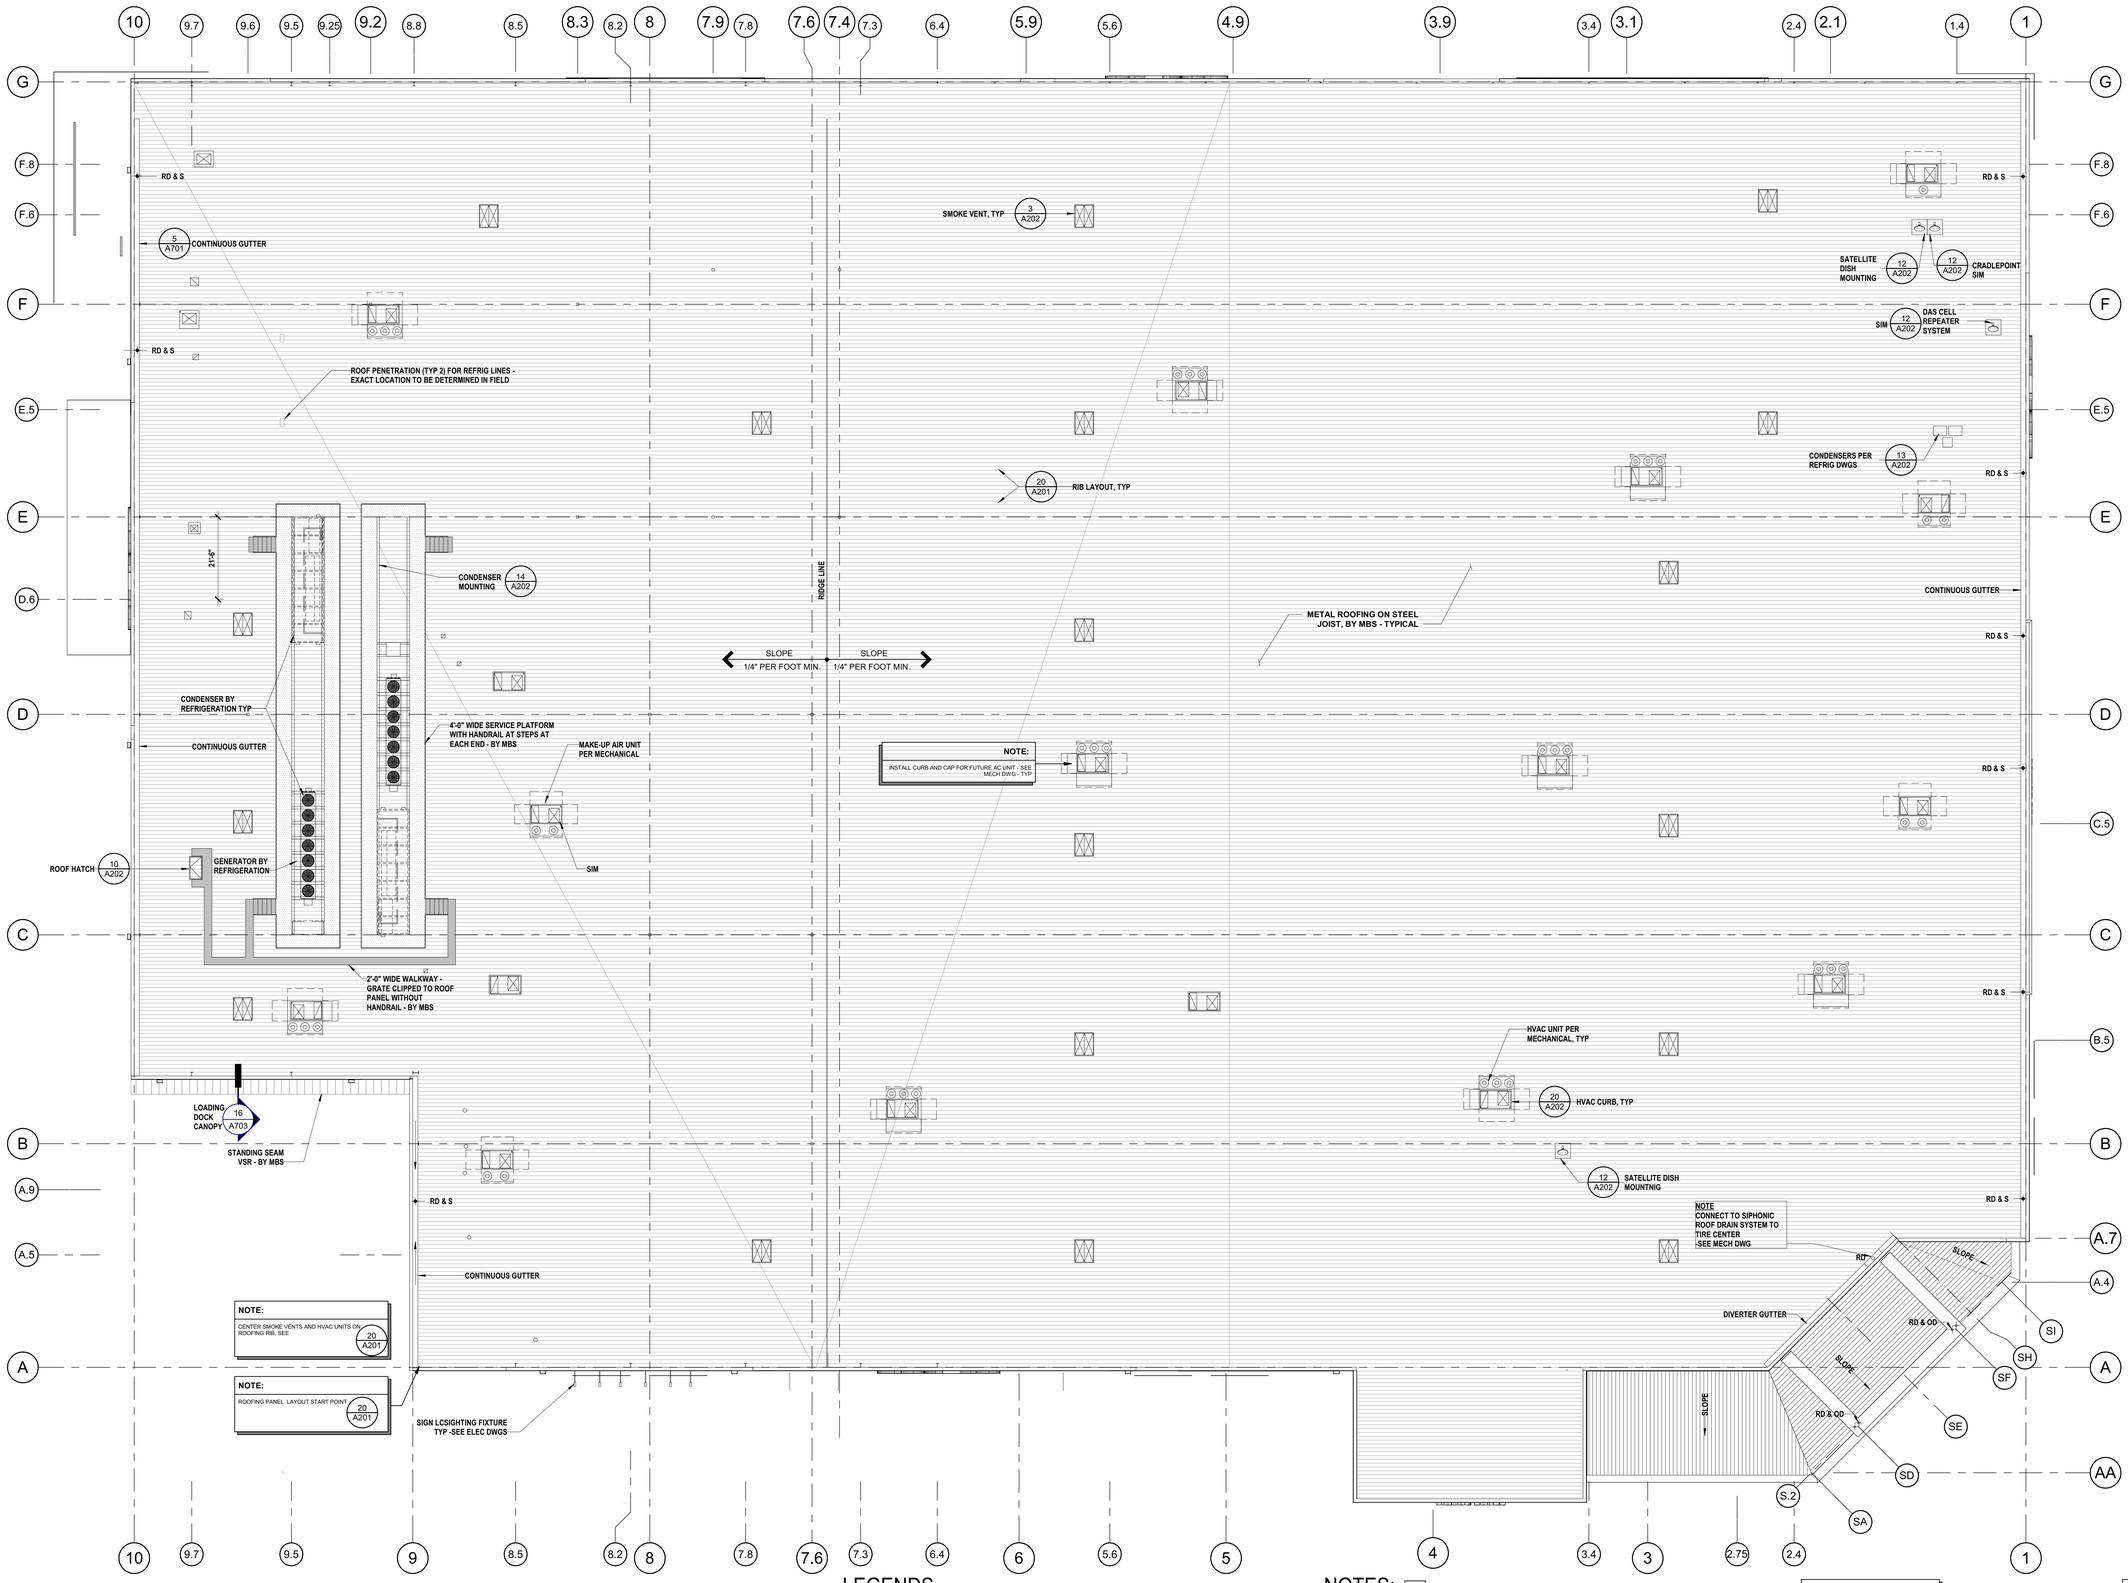

LEGENDS

- 5' X 6' SMOKE VENT (WAREHOUSE)
- ACCESS CLEARANCE HVAC PER MECHANICAL DRAWINGS
- INDICATES TOP OF WALL / PARAPET ABOVE REFERENCE DATUM 0'-0" (FINISH FLOOR)
- [ ] INDICATES TOP OF FRAMING ABOVE REFERENCE DATUM 0'-0" (FINISH FLOOR)
- RD & S ROOF DRAIN AND SCUPPER
- RD & OD ROOF DRAIN AND OVERFLOW DRAIN
- DS DOWN SPOUT
- VENT, EXHAUST FAN, FLUE, ETC. SEE MECHANICAL DWGS

NOTES:

1) SEE MECHANICAL FOR MECHANICAL UNIT LOCATIONS
2) SEE PLUMBING FOR CONTINUATION OF RAINLEADERS. (CONNECT TO TIGHT-LINED STORM DRAIN SYSTEM)
3) ALL MECHANICAL UNITS TO BE COORDINATED AND VERIFIED WITH METAL BUILDING SUPPLIER PRIOR TO CONSTRUCTION
4) PAINT ALL EXPOSED PIPING TO MATCH THE ROOF: ALUMINUM OR GALVALUME WITH THE EXCEPTION OF GAS PIPING WHICH IS TO BE PAINTED "SAFETY YELLOW", SEE SPECIFICATION
5) WHERE SCRUPPERS ARE NOTED, SEE A301 FOR LOCATIONS
6) SCUPPER SIZES - WAREHOUSE 20 X 8

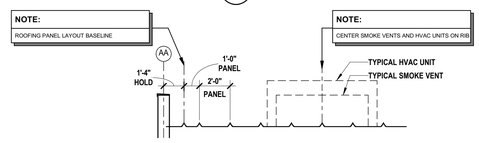

16 ROOF PLAN
SCALE: 1/16" = 1'-0"

20 ROOFING PANEL RIB LAYOUT
SCALE: 1/4" = 1'-0"

8/4/2025 12:02:15 PM

DRC
PZ25-12000023
12/03/2025

DRC
PZ25-12000023
09/03/2025

COSTCO WHOLESALE CORPORATION
999 LAKE DRIVE
ISSAQUAH, WA 98027
T: 425.313.8100
www.costco.com

WARE MALCOMB
ARCHITECTURE | CIVIL ENGINEERING
PLANNING | BRANDING
INTERIORS | BUILDING MEASUREMENT
8750 NW 36th St.
Doral, FL 33178
P 305.777.9177

COSTCO POMPANO

SEC POWERLINE RD. & RACETRACK
POMPANO BEACH, FL 33069

STATE OF FLORIDA · REINALDO A GOMEZ · REGISTERED ARCHITECT · AR0013736
RENALDO A. GOMEZ AR0013736
1/16" = 1'-0" 08/04/2025

Reinaldo A Gomez
Digitally signed by Reinaldo A Gomez
DN: C=US, E=reinaldo.gomez@wareMALCOMB.com, O=Ware Malcomb, CN=RG
Date: 2025.08.04 13:54:09-04'00'

△	DATE	DESCRIPTION
	-	N/A

MIA24-0051-00
PM: J. ZAPATA
DRAWN BY: C.B.

ROOF PLAN

A201