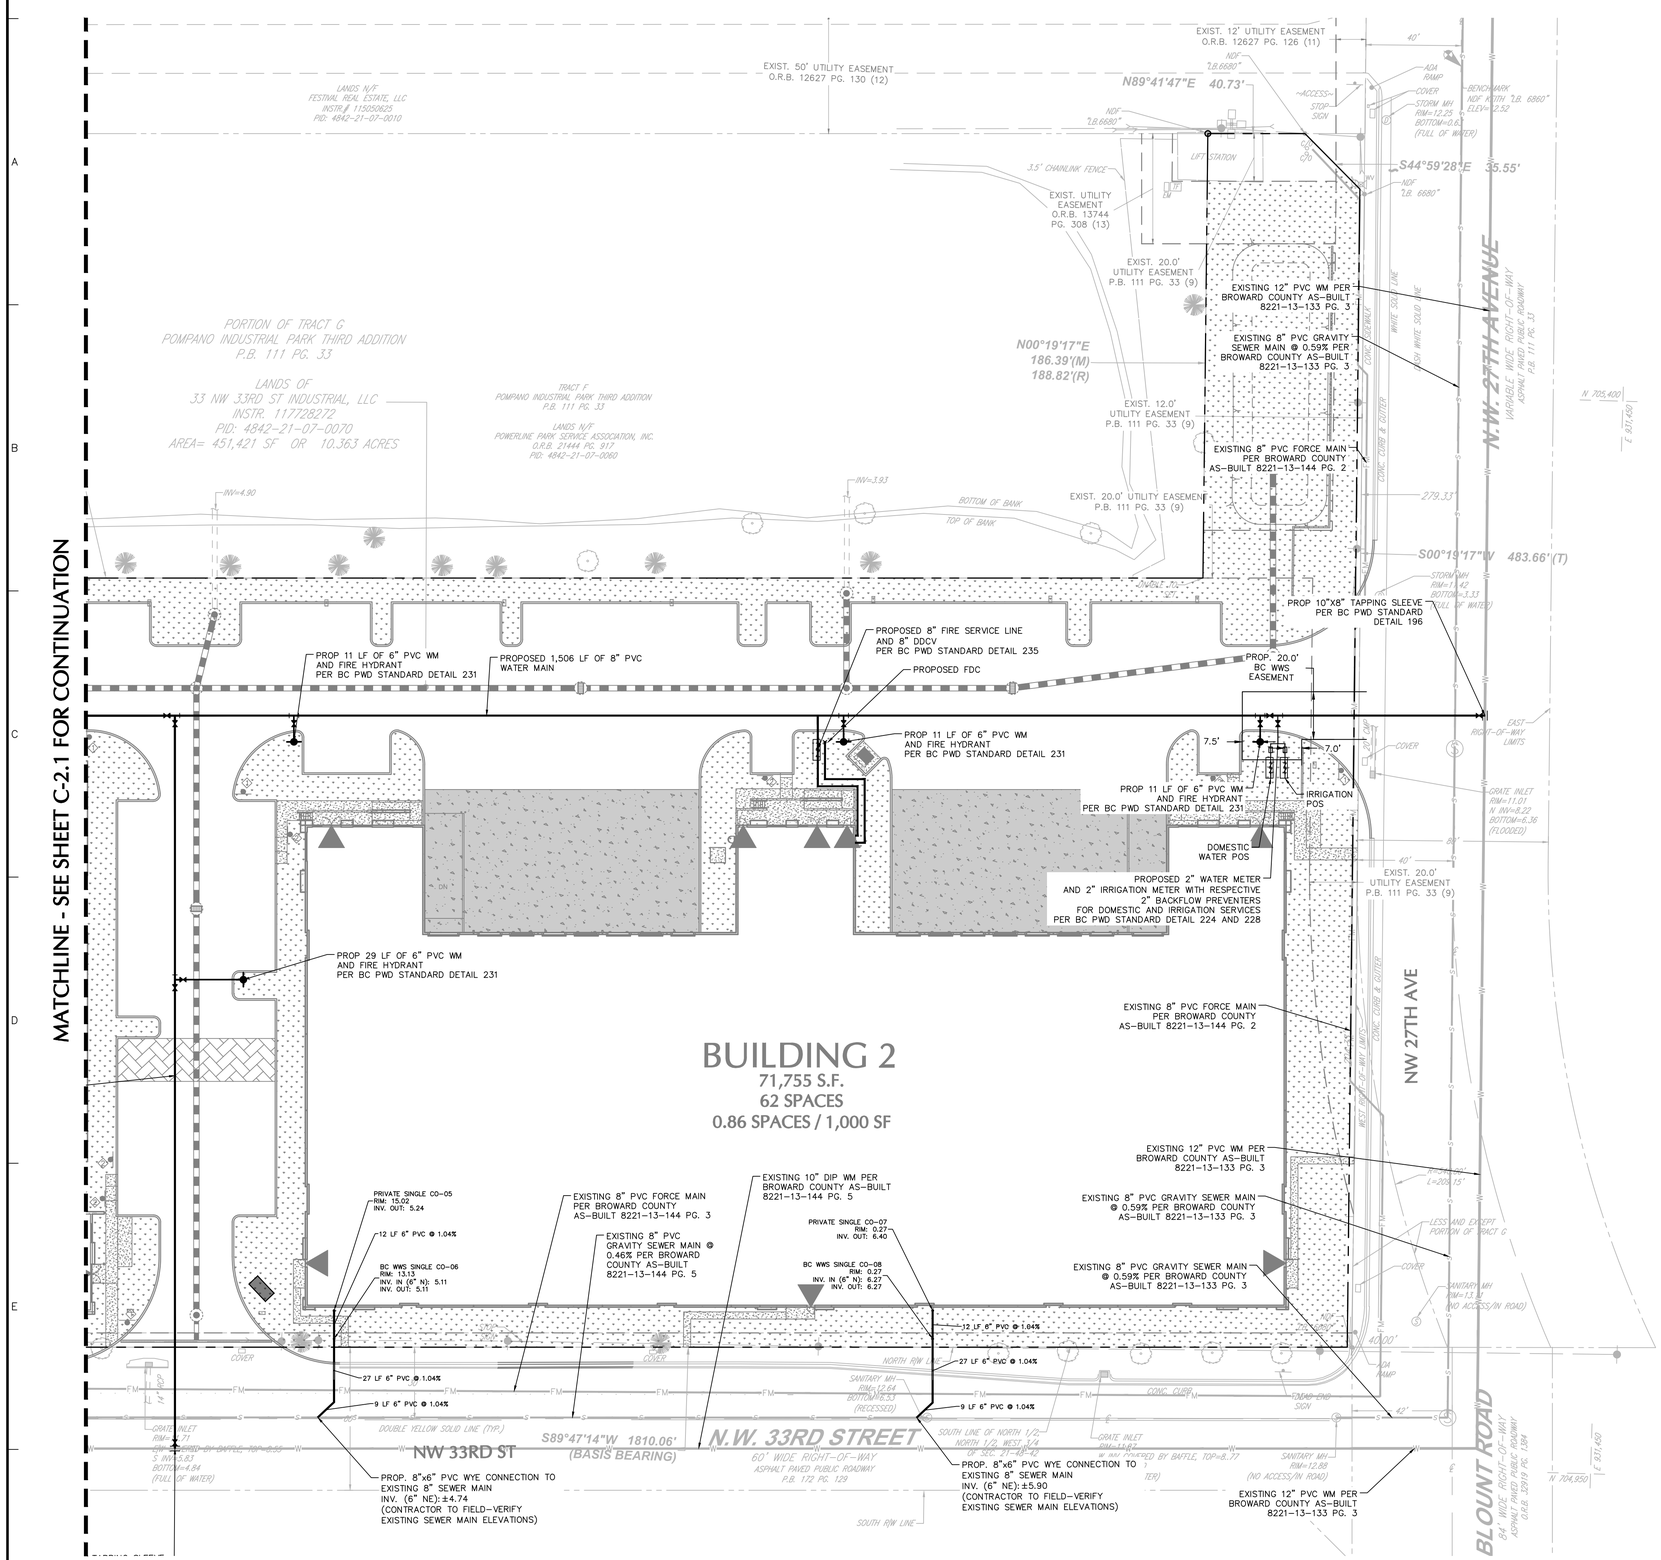

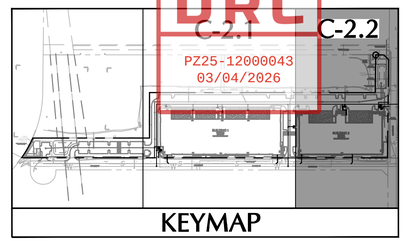

DRC
PZ25-12000043
03/04/2026

UTILITY LEGEND

	FIRE HYDRANT
	BACKFLOW PREVENTER
	DOUBLE DETECTOR CHECK VALVE (DDCV)
	FIRE DEPT CONNECTION (FDC)
	METER BOX
	SANITARY SEWER MANHOLE
	SANITARY CLEANOUT
	PROPOSED WATER MAIN
	PROPOSED SEWER MAIN
	PROPOSED STORM PIPE
	EXISTING WATER MAIN
	EXISTING SEWER MAIN
	PROPOSED DRAINAGE MANHOLE
	PROPOSED CATCH BASIN
	UTILITY TO BE REMOVED

This item has been digitally signed and sealed by Michael Carr, PE. on the date adjacent to the seal
Signature must be verified on any electronic copies.

SIGNATURE DATE SIGNED
MICHAEL CARR
PROFESSIONAL ENGINEER FL Lic. No. 72424

LANGAN
Langan Engineering and Environmental Services, LLC.
110 East Broward Boulevard, Suite 1500
Fort Lauderdale, FL 33301
T: 954.320.2100 F: 954.320.2101 www.langan.com
FBPE REGISTRY NO. 6001/LB8172/LB8198

Project
FESTIVAL SOUTH
NW 33RD ST
POMPANO BEACH
BROWARD COUNTY **FLORIDA**

Drawing Title
PARTIAL UTILITY PLAN

Project No.	Drawing No.
330134202	C-2.2
Date: JANUARY 2026	
Drawn By: EWM / DMP	
Checked By: MPC	

No.	Description	Date

Revisions

LANGAN
Project No. 330134202

© 2026 Langan