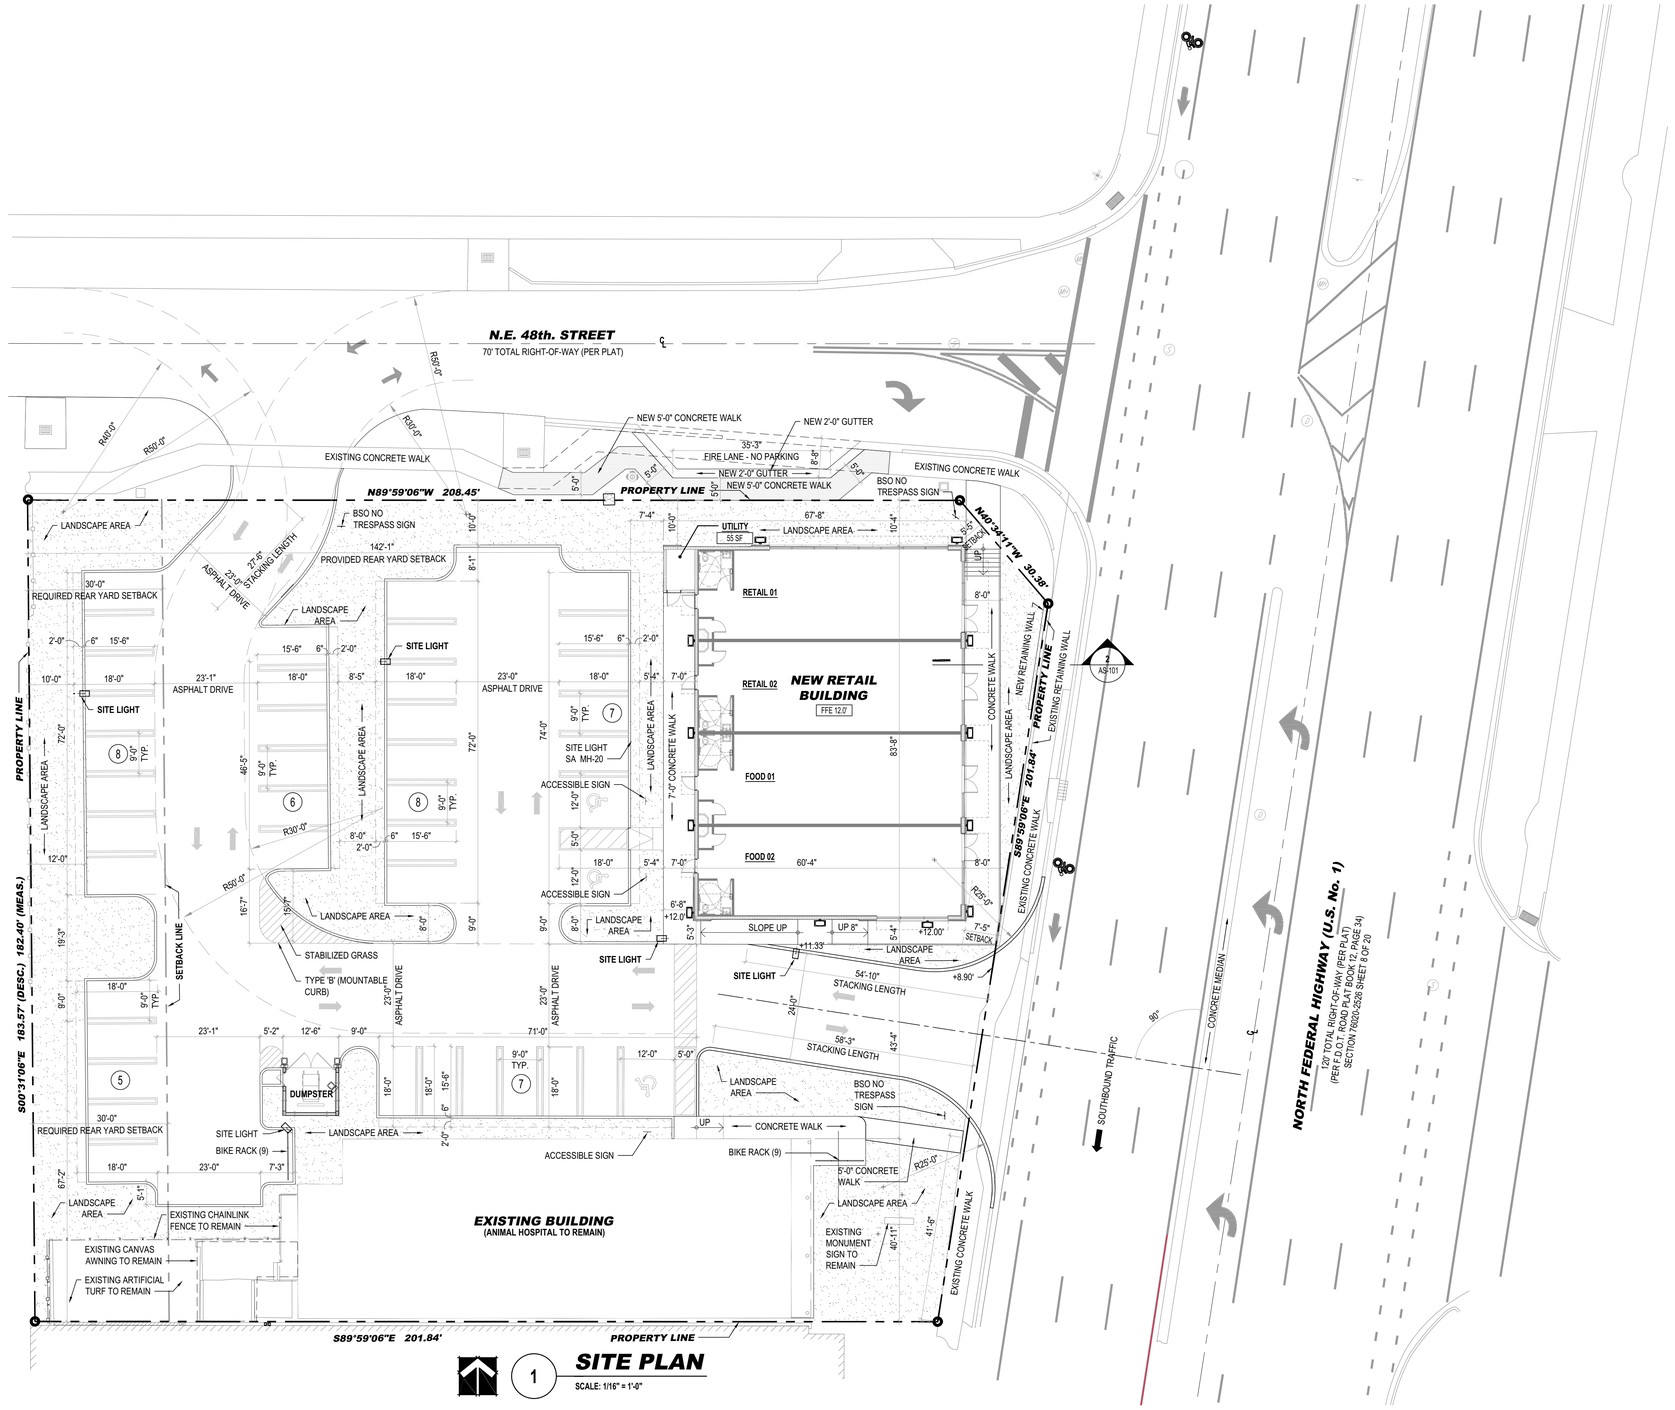

1 **SITE PLAN**
SCALE: 1/16" = 1'-0"

JUSTIN ARCHITECTS
JUSTINARC.COM
2400 E. COMMERCIAL BLVD.
STE 201. FT LAUDERDALE,
FLORIDA 33308
954-771-2724

SEAL:

RETAIL DEVELOPMENT
4791 N. FEDERAL HIGHWAY
POMPANO BEACH, FLORIDA

ALL DESIGNS AND DETAILS INDICATED OR REPRESENTED BY THIS DRAWING ARE FOR USE ON AND IN CONJUNCTION WITH THE SPECIFIED PROJECT. THIS IS THE PROPERTY OF JUSTIN ARCHITECTS AND IS NOT TO BE USED IN WHOLE OR IN PART FOR ANY OTHER PROJECT WITHOUT THE WRITTEN PERMISSION OF THE ARCHITECT. ALL EXISTING CONDITIONS AND DIMENSIONS SHOWN ON THESE DRAWINGS ARE APPROXIMATE AND ARE NOT GUARANTEED. THE CONTRACTOR SHALL VERIFY ALL EXISTING CONDITIONS AND DIMENSIONS IN THE FIELD AND REPORT ANY DISCREPANCIES TO THE ARCHITECT BEFORE PROCEEDING WITH THE WORK. WRITTEN DIMENSIONS SHALL ALWAYS BE FOLLOWED IN PREFERENCE TO SCALED DIMENSIONS.

PROJECT:

DATE:	07/12/2024
REVISIONS:	
DRAWN BY:	BH
CHECKED BY:	CJ
JOB No:	2304

SITE PLAN, SITE DETAILS AND NOTES

PERMIT DOCUMENTS

SHEET: AS 101

DRC
PZ24-14000006
11/06/2024

Drawing name: P:\2023 Projects\2304 - 4791 N Fed Hwy Pompano\B. PROJECT PRODUCTION\1. ARCH\2304_AS-101 - FDOT SITE PLAN.dwg Layout1 Aug 06, 2024 4:09pm by: bhayles