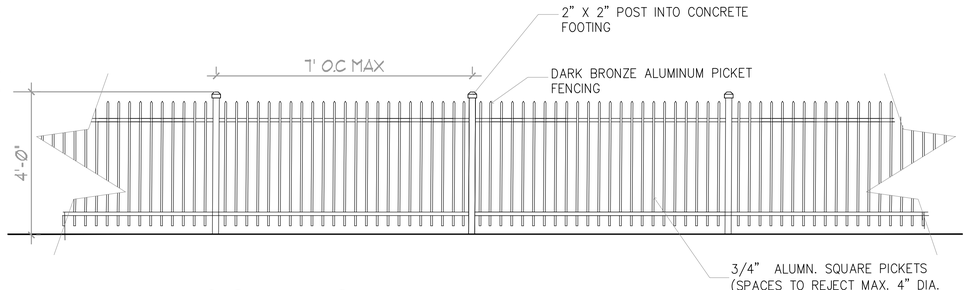

POOL FENCE DETAIL

SCALE: 1/2" = 1'-0"

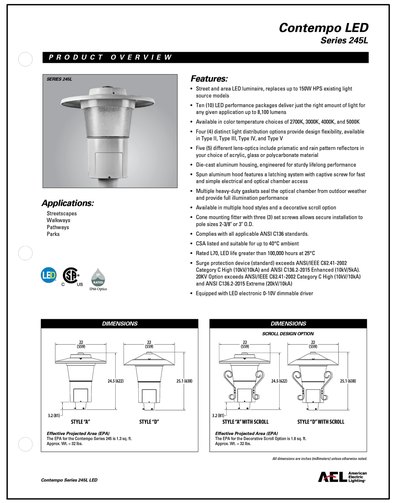

POOL DECK LIGHT

SCALE: NTS - 22' WIDE BY 20" HIGH.
CONTEMPO LED SERIES 245L, MOUNTED AT 10' AFG.

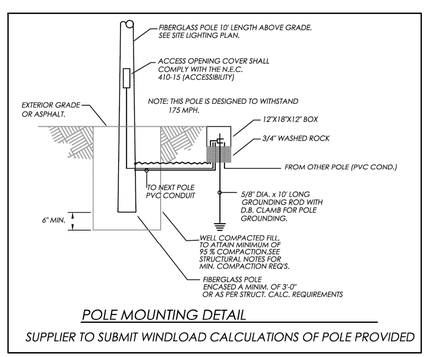

POLE MOUNTING DETAIL

SCALE: 1/2" = 1'-0"

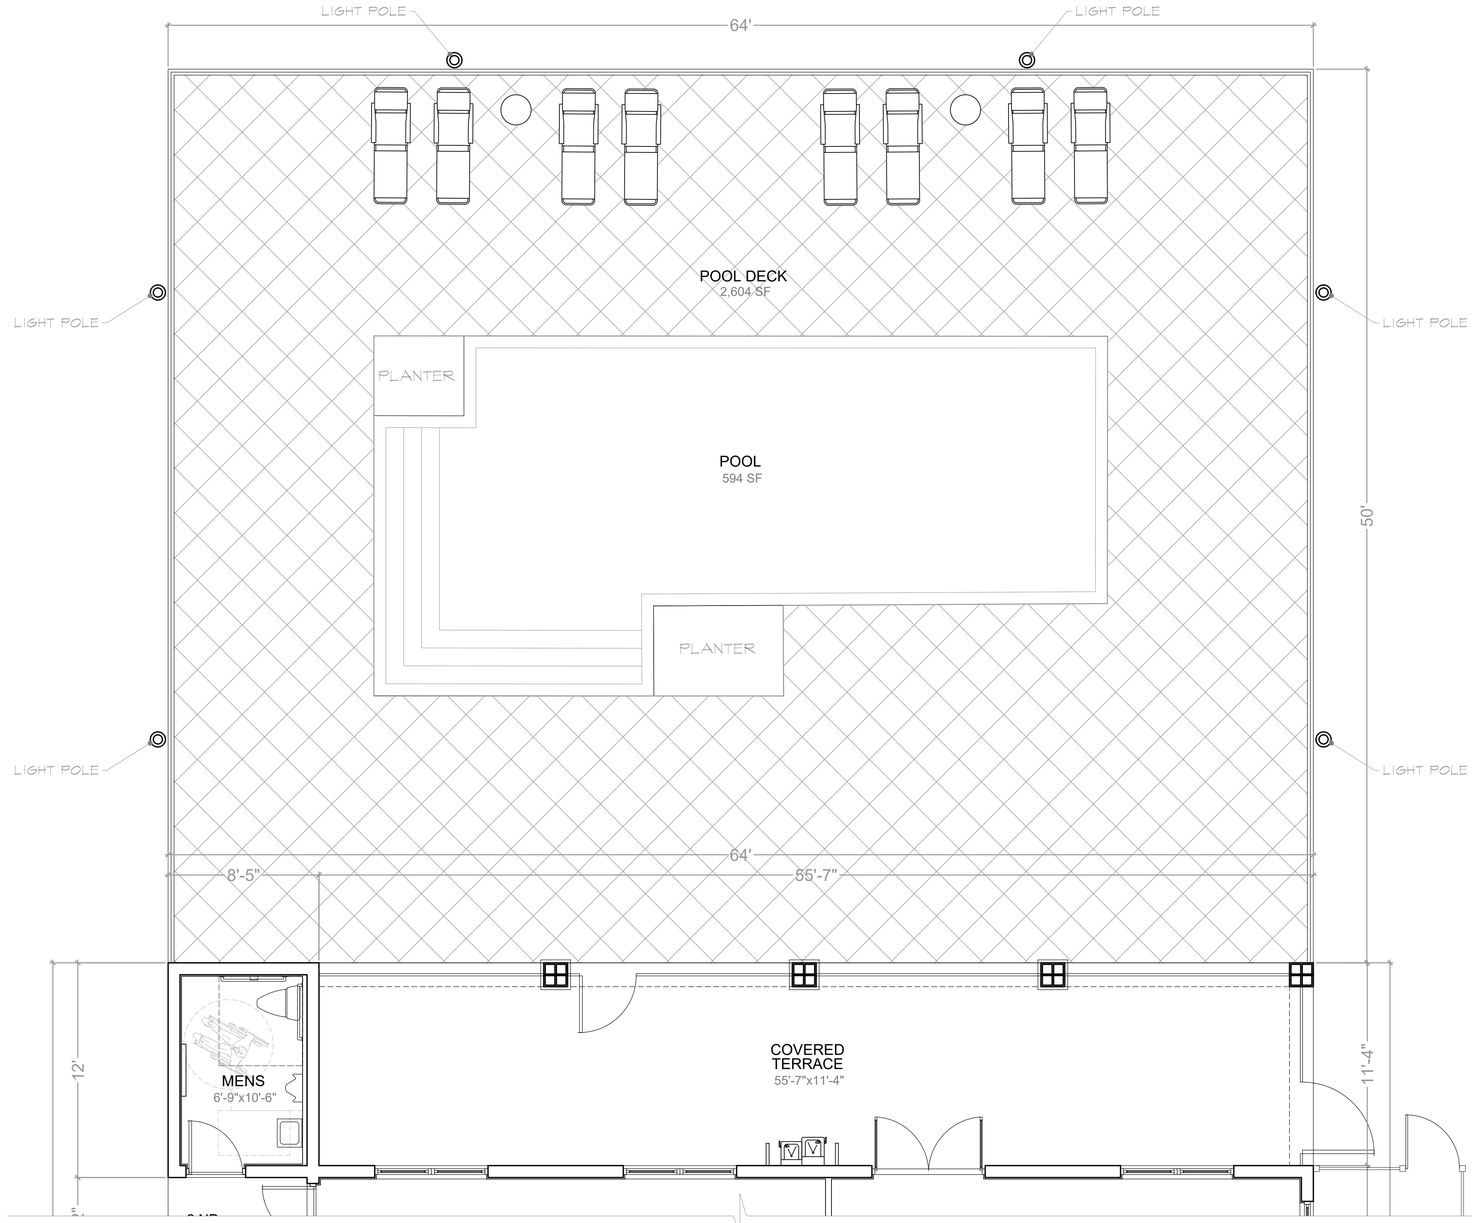

POOL DECK FLOOR PLAN

SCALE: 1/4"= 1'-0"

NORTH

Received after DRC Meeting to address DRC comments prior to the submission of a Building Permit Application.
02/19/2025

COPYRIGHT © 2022 PASCUAL, PEREZ, KILIDDJIAN, STARR - ARCHITECTS - PLANNERS
The architectural design and detail drawings for this building and / or overall project are the legal property of and all rights are reserved by the Architect. Their use for reproduction, construction or distribution is prohibited unless authorized in writing by Architect.

PASCUAL PEREZ KILIDDJIAN STARR
ARCHITECTS+PLANNERS
LICENSE # AA 26001357
EDGARDO PEREZ , AIA
LICENSE No. : AR 0015394
MARIO P. PASCUAL , AIA
LICENSE No. : AR 0008254
PETER KILIDDJIAN, RA
LICENSE No. : AR 0093067
ANDREW STARR, RA
LICENSE No. : AR 0095130
AT THE BEACON CENTER
1330 NW 84th AVENUE
DORAL, FLORIDA 33126
TELEPHONE:(305) 592-1363
FACSIMILE : (305) 592-6865
http://www.ppkarch.com
COPYRIGHT © PASCUAL, PEREZ, KILIDDJIAN STARR, ARCHITECTS - PLANNERS
The architectural design and detail drawings of this building and/or overall project are the legal property of, and all rights are reserved by the Architect. Their use for reproduction, construction or distribution is prohibited unless authorized in writing by the Architect.

REVISIONS:

OWNER:
LENNAR HOMES

POMPANO LIVE!
BY: LENNAR HOMES
POMPANO BEACH, FLORIDA

SEAL:
STATE OF FLORIDA
EDGARDO PEREZ
AR0015394
REGISTERED ARCHITECT
Digitally signed by Edgardo Perez
DN: C=US, E=eperez@ppkarch.com, O=PK Pascual, Perez, Kiliddjian, Starr & Assoc., CN=Edgardo Perez
Date: 2025.03.07 07:44:05 -04'00'

CLUBHOUSE

POOL DECK

DATE :	2024-08-23
SCALE :	AS SHOWN
DRAWN :	CG/JC
CHECK BY:	PPKS
JOB NO. :	

SA-1.3

SHEET NO. :