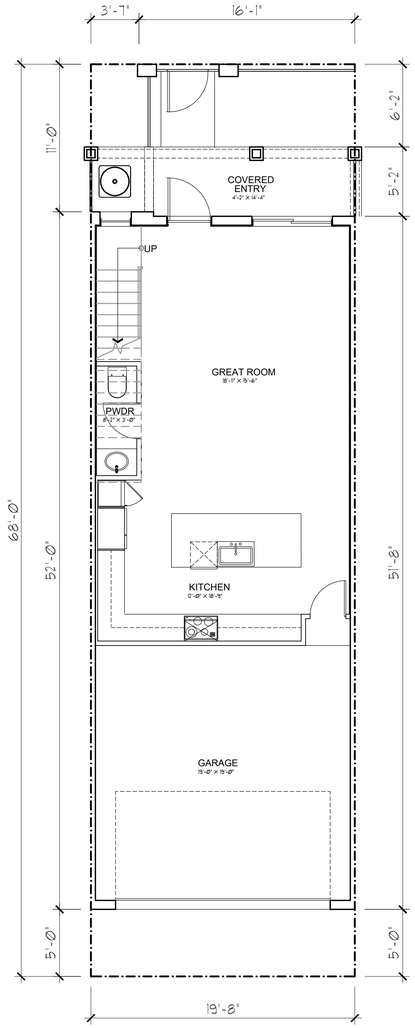

UNIT 1666 - FIRST FLOOR PLAN
4 BEDROOMS / 3.5 BATHS / 2 CARS GARAGE

SCALE: 3/16" = 1'-0"

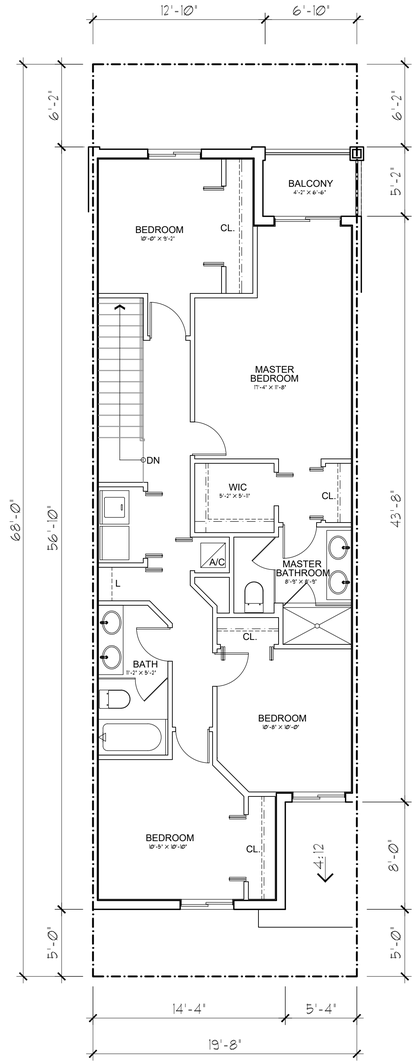

UNIT 1666 - SECOND FLOOR PLAN
4 BEDROOMS / 3.5 BATHS / 2 CARS GARAGE

SCALE: 3/16" = 1'-0"

AREA CALCULATION & DATA	
A/C 1ST FLOOR	629 SF
A/C 2ND FLOOR	1,037 SF
TOTAL A/C	1,666 SF
COVERED BALCONY	35.0 SF
COVERED ENTRY	75.0 SF
GARAGE	387.0 SF
NON A/C	497 SF
TOTAL GROSS	**2,163 SF**

Received after DRC Meeting to address DRC comments prior to the submission of a Building Permit Application.
02/19/2025

COPYRIGHT © 2022 PASCUAL, PEREZ, KILIDDJIAN, STARR - ARCHITECTS - PLANNERS
The architectural design and detail drawings for this building and / or overall project are the legal property of and all rights are reserved by the Architect. Their use for reproduction or distribution is prohibited unless authorized in writing by Architect.

PASCUAL PEREZ KILIDDJIAN STARR
ARCHITECTS + PLANNERS
LICENSE # AA 26001357
EDGARDO PEREZ , AIA
LICENSE No. : AR 0015394
MARIO P. PASCUAL , AIA
LICENSE No. : AR 0008254
PETER KILIDDJIAN, RA
LICENSE No. : AR 0093067
ANDREW STARR, RA
LICENSE No. : AR 0095130
AT THE BEACON CENTER
1330 NW 84th AVENUE
DORAL, FLORIDA 33126
TELEPHONE :(305) 592-1363
FACSIMILE : (305) 592-6865
http://www.ppkarch.com
COPYRIGHT © PASCUAL, PEREZ, KILIDDJIAN STARR, ARCHITECTS - PLANNERS
The architectural design and detail drawings of this building and/or overall project are the legal property of, and all rights are reserved by the Architect. Their use for reproduction, construction or distribution is prohibited unless authorized in writing by the Architect.

REVISIONS:

~~LENNAR HOMES~~
OWNER:

POMPANO LIVE!
BY: LENNAR HOMES
POMPANO BEACH, FLORIDA

SE

STATE OF FLORIDA EDGARDO PEREZ AR0015394 REGISTERED ARCHITECT

Digitally signed by Edgardo Perez
DN: C=US, E=ar_perez@ppkarch.com, CN=Edgardo Perez, O=Florida, OU=Florida Registered Architect, 0.9.2342.19200300.100.1.1=AR0015394, S=Florida
Date: 2024.11.26 14:54:57-05'00'

TOWNHOUSE

UNIT 1666
FLOOR PLANS

DATE : 2024-08-23
SCALE : AS SHOWN
DRAWN : CG/JC
CHECK BY: PPKS
JOB NO. :

A-8.5

SHEET NO. :