Carlos A Pizarro

Digitally signed by Carlos A Pizarro
Date: 2025.12.03 13:18:36 -05'00'

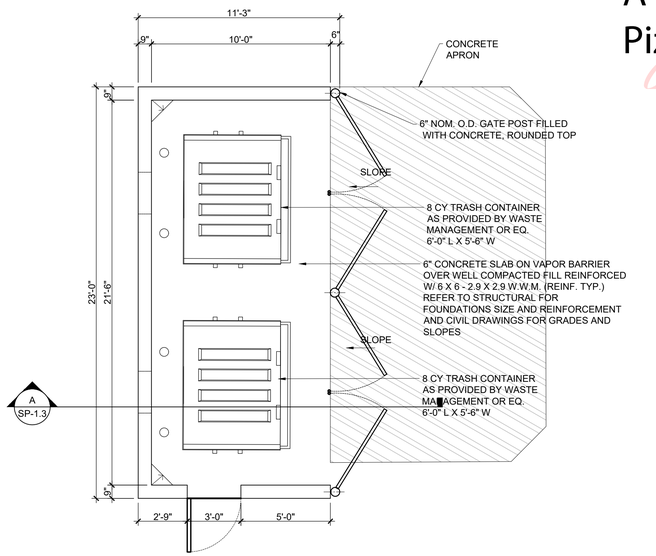

1 DUMPSTER FLOOR PLAN

SCALE: 1/4" = 1'-0"

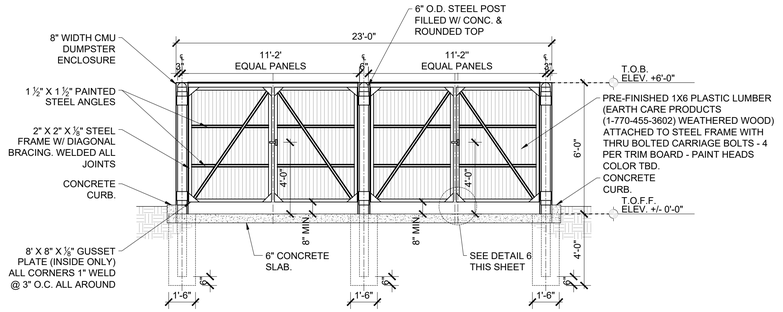

2 DUMPSTER GATE ELEVATION

SCALE: 1/4" = 1'-0"

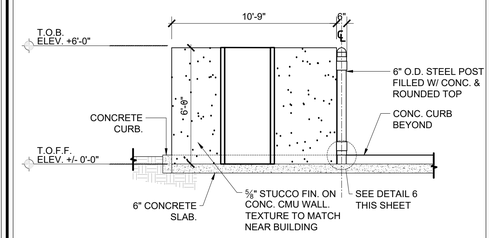

3 DUMPSTER SIDE ELEVATION

SCALE: 1/4" = 1'-0"

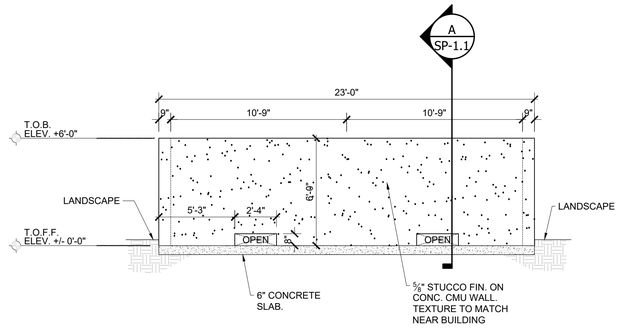

4 DUMPSTER REAR ELEVATION

SCALE: 1/4" = 1'-0"

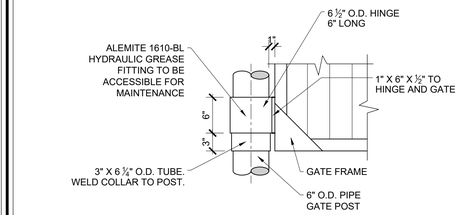

5 DUMPSTER GATE ELEVATION

SCALE: 1/4" = 1'-0"

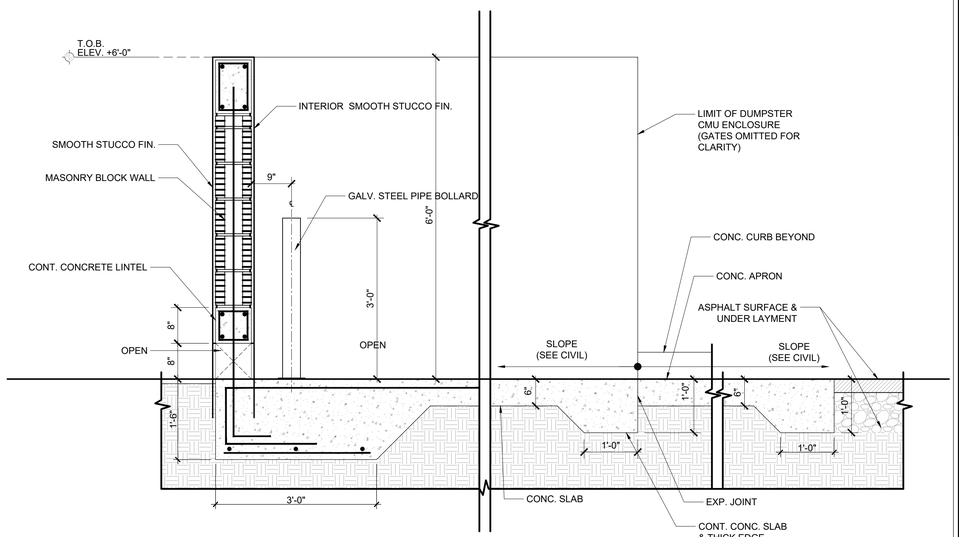

A ENLARGED DUMPSTER SECTION

SCALE: 1/4" = 1'-0"

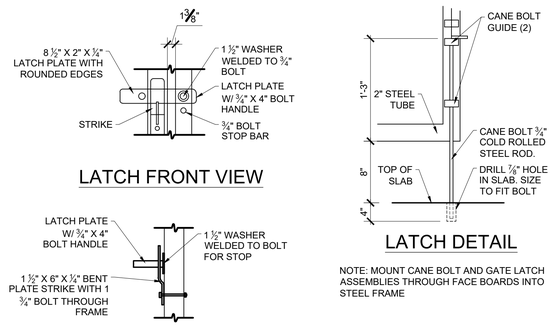

6 DUMPSTER LATCH DETAILS

SCALE: 1/4" = 1'-0"

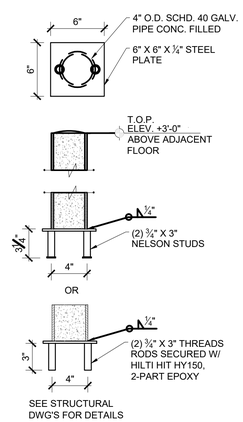

7 DUMPSTER BOLLARD DETAILS

SCALE: 1/4" = 1'-0"

DRC

PZ25-12000021
01/07/2026

DTI ARCHITECTS
Associates, Inc. AA26001933
ARCHITECTURE | PLANNING | INTERIOR DESIGN
14125 NW 80th Avenue Suite 303
Miami Lakes - Florida -33016
info@dtiarchitect.com
www.dtiarchitect.com

STATE OF FLORIDA
CARLOS PIZARRO
AR0013079
REGISTERED ARCHITECT

Carlos Pizarro, R.A.
AR - 0013079

Revisions:

08.11.2025	BSO

OWNER / DEVELOPER:
RED LINK MANAGMENT CORP
2750 NE 185TH ST. #304
AVENTURA, FLORIDA 33180

PROJECT:
FOLIO 4942-03-27-0012
PROPOSED SHELL BLDG @
2100 WEST ATLANTIC BLDG
2100 W ATLANTIC BLVD
POMPANO BEACH, FLORIDA 33069

Job Number:	24109.01
File name:	
Issued Date:	05-14-2025
Drawn by:	A.S
Checked by:	T.R.

SHEET NAME
DUMPSTER DETAILS

SHEET NUMBER
SP-1.3