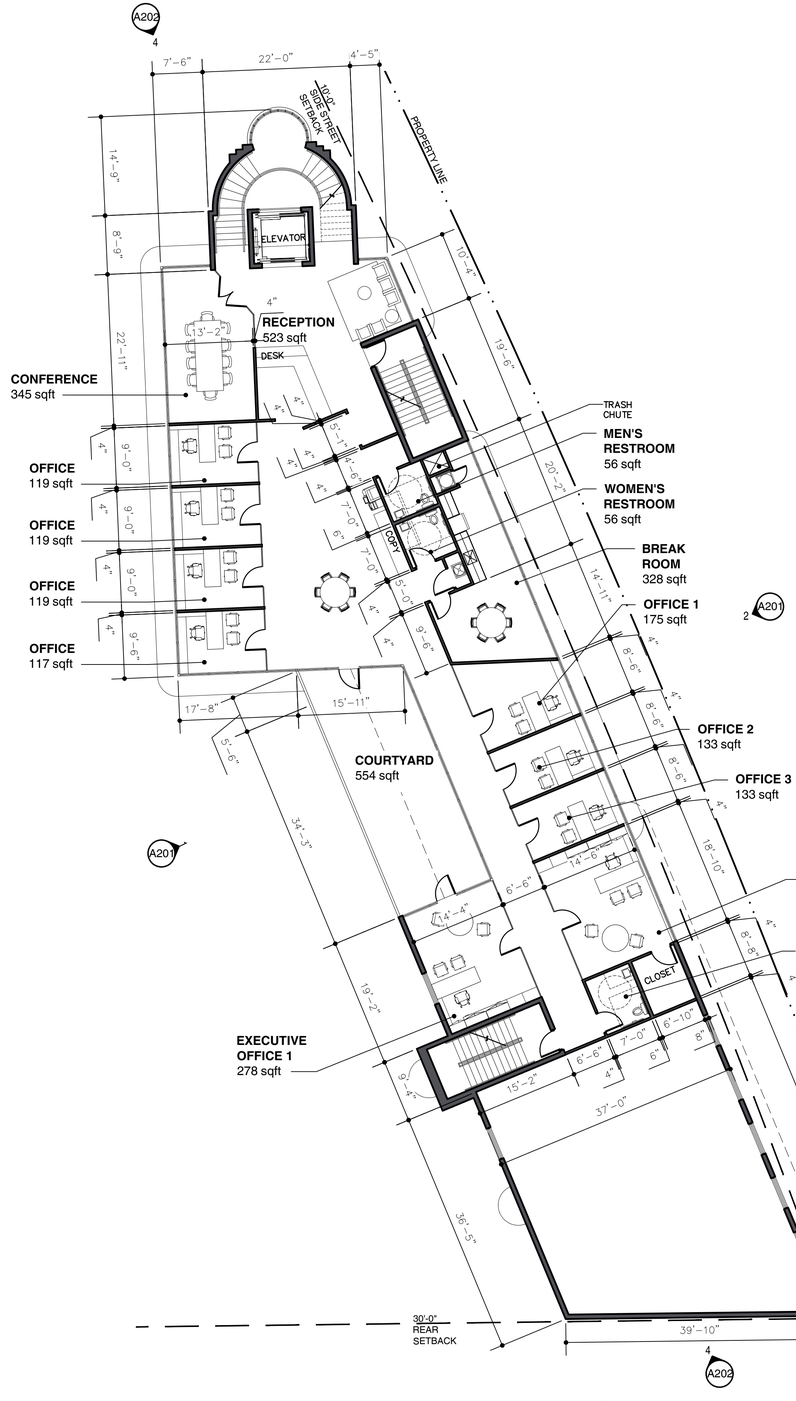

PROPOSED SECOND FLOOR PLAN

SCALE: 3/32" = 1'-0"

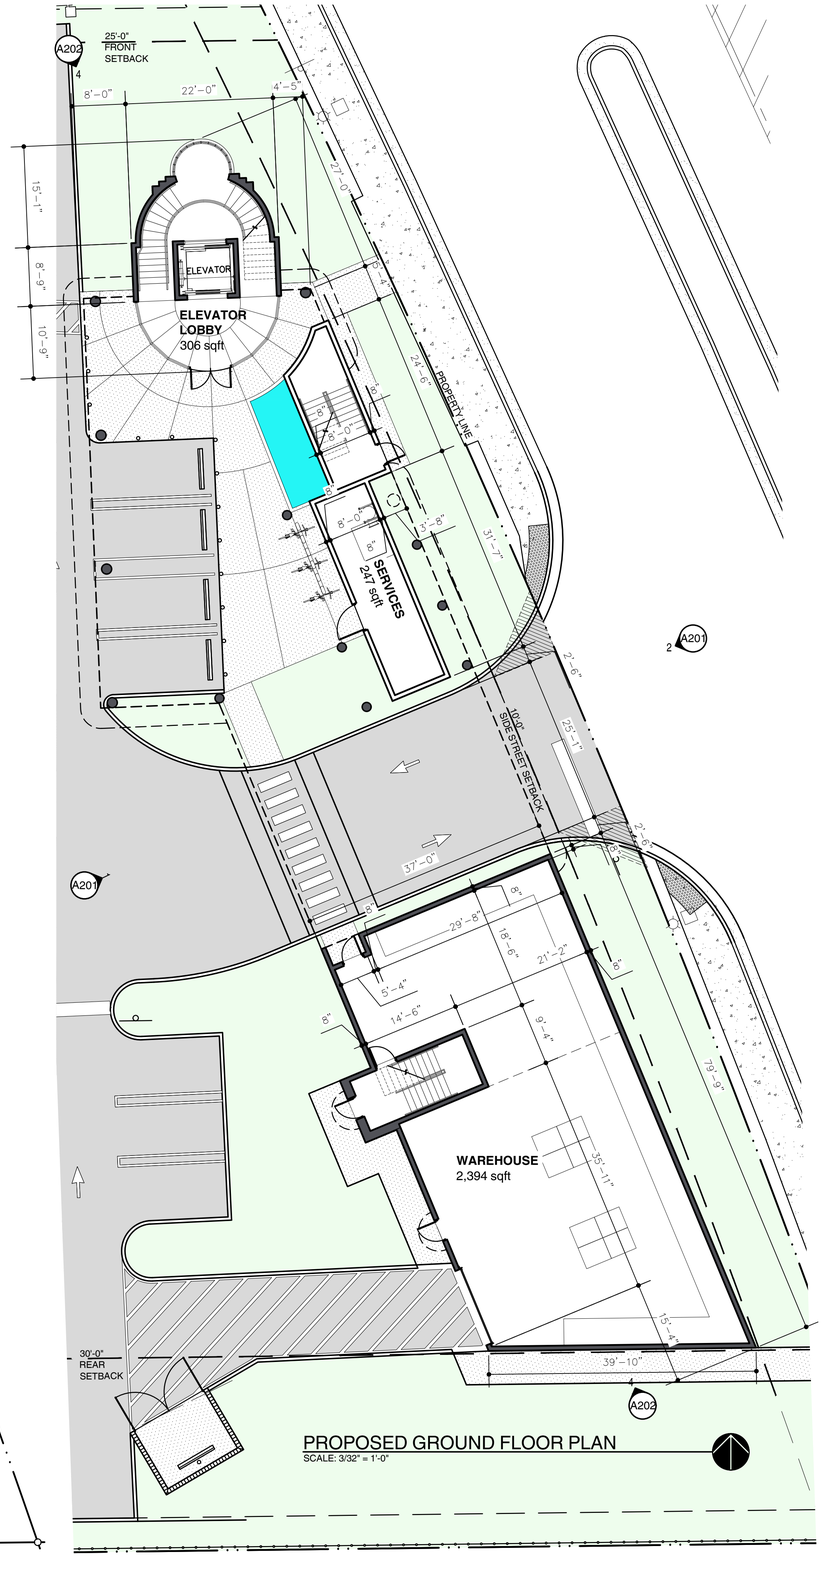

PROPOSED GROUND FLOOR PLAN

SCALE: 3/32" = 1'-0"

EXPREZO

AAC

PZ22-12000026

12/23/2024

oa | ARCHITECTURE
AA26001181
1200 Coral Way, Suite 101, Miami, FL, 33145 305.995.9096 oa-arch.com

STATE OF FLORIDA DANIEL ALONSO AR98412 REGISTERED ARCHITECT

Digitally signed by Daniel Alonso
Date: 2024.12.24 11:09:48 -05'00'

Daniel Alonso
AR98412
LICENSE NUMBER

DO NOT FOR PERMIT UNLESS SIGNED SEALED & DATED

01.25.23 LT DRC Review Submittal
08.28.24 GC DRC Comment Response 1

Job A2165 Start 10.09.21

Consulting Engineer

Proposed Offices
Power Petroleum HQ
Owner: 201 SW 12 Ave. Inc.
201 SW 12 Ave, Pompano Beach, 33069

A101