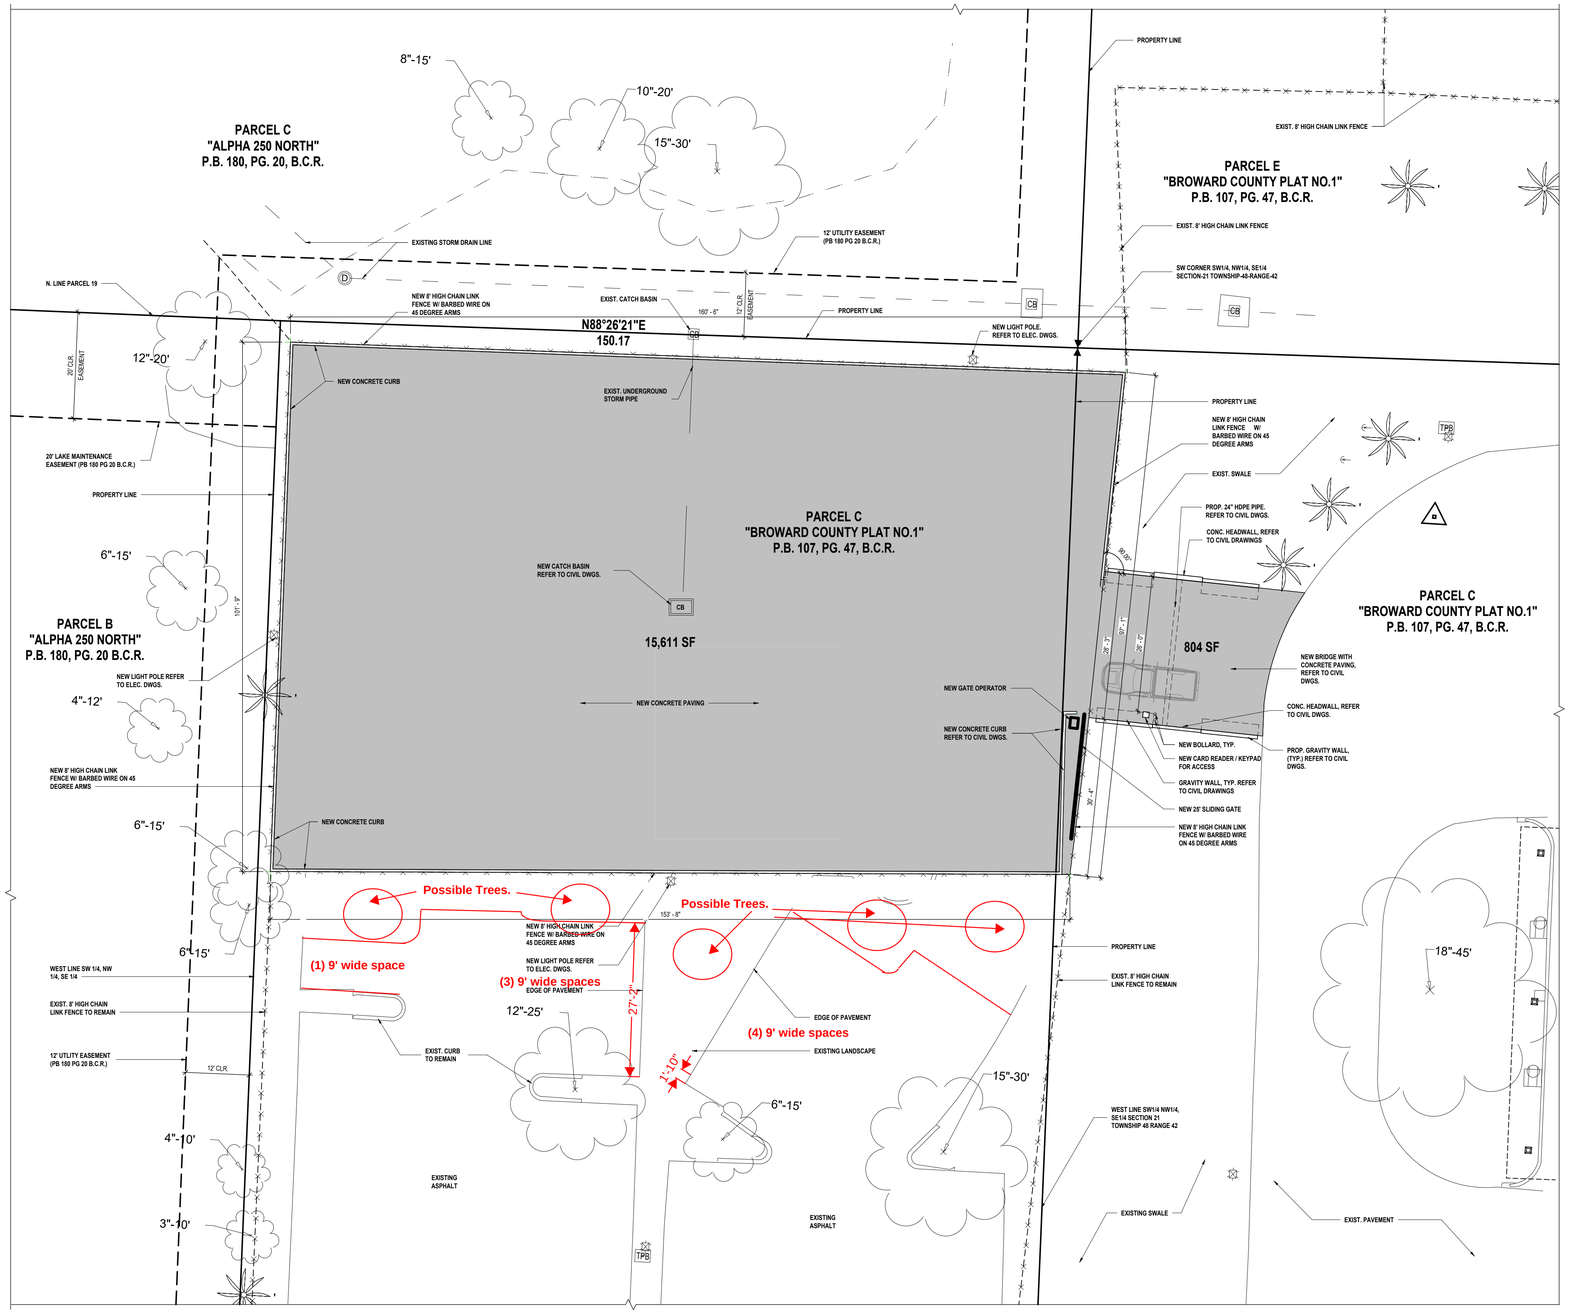

1 SP1.1 SITE PLAN
SCALE: 1" = 10'-0"

N

PROPOSED CHANGE IN THE EXISTING PARKING LOT
10/7/24

NOTE:
1. PIPE YARD TO HAVE LED POLE LIGHTS TO LIGHT THE ENTIRE.
2. DRAINAGE IS BEING REVIEWED AND WILL BE MODIFIED IF NECESSARY.
3. THE YARD WILL HAVE SECURITY CAMERAS ON POLES. EXACT PLACEMENT TO BE CONFIRMED WITH BROWARD COUNTY ETS DEPARTMENT.

D:\X2024\2023-128_BC OPERATION CENTER, CENTRAL_623.jgarcia@saltzmichelson.com.rvt

50% CONSTRUCTION DOCUMENTS
WATER & WASTEWATER SERVICES WAREHOUSE
RE-ROOFING AND PIPE YARD IMPROVEMENTS
BROWARD COUNTY
2555 W. COPANS ROAD, POMPANO BEACH, FLORIDA 33069

SALTZ MICHELSON ARCHITECTS
3501 Griffin Road
Ft. Lauderdale, FL 33312
(954) 266-2700 Fx:(954) 266-2701
sma@saltzmichelson.com
AA-0009976
STATE OF FLORIDA SHEFF L. DEVIER III REGISTERED ARCHITECT AR0007699
Sheff L. Devier III AR0007699

Project No. : 2023-128
Drawn By : LE
Checked By : SD
Date: 11-17-2023

REVISIONS

1/28/2025 3:02:24 PM

SITE PLAN

SP1.1