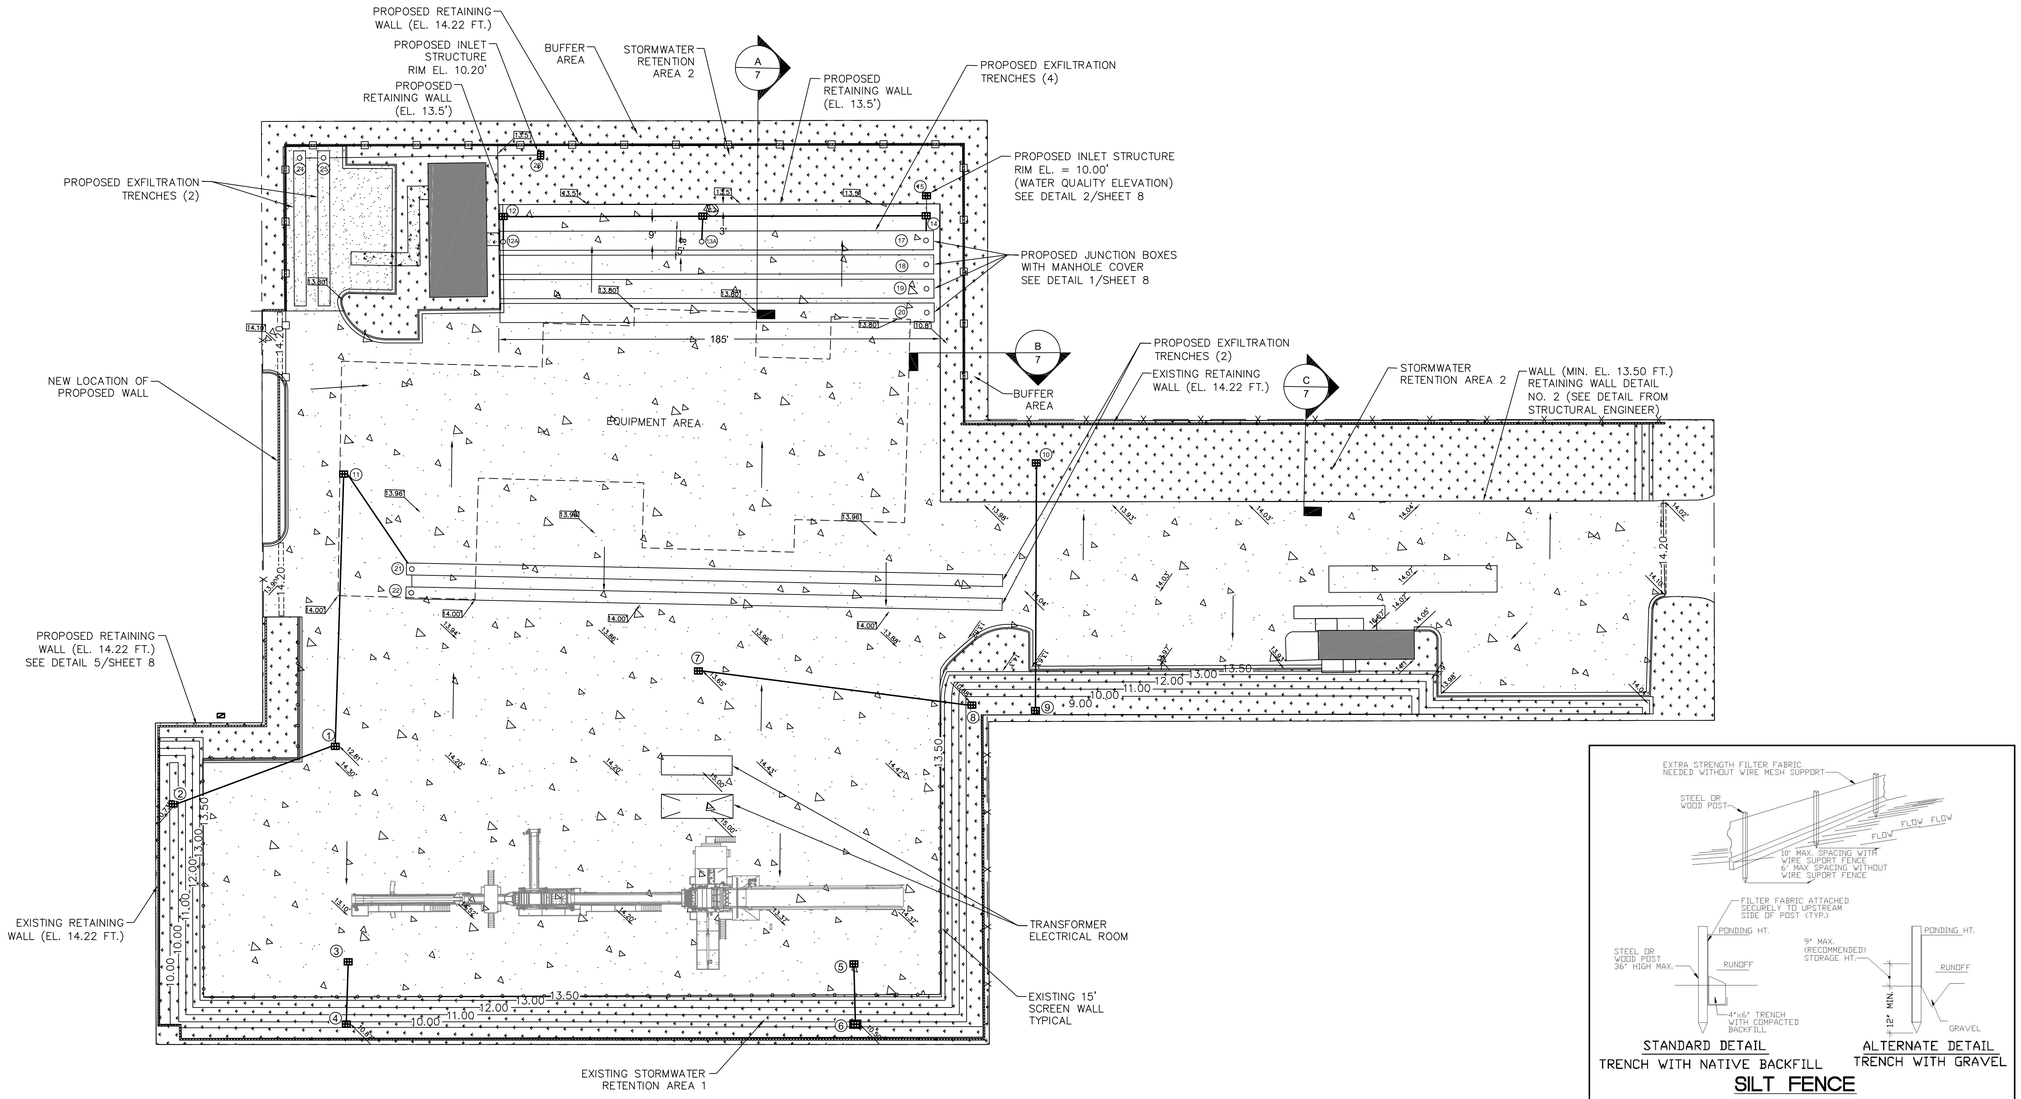

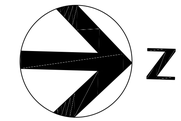

LEGEND

- PROPERTY BOUNDARY
- ALUMINUM FENCE
- PROPOSED WALL
- EXISITNG WALL
- EXISTING CHAIN-LINK FENCE
- PROPOSED CHAIN-LINK FENCE
- PROPOSED SILT FENCE
- CONCRETE
- ASPHALT
- PERVIOUS AREA
- BUILDING ROOF AREA
- TYPE "E" INLET
- FLOW LINE
- EXISTING RETAINING WALL
- PROPOSED RETAINING WALL

SILT FENCE

EROSION CONTROL GENERAL NOTES

1. SILT FENCE AND TURBIDITY BARRIERS MUST REMAIN IN PLACE AND BE MAINTAINED AT ALL LOCATIONS SHOWN IN THE DRAWINGS UNTIL CONSTRUCTION ID COMPLETED AND SOILS ARE STABILIZED AND VEGETATION HAS BEEN.
2. CPMTRACTOR SHALL SUBMIT SCHEDULE FOR THE INSTALLATION, INSPECTION AND MAINTENANCE THE EROSION CONTROLS FEATURES AS SHOWN IN THE DRAWINGS OR AS DIRECTED BY THE DESIGN ENGINEER. THE SCHEDULE SHALL SPECIFICALLY SHALL SPECIFICALLY INDICATE THE SEQUENCE OF CLEARING, EARTH WORK OPERATIONS, AND WHEN THE EROSION CONTROL FEATURE WILL BE INSTALLED, INSPECTED, AND MAINTAINED. IT SHALL ALSO INCLUDE METHODS TO PREVENT POLLUTION OF STREAM, LAKES, TIDAL WATERS, CANALS, AND IMPOUNDMENTS, ESTABLISHED.

ENGINEERING STANDARDS 2019

REVISIONS BY	DATE	ENGINEERING DIVISION CITY OF POMPANO BEACH	SILT FENCE
		SCALE: N.T.S.	DATE: MAY 2007 DWG. NO. 509-1

Brenda S Clark

Digitally signed by Brenda S Clark
Date: 2021.01.19 10:59:09 -05'00'

Brenda Ann Smith Clark, Professional Engineer, State of Florida, License No. 42754

This item has been digitally signed and sealed by Brenda Ann Smith Clark, PE, on 19 January 2021.

Printed copies of this document are not considered signed and sealed and the signature must be verified on any electronic copies.

BSC ENGINEERING

ISSUE	DATE	DESCRIPTION
1	AUG 2020	RESPONSE TO COMMENTS

PROJECT MANAGER B. CLARK, P.E.
DRAWN BY C.CARVAJAL
PROJECT NUMBER PZ20-12000009

DRC
3/3/2021

ENVIRONMENTAL RESOURCE PERMIT MODIFICATION

SUN #1
2241 NW 15TH CT, POMPANO BEACH, FL 33069

STORMWATER POLLUTION PREVENTION PLAN AND DETAIL

FILENAME: Stormwater Pollution Prevention Plan and Detail.dwg
SCALE: 1:30
SHEET: 00PP01