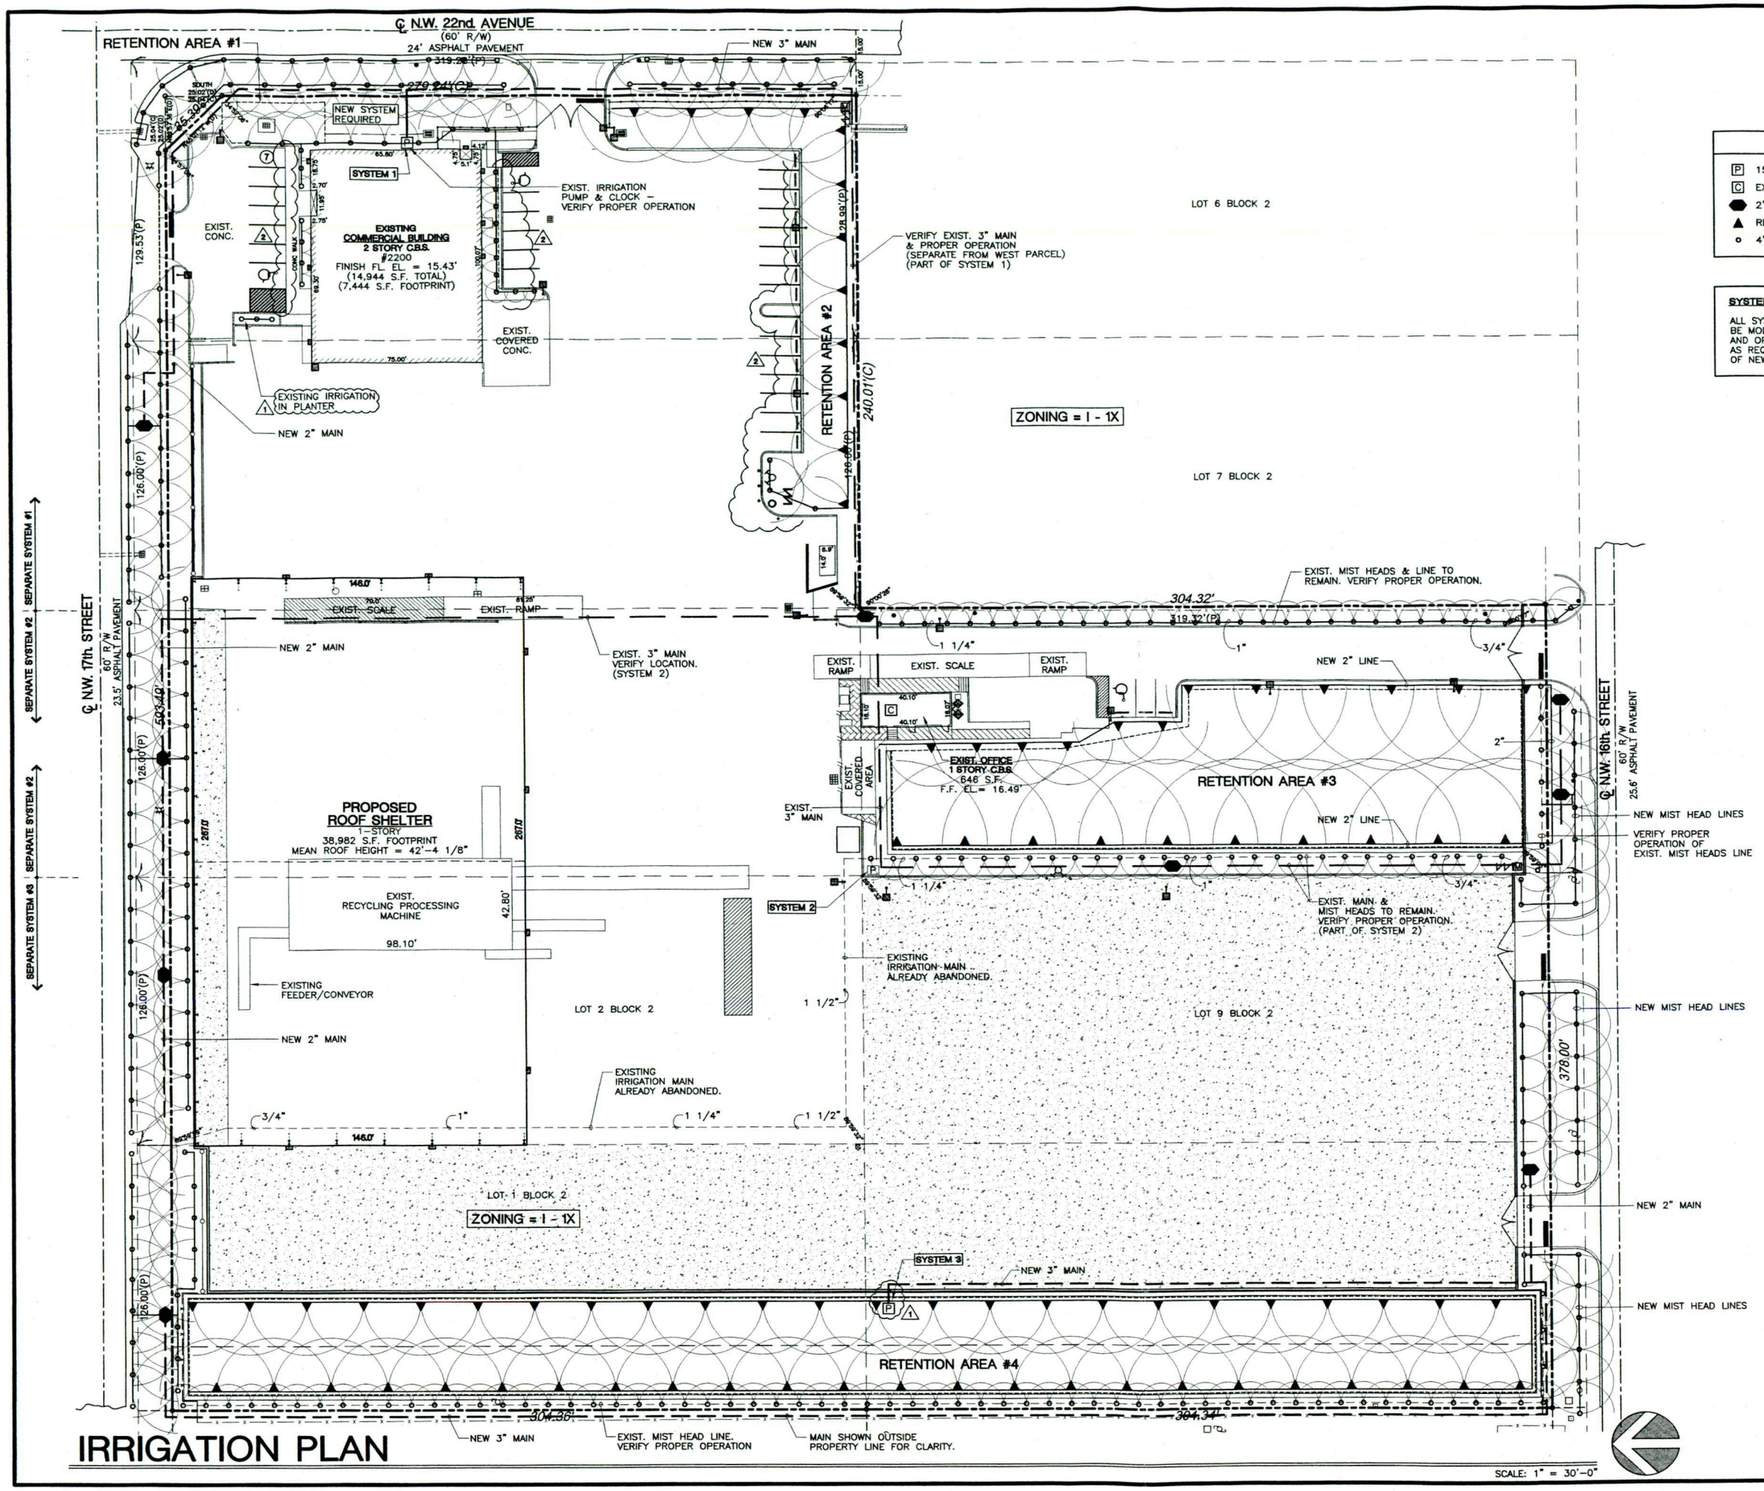



William A. Flint, III
Landscape Architect
2310 S.E. COUNTRY CLUB LANE
Stuart, Florida 34996
772-220-0424 Reg.# 941


**LEGEND**

- P — 15HP EXIST. PUMP W/ 4" WELL
- C — EXIST. 4-STATION CONTROLLER
- 2" 24V VALVES
- RB5000 ROTORS
- 4" POP-UP MIST HEAD

**SYSTEMS 1 2 3:**

ALL SYSTEMS ARE EXISTING TO BE MODIFIED. FIELD VERIFY CONDITION AND OPERATION, REPAIR & ADJUST AS REQ'D. TO MEET REQUIREMENTS OF NEW LAYOUT.

| REVISIONS | BY |
|---|---|
| 1 05-04-20 DRC REV. | |
| 2 05-18-10 AAC REV. | |


AHRENS COMPANIES
DESIGN/BUILD · GENERAL CONSTRUCTION
OFFICE: (561) 863-9204 LICENSE: #CBC006515, #AA26000694
1451 ROMEO ROAD, LAKE PARK, FL. 33403-1911



THIS DRAWING IS COPYRIGHTED AND IS THE PROPERTY OF AHRENS COMPANIES. IT IS UNLAWFUL TO COPY AND/OR USE THIS DOCUMENT FOR ANY REASON WITHOUT WRITTEN PERMISSION FROM AHRENS COMPANIES


# PROPOSED SITE PLAN & ROOF SHELTER
# SUN RECYCLING 2
## 2281 N.W. 16TH STREET
## POMPANO BEACH, FLORIDA

WILLIAM A. FLINT, III
LANDSCAPE ARCHITECT
FLORIDA REGISTRATION # 941
DATE:

DATE 03-31-10
SCALE 1" = 30'-0"
DRAWN JAO
JOB 10-000016
SHEET L-1
OF 1 SHEETS

LOCATION MAP

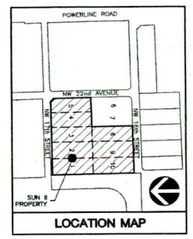


GRAPHIC SCALE

30 0 15 30 60
(IN FEET)
1 INCH = 30 FEET

DRC
PZ25-12000007
05/07/2025