DRC

PZ25-12000051
01/21/2026

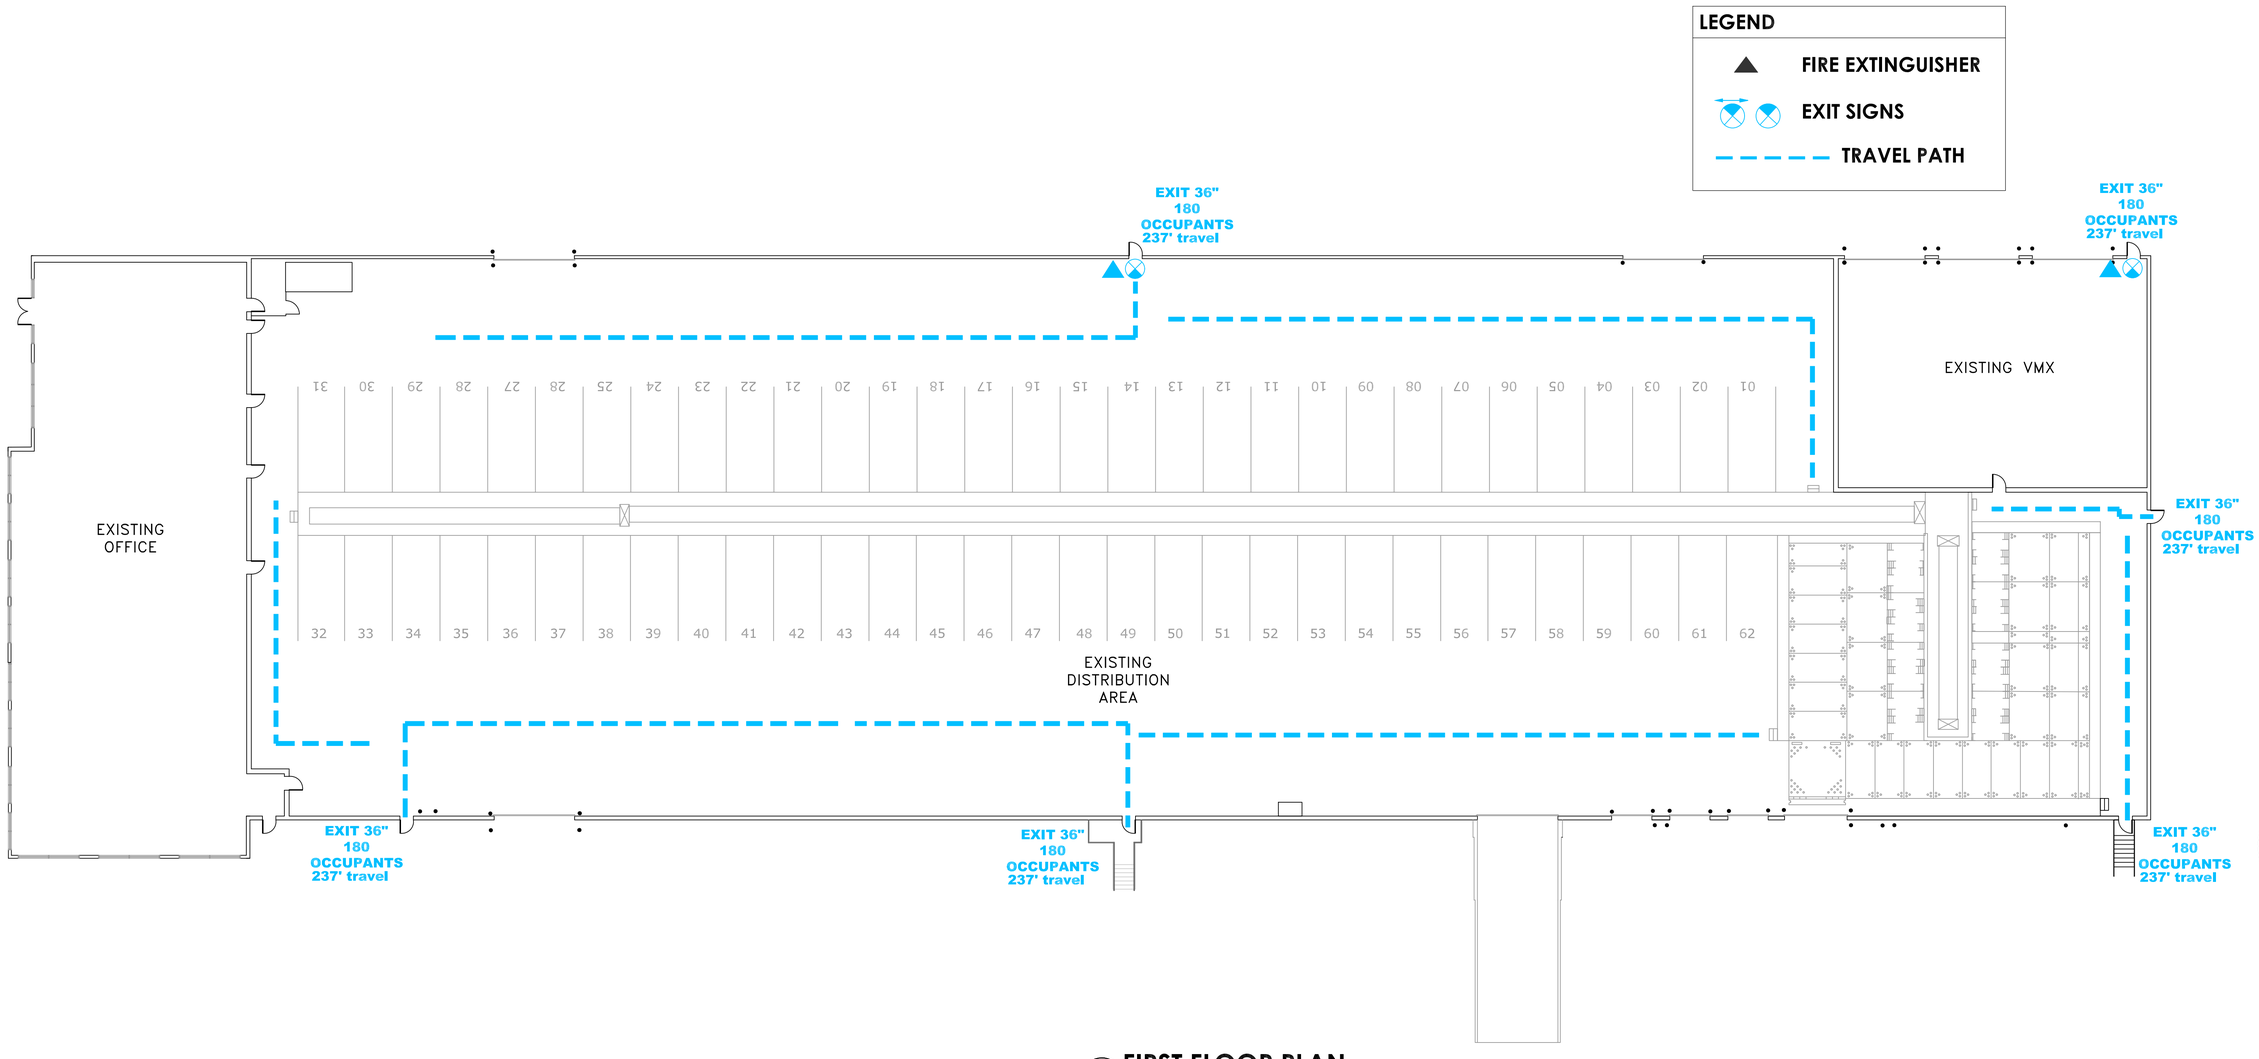

01 FIRST FLOOR PLAN

SCALE: 1/16" = 1'-0"

DATE: 10.27.2025
JOB NO: 112793
DRAWN: STAFF
CHECKED: CM
KENDALE PROJECT #25-720

CM
CORTLAND MORGAN ARCHITECT
711 N. FIELDER RD.
ARLINGTON, TX 76012
PH: (817) 635-5696
FAX: (817) 635-5699

KENDALE

FEDEX
RENOVATION FOR NETWORK 2.0
2600 Northwest 19th Street
Pompano Beach, FL, 33069

REVISIONS

STATE OF FLORIDA
CORTLAND MORGAN
AR-0015586
REGISTERED ARCHITECT
10.28.25

CORTLAND MORGAN
FLORIDA REG. AR-0015586

SHEET NAME

LIFE SAFETY
PLAN

SHEET NUMBER

LS1