MADRAX

MADRAX DIVISION
GRABER MANUFACTURING, INC.
1080 UNEX DRIVE
WAUNAKEE, WI 53597
P(800) 448-7931, P(608) 849-1980, F(608) 849-1081
WWW.MADRAX.COM, E-MAIL: SALES@MADRAX.COM

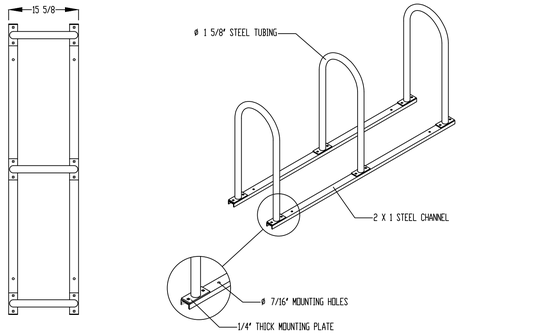

PRODUCT: UT160-6
DESCRIPTION: U-TWO BIKE RACK
6 BIKE CAPACITY

DATE: 5-27-20
ENG: SMC

CONFIDENTIAL DRAWING AND INFORMATION IS NOT TO BE COPIED OR DISCLOSED TO OTHERS WITHOUT THE CONSENT OF GRABER MANUFACTURING, INC. SPECIFICATIONS ARE SUBJECT TO CHANGE WITHOUT NOTICE.

©2020 GRABER MANUFACTURING, INC. ALL PROPRIETARY RIGHTS RESERVED.

NOTES:
1. INSTALL BIKE RACKS ACCORDING TO MANUFACTURER'S SPECIFICATIONS.
2. CONSULTANT TO SELECT COLOR (FINISH), SEE MANUFACTURER'S SPECIFICATIONS.
3. SEE SITE PLAN FOR LOCATION OR CONSULT OWNER.

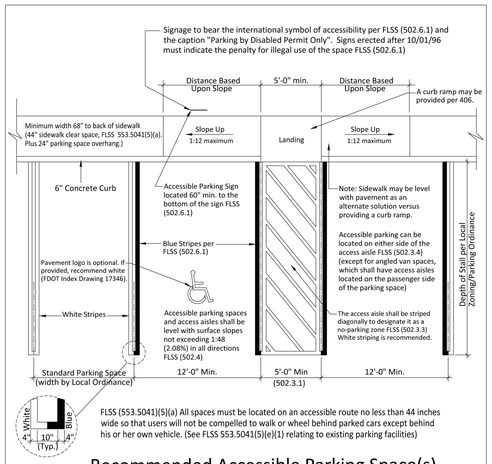

FLSS (553.5041(5)(a) All spaces must be located on an accessible route no less than 44 inches wide so that users will not be compelled to walk or wheel behind parked cars except behind his or her own vehicle. (See FLSS 553.5041(5)(e)(1) relating to existing parking facilities)

Recommended Accessible Parking Space(s) Design for Double Line Requirements

N.T.S.

THIS TECHNICAL ASSISTANCE DOCUMENT IS INTENDED TO PROVIDE INFORMAL GUIDANCE AND DOES NOT CONSTITUTE A LEGAL INTERPRETATION OF STATUTORY OR REGULATORY CRITERIA.

ENGINEERING STANDARDS 2022

REVISIONS BY	DATE	ENGINEERING DIVISION CITY OF POMPANO BEACH	ACCESSIBLE PARKING SPACES
		SCALE: N.T.S.	DATE: MAY 2022 DWG. NO. 300-4

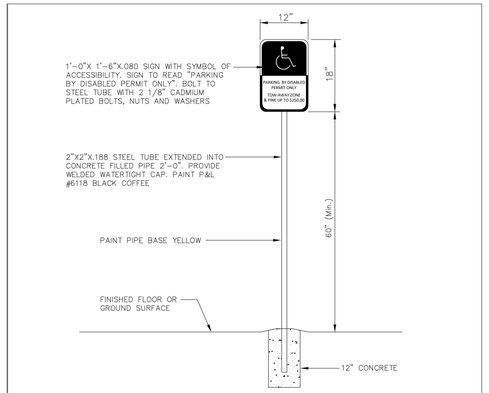

ACCESSIBLE PARKING SPACE SIGN

N.T.S.

SIGN NOTE

ACCESSIBLE PARKING SPACES SHALL BE POSTED WITH A FIXED PARKING SIGN NO LESS THAN 60" Min. TO THE BOTTOM OF THE SIGN AND WHICH BEARS THE INTERNATIONAL SYMBOL OF ACCESSIBILITY MEETING THE REQUIREMENTS OF THE STANDARDS AND THE CAPTION "PARKING BY DISABLED PERMIT ONLY." AND MUST INDICATE THE PENALTY FOR ILLEGAL USE OF THE SPACE.

ENGINEERING STANDARDS 2022

REVISIONS BY	DATE	ENGINEERING DIVISION CITY OF POMPANO BEACH	ACCESSIBLE SPACE SIGN
		SCALE: N.T.S.	DATE: MAY 2022 DWG. NO. 300-5

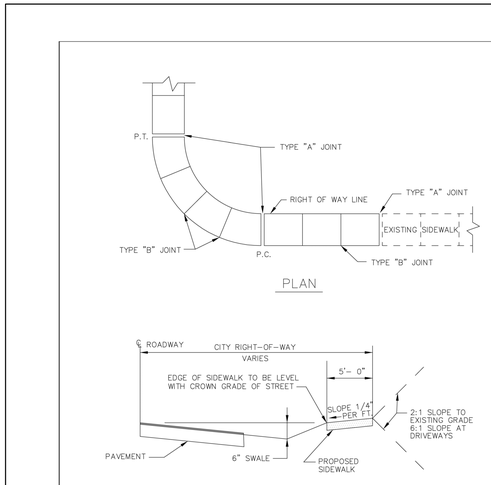

PLAN

TYPICAL SIDEWALK SECTION

SIDEWALK DETAILS

ENGINEERING STANDARDS 2022

REVISIONS BY	DATE	ENGINEERING DIVISION CITY OF POMPANO BEACH	SIDEWALK DETAILS
		SCALE: N.T.S.	DATE: JUNE 2022 DWG. NO. 301-1

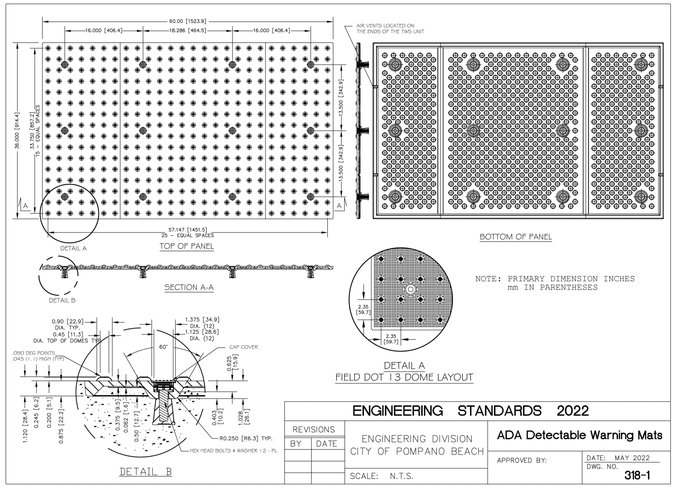

ENGINEERING STANDARDS 2022

REVISIONS BY	DATE	ENGINEERING DIVISION CITY OF POMPANO BEACH	ADA Detectable Warning Mats
		SCALE: N.T.S.	APPROVED BY: DATE: MAY 2022 DWG. NO. 318-1

Know what's below. Call before you dig.

Copyright © MDM SERVICES, INC.
All rights reserved. No part of this plan may be reproduced, distributed, or transmitted in any form or by any means, including photocopying, recording, electronic or mechanical methods, without the prior written permission of MDM Services, Inc. For permission requests, write MDM Services, Inc., 1055 Kathleen Road, Lakeland, FL 33809.

CLIENT:

SUNSHINE GASOLINE DISTRIBUTORS,INC.

DESIGN TEAM TITLE:

MDM SERVICES, INC.
engineering • environmental • construction
2151 W. HILLSBORO BLVD, DEERFIELD BEACH, FLORIDA 33442
Phone: (954) 427-3076
FLORIDA CA #4857

NO.	DATE	REVISION DESCRIPTION

DAIMIAN DWIGHT LESLIE LICENSE No. 73113 STATE OF FLORIDA PROFESSIONAL ENGINEER

Digitally signed by Daimian D Leslie
Date: 2025.05.14 14:25:30-04'00'

DAIMIAN D. LESLIE
FL REG # 73113

THIS ITEM HAS BEEN DIGITALLY SIGNED AND SEALED BY DAIMIAN D. LESLIE ON THE DATE ADJACENT TO THE SEAL. PRINTED COPIES OF THIS DOCUMENT ARE NOT CONSIDERED SIGNED AND SEALED AND THE SIGNATURE MUST BE VERIFIED ON ANY ELECTRONIC COPIES.

PROJECT DESCRIPTION:

NEW C-STORE

SITE DESIGNATION:

SUNSHINE GASOLINE DISTRIBUTORS CHEVRON GAS STATION #010

SITE ADDRESS:

301 POMPANO PKWY, POMPANO BEACH, FL 33069

SCALE:	AS NOTED	MDM JOB #	21119
DATE:	08-11-2022		
DESIGNED BY:			
DRAWN BY:		FILE NAME:	21119 CD.DWG
CHECKED BY:			

DRAWING TITLE:

SITE PLAN DETAILS

SHEET NO:

C-2.1

DRC

PZ25-12000017

07/02/2025

Y:\Shared\Documents\001 Engineering\Sunshine Gasoline Distributors\21119 - SGD #010 Chev 301 Pompano Pkwy re-opened Nov 2024\02 - Dwg Files\000 - Cvr\002 21119 CD.dwg, 5/14/2025 11:36:12 AM