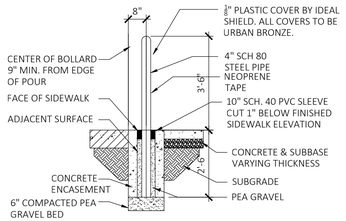

AUGER BORE

CONCRETE AREAS

4 A003 PIPE BOLLARD DETAIL - CONCRETE

SCALE: 3/8" = 1'- 0"

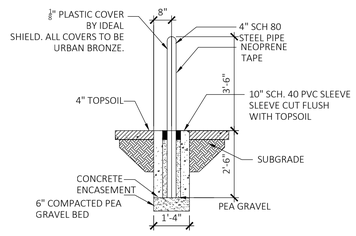

AUGER BORE

LANDSCAPED AREAS

5 A003 BOLLARD DETAIL - LANDSCAPE

SCALE: 3/8" = 1'- 0"

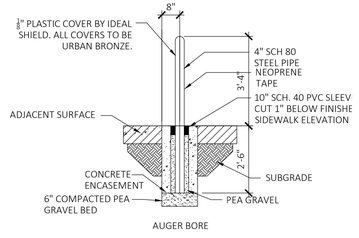

AUGER BORE

BITUMINOUS AREAS

6 A003 BOLLARD DETAIL - ASPHALT

SCALE: 3/8" = 1'- 0"

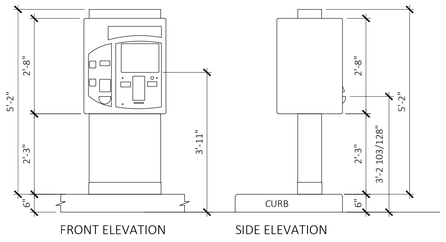

FRONT ELEVATION SIDE ELEVATION

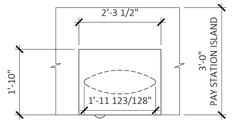

PLAN

7 A003 TYPICAL PAY STATION P.O.S.

SCALE: 1/2" = 1'-0"

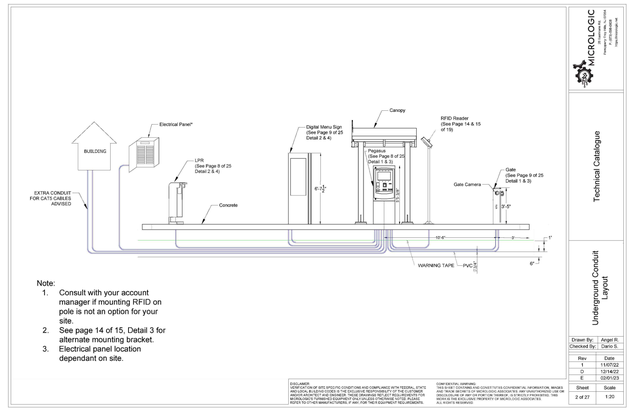

Note:
1. Consult with your account manager if mounting RFID on pole is not an option for your site.
2. See page 14 of 15, Detail 3 for alternate mounting bracket.
3. Electrical panel location dependant on site.

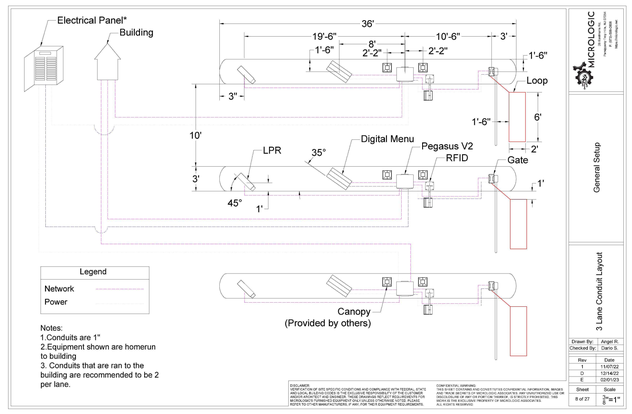

Notes:
1.Conduits are 1"
2.Equipment shown are homerun to building
3. Conduits that are ran to the building are recommended to be 2 per lane.

2 A003 MICROLOGIC PAY STATION DIAGRAMS - REFERENCE ONLY

SCALE: NTS CONTRACTOR TO REVIEW AND INSTALL PER MANUFACTURER SHOP DRAWINGS.

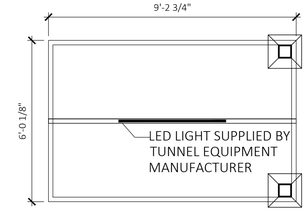

1 A003 PAY STATION - ROOF DETAIL

SCALE: 3/8" = 1'-0"

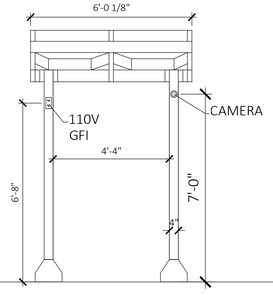

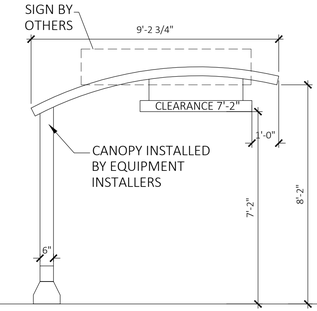

3 A003 PAY STATION - CANOPY ELEVATION

SCALE: 3/8" = 1'-0"

8 A003 MAT BRUSHER EQUIPMENT DETAIL

SCALE: NTS

GENERAL NOTE:
- If not using curb, reference vehicle tire track
- Fastpass installed in attend lane must be mounted with respect to an attendant stand area
- When not using the outdoor stainless Equipment Enclosure , OTT accesories , such as the power supply and receipt printer , must be stored in a location not exposed to chemicals , moisture , and extreme temperature.
- Only KPTs and OTTs are recommended for outdoor installation , TSTs and PCTs are not designed to operate excessively hot or cold environments.
- Use OTT accesory enclosure if OTT accessories cannot be sheltered.

NOTES:
UNDERGROUND INSTALLATION REQUIREMENTS :
1. PROVIDE CONDUIT FOR POS
2. PROVIDE CONDUIT FROM VACUUM ENCLOSURE TO VACUUMS (PARKING)

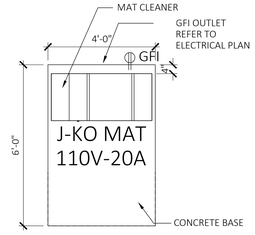

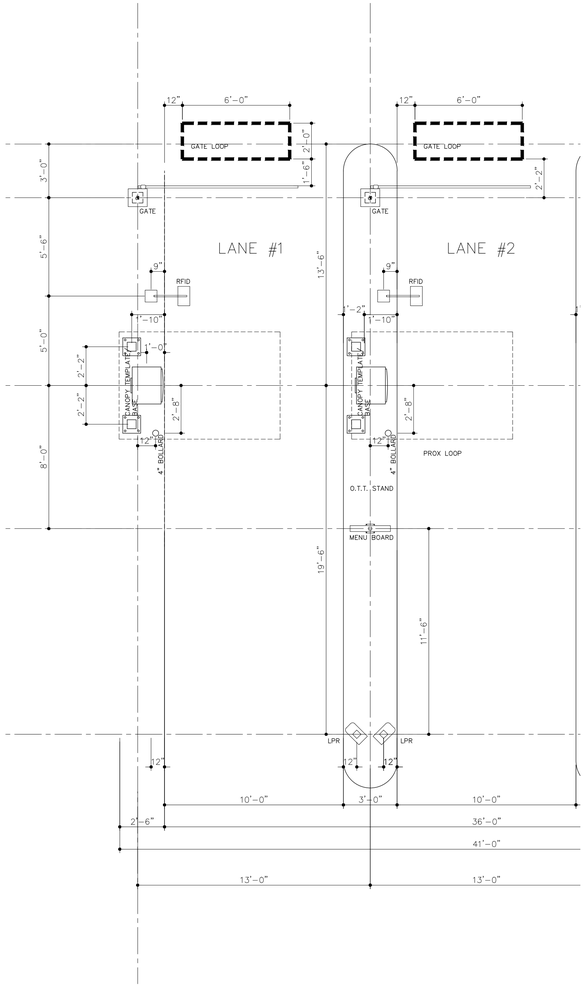

1 A003 PAY STATION TYPICAL LAYOUT DETAIL

SCALE: 1/4"=1'-0"

FANJUL & ASSOCIATES, LLC
ARCHITECTURE, PLANNING & INTERIOR DESIGN

AA26000725

ARTURO G. FANJUL, RA
PRESIDENT

5455 SW 8TH STREET, SUITE 240
CORAL GABLES, FLORIDA 33134

PH. 305 726.8313
FAX 305 356.3686

arturo@fanjularchitects.com

"A BETTER LIFE THROUGH DESIGN"

STATE OF FLORIDA
ARTURO G. FANJUL
AR0017585
REGISTERED ARCHITECT

ARTURO G. FANJUL AR0017585
STATE OF FLORIDA REGISTERED ARCHITECT

This item has been electronically signed and sealed by:
Arturo G Fanjul
Date: 2025.09.17 10:58:02 -04'00'
Adobe Acrobat version: 2017.012.30262

Printed copies of electronically signed, dated, and sealed documents are not considered signed and sealed and the SHA authetication code mus be verified on any electronic copies.

DESIGN REVIEW
CAR WASH
WEST POMANO

2960 W SAMPLE ROAD
POMPANO BEACH, FL 33069
ID:484221070 31/32/32

SITE AMENITIES
PAYSTATION DETAILS

REVISION	NO.

DATE:	9/17/2025
SCALE:	
DRAWN:	AGF
CHECKED:	AGF
JOB NO.	24-0704
PERMIT NO.	

OWNERSHIP
OF THESE DOCUMENTS & SPECIFICATIONS AS INSTRUMENTS OF SERVICE ARE AND SHALL REMAIN THE PROPERTY OF THE ARCHITECT WHETHER THE PROJECT THEY ARE MADE FOR IS EXECUTED OR NOT. THEY SHALL NOT BE USED BY OWNER OR OTHERS ON OTHER PROJECTS OR FOR ADDITIONS TO THIS PROJECT BY OTHERS, EXCEPT BY AGREEMENT IN WRITING AND WITH APPROPRIATE COMPENSATION TO THE ARCHITECT.

A003

AJM DG
AJM DG
C:\USERS\FANJULA\DESKTOP\FANJUL & ASSOCIATES, LLC\24-0704 KEW 2025\24-0704 KEW POMPANO\SHEETS\24-0704 KEW POMPANO SHEETS (SAMPLE 2-27-25)-0704-A003.dwg, A003, 9/17/2025 10:56:11 AM, DWG To PDF.pc3