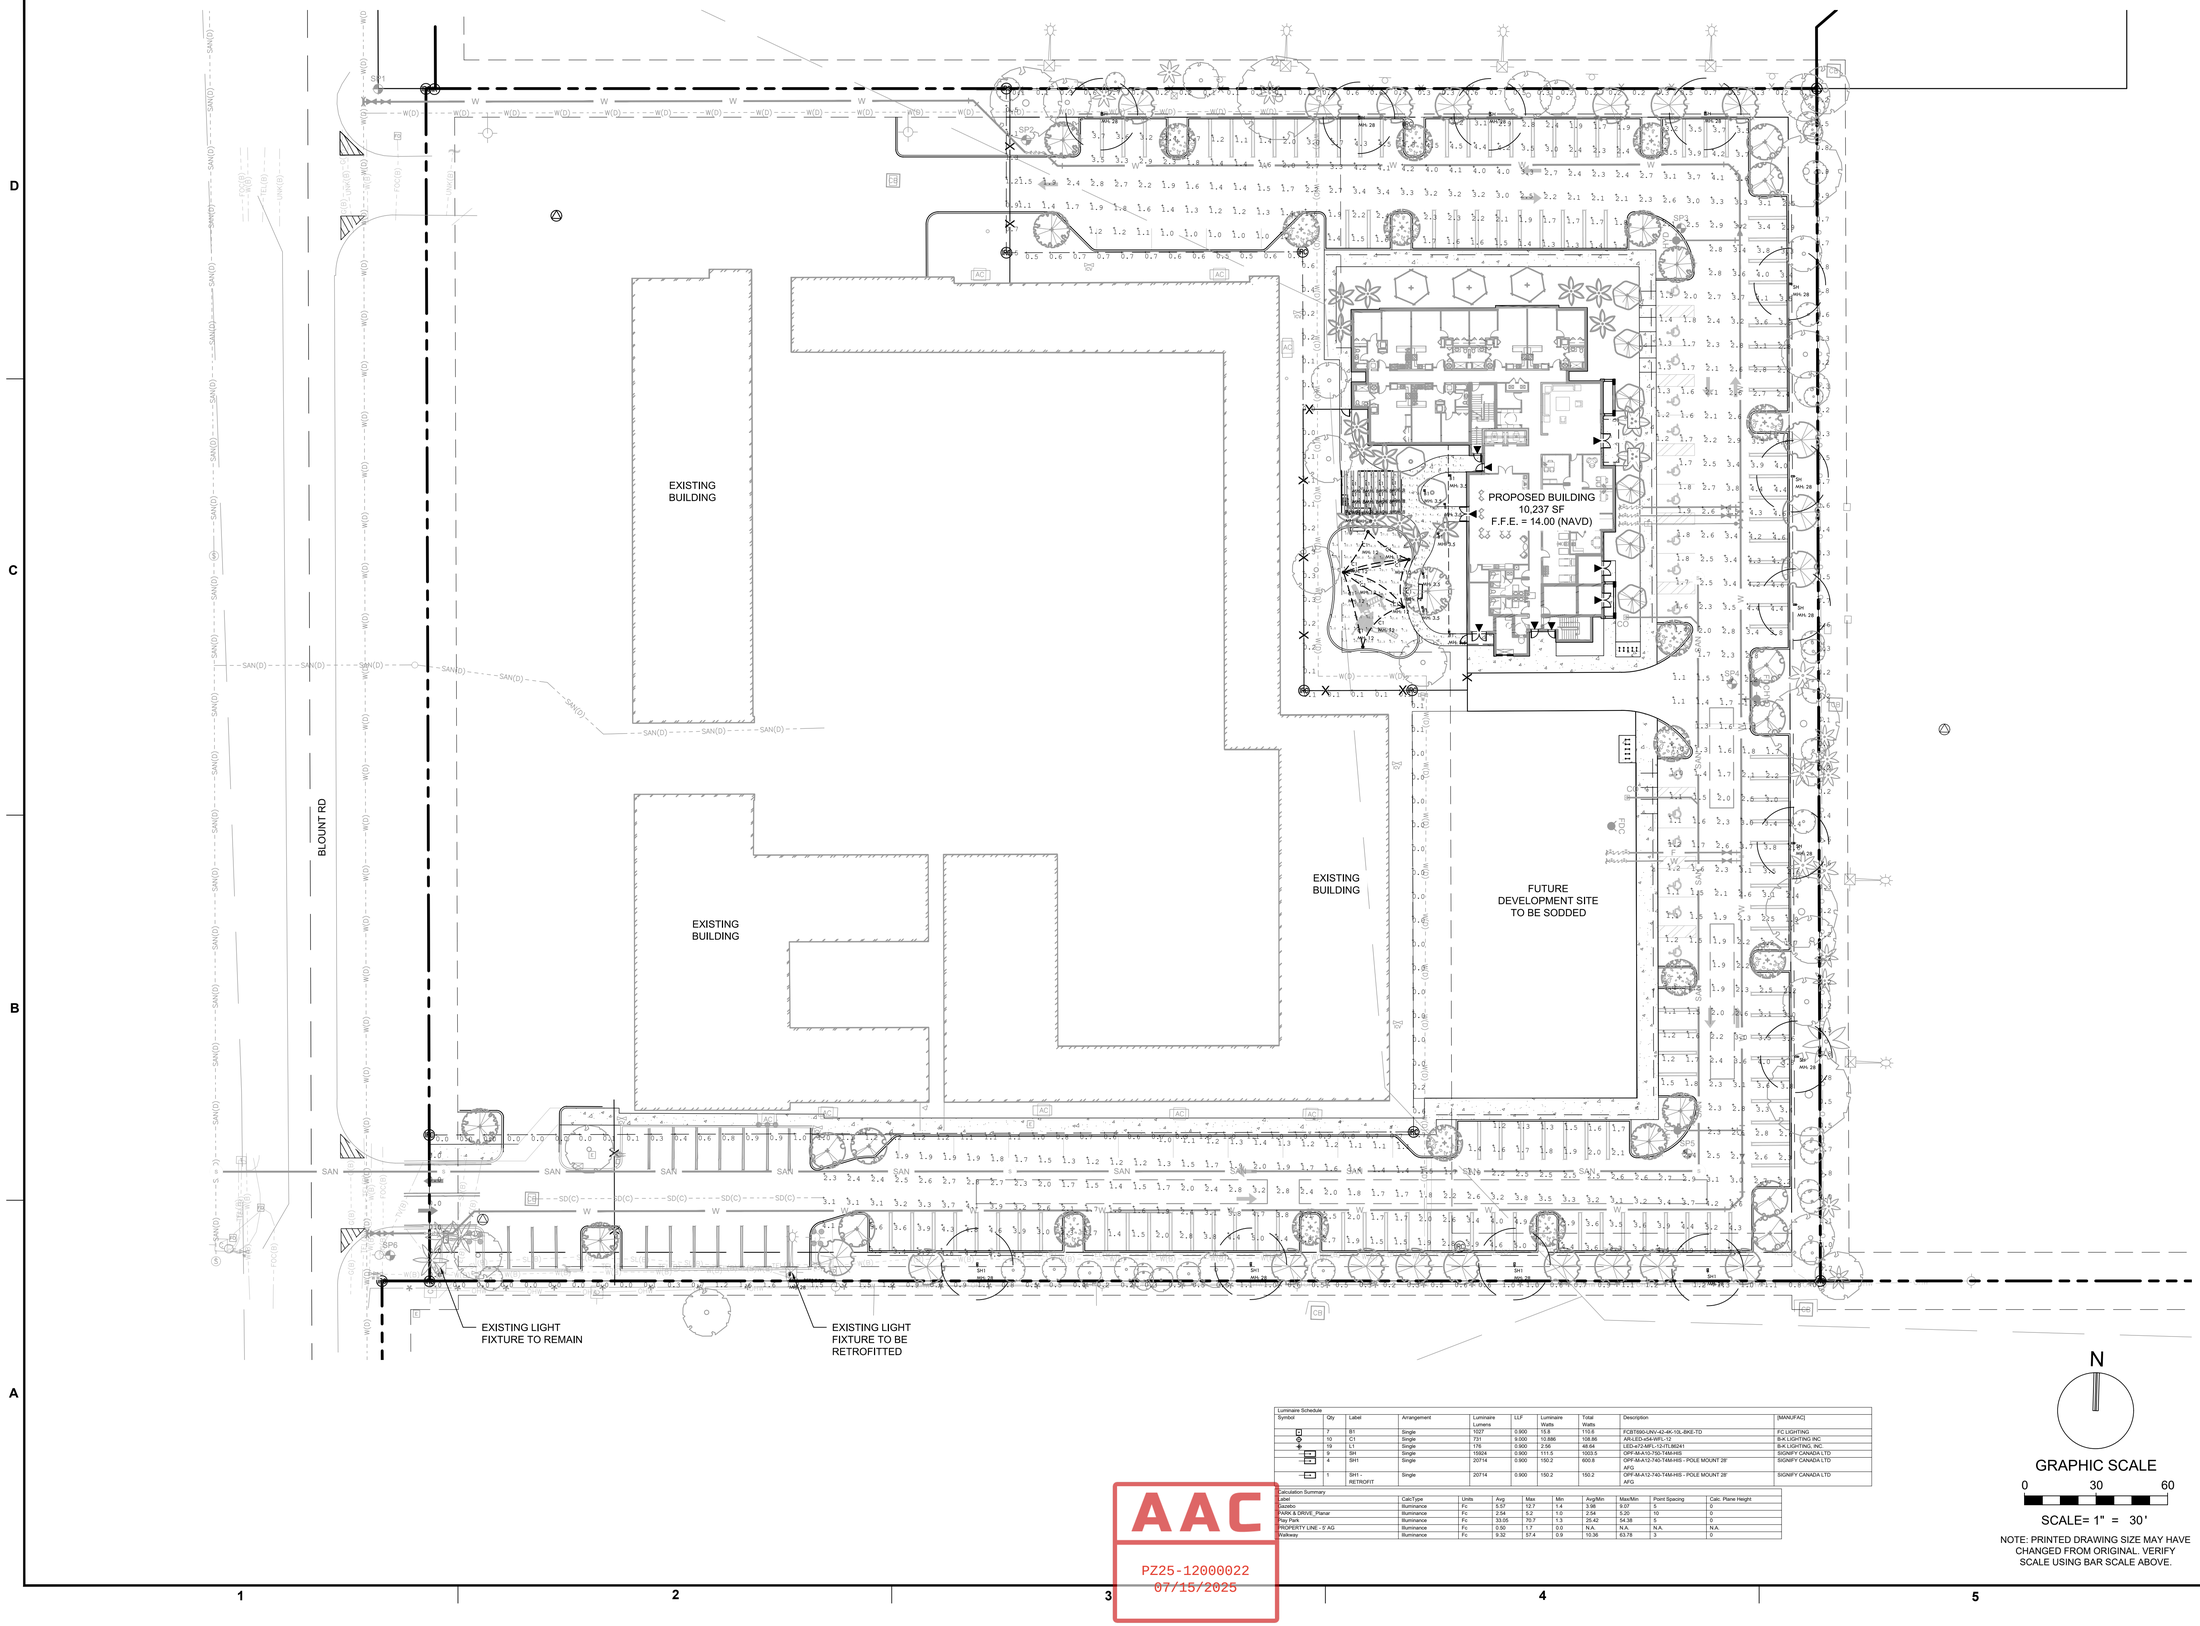

Luminaire Schedule									
Symbol	Qty	Label	Arrangement	Luminaire Lumens	LLF	Luminaire Watts	Total Watts	Description	[MANUFAC]
	7	B1	Single	1027	0.900	15.8	110.6	FCBT690-UNV-42-4K-10L-BKE-TD	FC LIGHTING
	10	C1	Single	731	0.900	10.686	106.86	ARLED-x54-WFL-12	B-K LIGHTING INC
	19	L1	Single	176	0.900	2.56	48.64	LED-x72-MFL-12-7L86241	B-K LIGHTING, INC.
	9	SH	Single	15924	0.900	111.5	1003.5	OPF-M-A12-750-T4M-HIS	SIGNIFY CANADA LTD
	4	SH1	Single	20714	0.900	150.2	600.8	OPF-M-A12-740-T4M-HIS - POLE MOUNT 28' AFG	SIGNIFY CANADA LTD
	1	SH1 - RETROFIT	Single	20714	0.900	150.2	150.2	OPF-M-A12-740-T4M-HIS - POLE MOUNT 28' AFG	SIGNIFY CANADA LTD

Calculation Summary									
Label	CalcType	Units	Avg	Max	Min	Avg/Min	Max/Min	Point Spacing	Calc. Plane Height
Gazebo	Illuminance	Fc	5.57	12.7	1.4	3.98	9.07	5	0
PARK & DRIVE_Planar	Illuminance	Fc	2.54	5.2	1.0	2.54	5.20	10	0
Play Park	Illuminance	Fc	33.05	70.7	1.3	25.42	54.38	5	0
PROPERTY LINE - 5' AG	Illuminance	Fc	0.50	1.7	0.0	N.A.	N.A.	N.A.	N.A.
Walkway	Illuminance	Fc	9.32	57.4	0.9	10.36	63.78	3	0

N

GRAPHIC SCALE

0 30 60

SCALE= 1" = 30'

NOTE: PRINTED DRAWING SIZE MAY HAVE CHANGED FROM ORIGINAL. VERIFY SCALE USING BAR SCALE ABOVE.

AAC
PZ25-12000022
07/15/2025

KEITH
301 East Atlantic Blvd.
Pompano Beach, FL 33060
PH: (954) 788-3400

Florida Engineering Business License: CA7928
Florida Surveyor and Mapper Business License: LB6660
Florida Landscape Architecture Business License: LC26000457

REVISIONS

NO.	DESCRIPTION	DATE

PRELIMINARY PLAN NOT FOR CONSTRUCTION

THESE PLANS ARE NOT FULLY PERMITTED AND ARE SUBJECT TO REVISIONS MADE DURING THE PERMITTING PROCESS.

RESPONSIBILITY FOR THE USE OF THESE PLANS PRIOR TO OBTAINING PERMITS FROM ALL AGENCIES HAVING JURISDICTION OVER THE PROJECT WILL FALL SOLELY UPON THE USER.

ISSUE DATE:	07/03/25
DESIGNED BY:	SL, RK
DRAWN BY:	SL, GM
CHECKED BY:	KS
BID-CONTRACT:	

This item has been digitally signed and sealed by Paul H. Weinberg, on the date below using a Digital Signature

REGISTERED LANDSCAPE ARCHITECT PAUL H. WEINBERG LA 6666804 STATE OF FLORIDA

Printed copies of this document are not considered signed and sealed and the signature must be verified on any electronic copies.

Date: 2025.10.01 18:12:52-04'00'

PAUL H. WEINBERG, PLA
FLORIDA REG. NO. LA6666804
(FOR THE FIRM)

CLIENT

GREEN MILLS GROUP

PROJECT

ASPIRE 1650

SHEET TITLE

PHOTOMETRIC PLAN

SHEET NUMBER	LL-101
PROJECT NUMBER	16500.00

Plotted by: slanducci On 10/1/2025 5:37 PM

Drawing name: H:\16500.00 - Aspire 1650 - Green Mills Group\Landscape Architecture\CAD\16500.00-LL-101.dwg

STATUS: PRELIMINARY