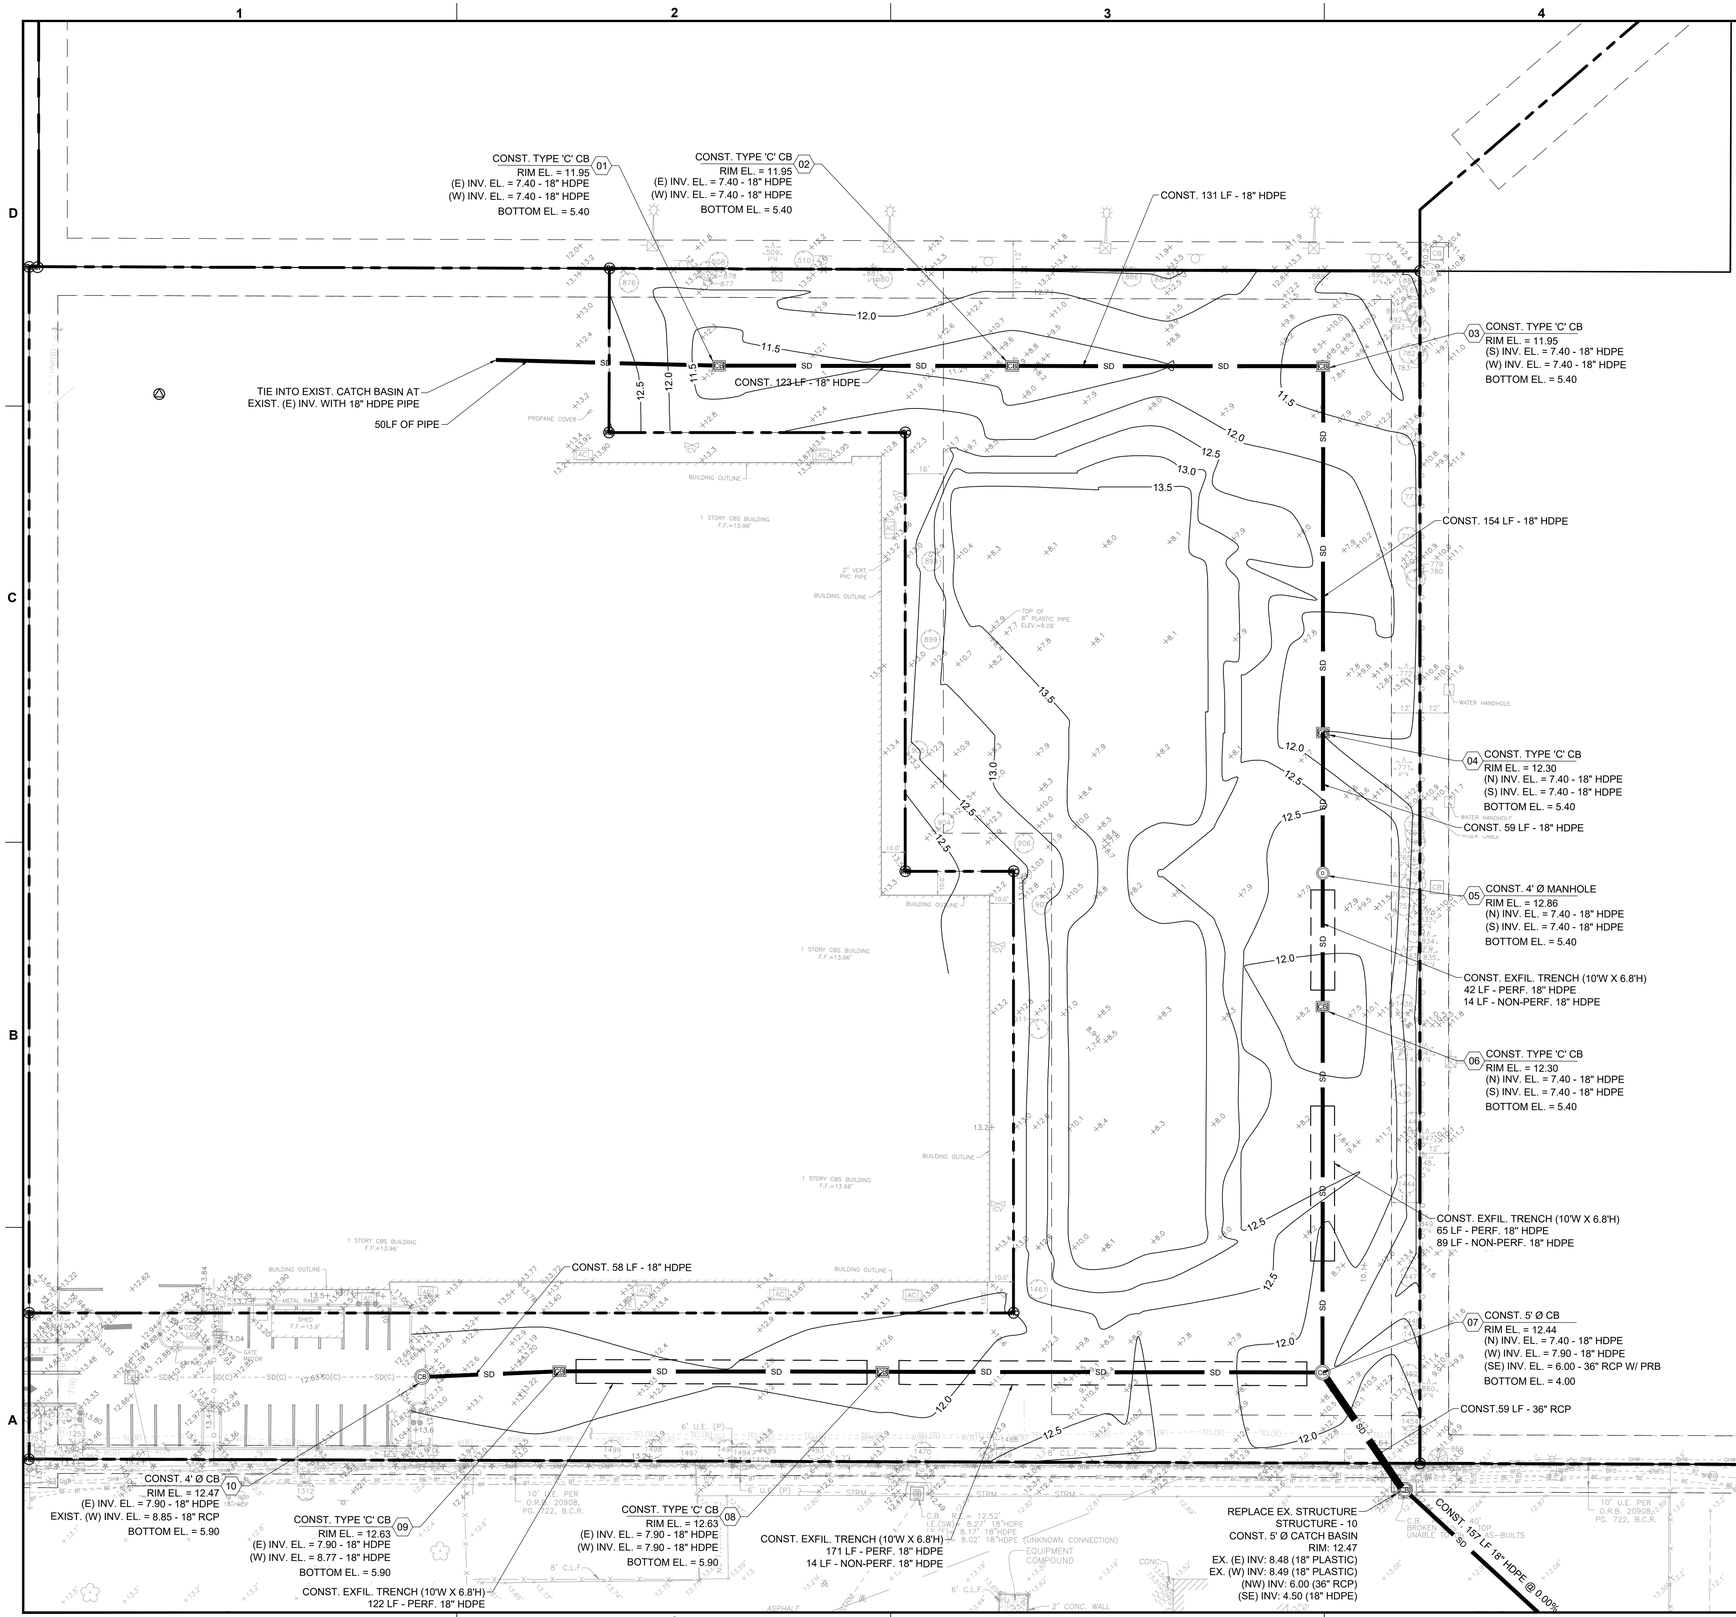

GRAPHIC SCALE
0 30 60
SCALE: 1" = 30 '

NOTE: PRINTED DRAWING SIZE MAY HAVE CHANGED FROM ORIGINAL. VERIFY SCALE USING BAR SCALE ABOVE.

NOTE:
ELEVATIONS SHOWN HEREON ARE IN FEET AND BASED ON THE NORTH AMERICAN VERTICAL DATUM OF 1988 (NAVD 88).

KEITH
301 East Atlantic Blvd.
Pompano Beach, FL 33060
PH: (954) 788-3400
Florida Engineering Business License: CA7928
Florida Surveyor and Mapper Business License: LB6860
Florida Landscape Architecture Business License: LC26000457

REVISIONS

NO.	DESCRIPTION	DATE

RESPONSIBILITY FOR THE USE OF THESE PLANS PRIOR TO OBTAINING PERMITS FROM ALL AGENCIES HAVING JURISDICTION OVER THE PROJECT WILL FALL SOLELY UPON THE USER.

ISSUE DATE:	07/25/25
DESIGNED BY:	BB
DRAWN BY:	JS
CHECKED BY:	TD
BID-CONTRACT:	

This item has been digitally signed and sealed by **Thomas F. Donahue**, P.E. on the date adjacent to the seal.

THOMAS F. DONAHUE LICENSE No. 60529 STATE OF FLORIDA PROFESSIONAL ENGINEER

Signature must be verified on any electronic copies.

2025.10.06 15:56:47 -04'00'
THOMAS F. DONAHUE, P.E.
FLORIDA REG. NO. 60529
(FOR THE FIRM)

CLIENT

BROWARD COUNTY HIGHWAY BRIDGE AND MAINTENANCE DIVISION

PROJECT

DRAINAGE IMPROVEMENTS

SHEET TITLE

PAVING, GRADING, AND DRAINAGE PLAN

SHEET NUMBER CP-101

PROJECT NUMBER 16500.01

PZB
PZ25-12000022
10/19/2025

Plotted by: dczerwonka On 9/2/2025 2:55 PM

Drawing name: H:\16500.01 - BPHI Drainage Improvements - BPHI\Engineering\Cadd\16500.01-CP-1XX.dwg