DRC

PZ24-12000008

09/03/2025

LIGHTING FIXTURE SCHEDULE								
SYMBOL	MARK	COUNT	FIXTURE TYPE	MANUFACTURER	DESPRIPTION	MODEL	FINISH	COMMENTS	IMAGE

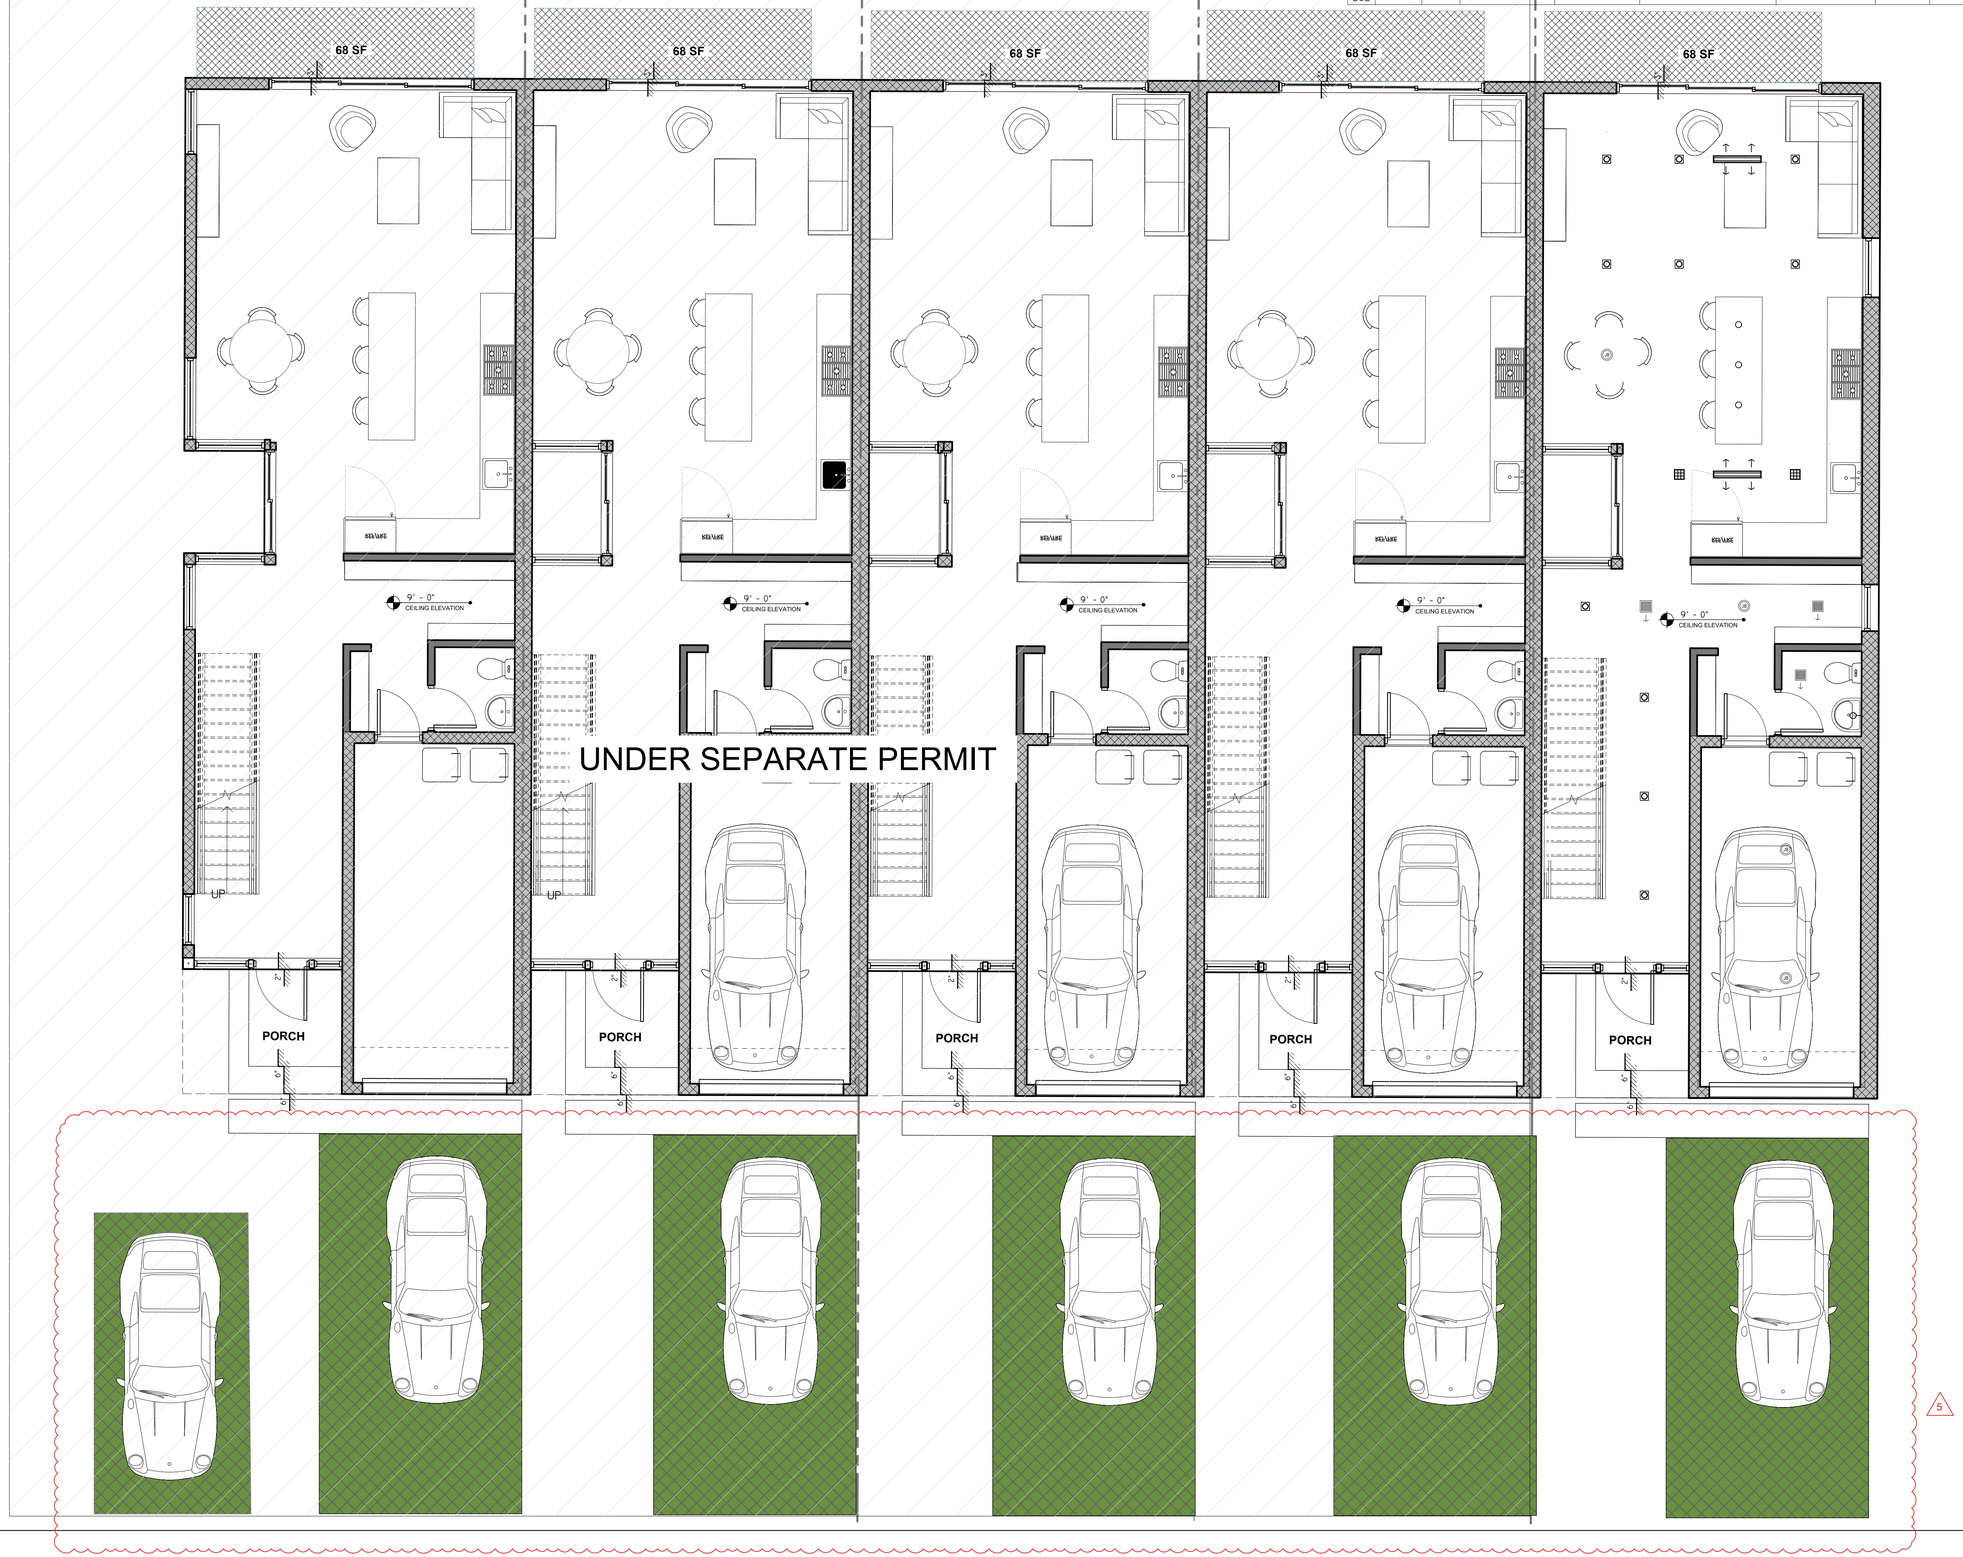

UNDER SEPARATE PERMIT

DRC

PZ24-12000008

12/17/2025

1 RCP 1ST FLOOR
1/4" = 1'-0"

GCE

GANEM CONSULTING ENGINEERING
FL, CA, #31187 FL, PE #74745
1905 BISCAYNE BLVD. SUITE 105
NORTH MIAMI BEACH, FL. 33160
TEL: (786) 916-6546
info@ganemce.com

KEYPLAN

Alioskar Ganem Osorio

Digitally signed by Alioskar Ganem Osorio
Date: 2025.06.13 14:07:44 -04'00'

CONSULTING ENGINEER

ALIOSKAR GANEM OSORIO LIC. 74745 STATE OF FLORIDA PROFESSIONAL ENGINEER

ALIOSKAR GANEM P.E
FL. LIC. No. 74745

ECO POMPANO TOWNHOME DEVELOPMENT

3223 NE 5TH ST, POMPANO BEACH, FL. 33062 UNIT 5
(ID No. 4843-31-08-0285)

NOTES/COMMENTS

1	06-07-24
2	09-12-24
3	11-01-24
5	06-06-2025

REVISIONS / SUBMISSIONS

DRAWN BY:	AG
CHECKED BY:	AG
INITIAL DRAWING RELASE DATE:	ISSUE DATE

RCP FIRST FLOOR

A-104.5