DRC
PZ25-12000042
12/17/2025

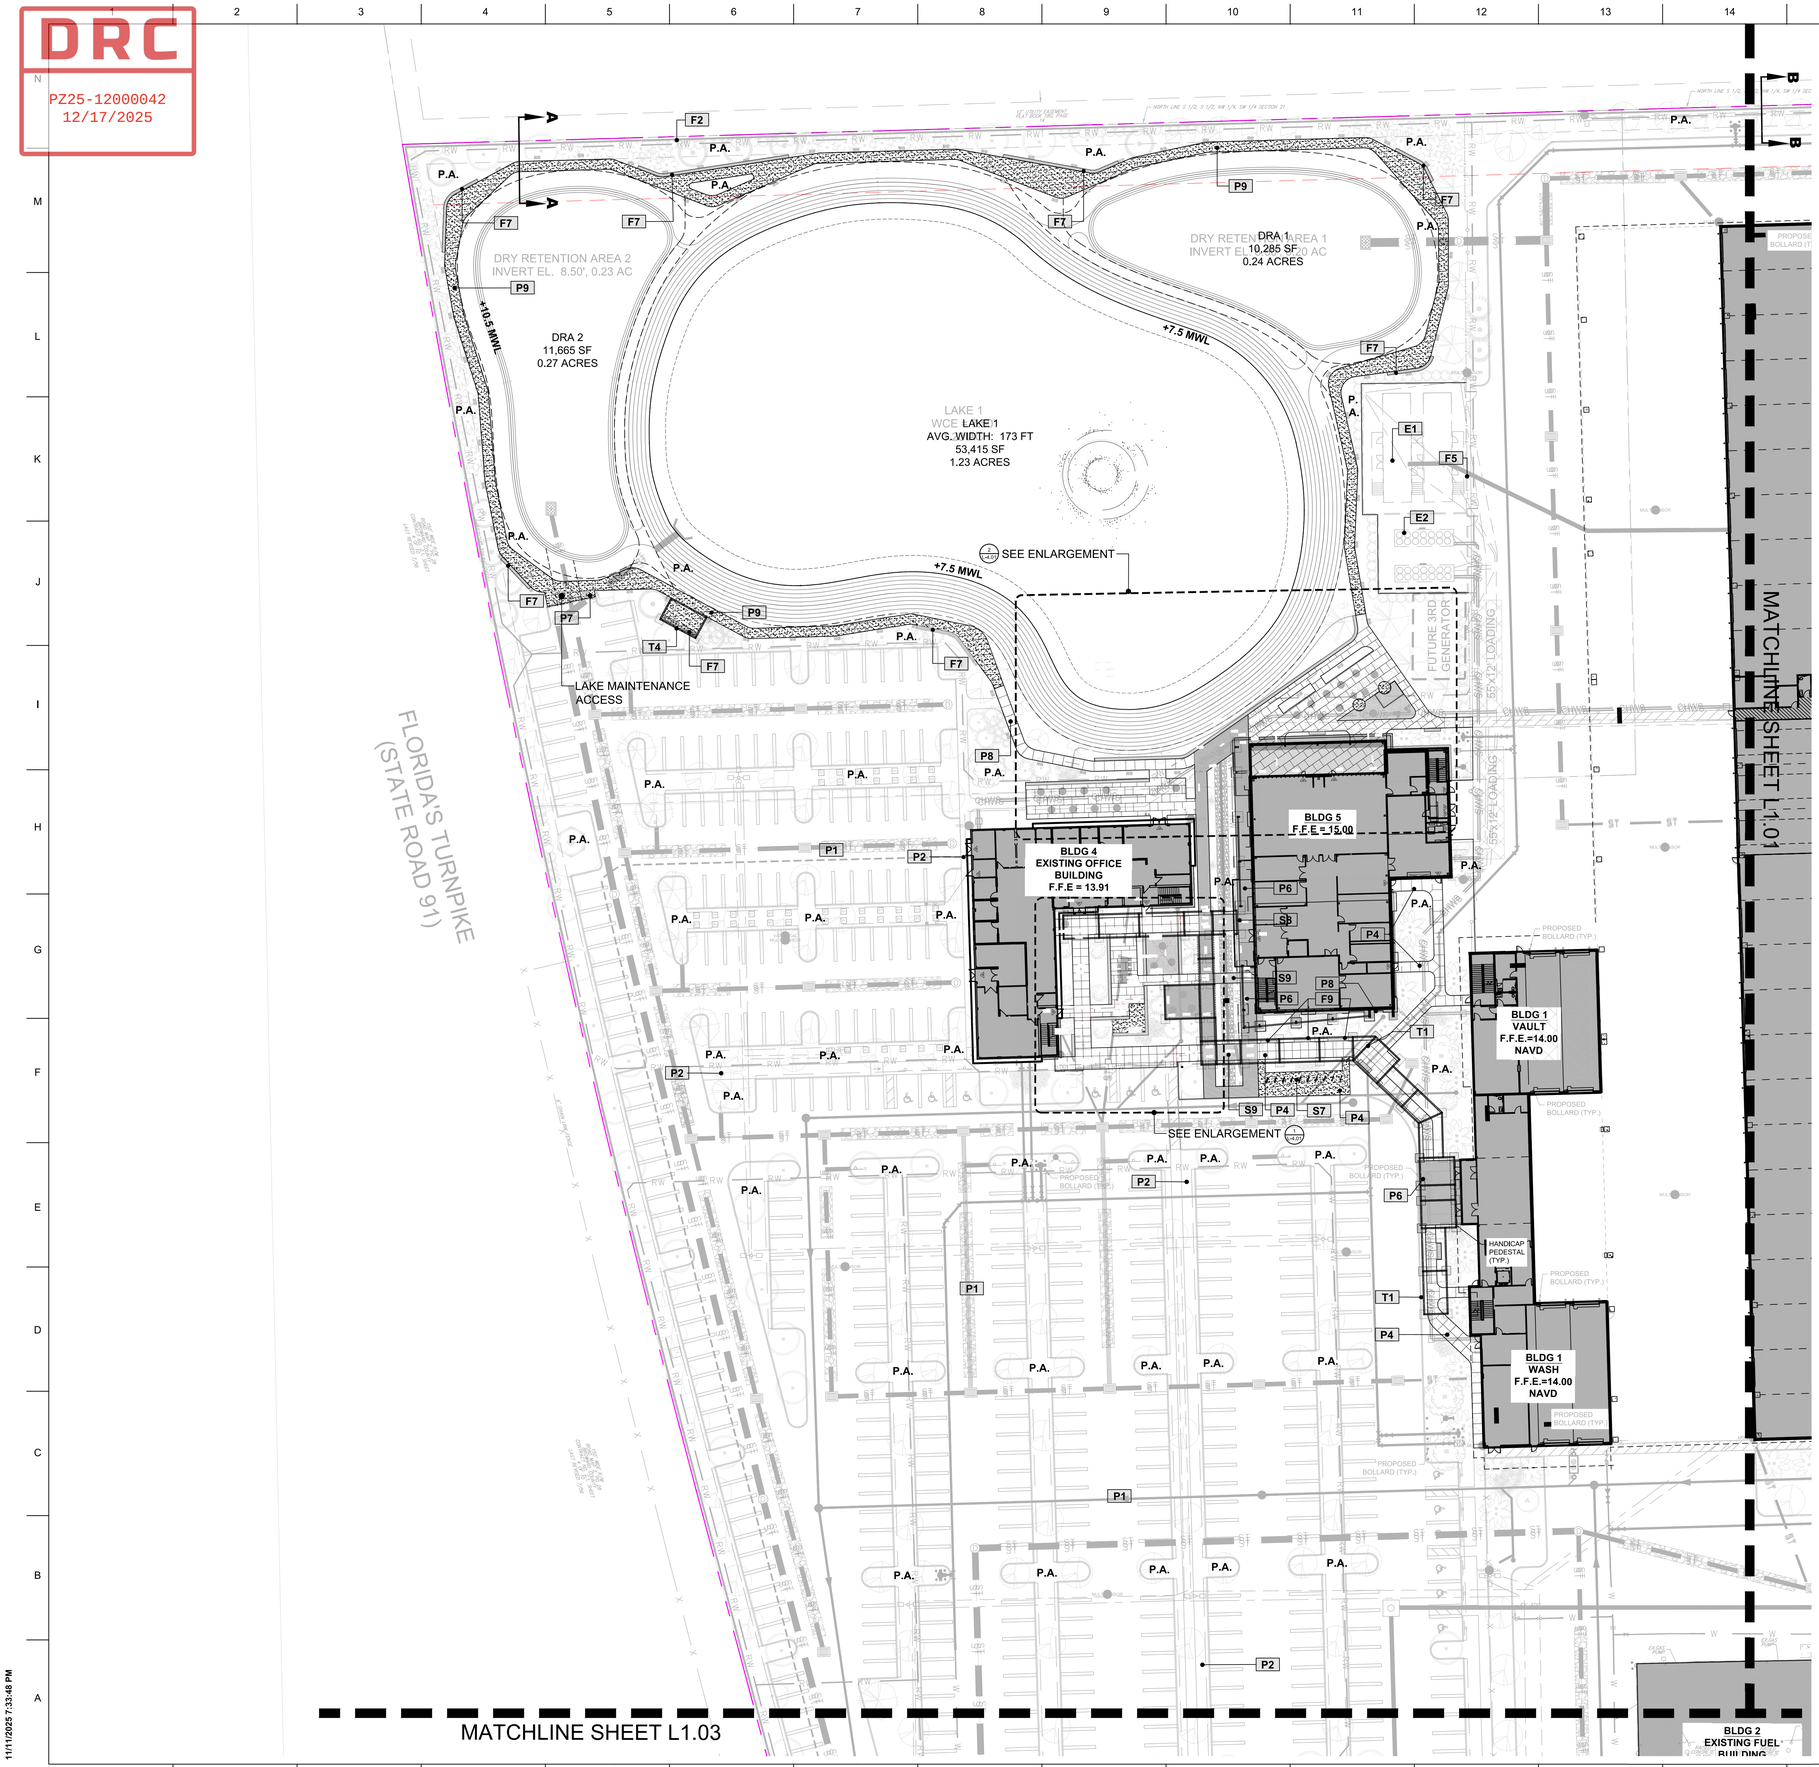

MATERIALS SCHEDULE

TAG	SYMBOL	DESCRIPTION	DETAIL #
HARDSCAPE			
P1		VEHICULAR SURFACE & CURBS, TYP	SEE CIVIL
P2		PEDESTRIAN SIDEWALK, TYP	SEE CIVIL
P3		PEDESTRIAN WOOD DECKING, TYP	4/L5.01
P4		PEDESTRIAN CONCRETE TYPE 1, TYP	2/L5.01
P5		PEDESTRIAN CONCRETE TYPE 2, TYP	3/L5.01
P6		PEDESTRIAN UNIT PAVING TYPE 1, TYP	5/L5.01
P7		STONE AGGREGATE SURFACE, TYP	6/L5.01
P8		STONE MULCH, TYP	6/L5.01
WALLS & FENCES			
F1		NEW ENTRY SIGNAGE	1/L5.02
F2		SECURITY WALL, TYP	SEE CIVIL
F3		SECURITY FENCE, TYP	SEE CIVIL
F4		SECURITY FENCE GATE, TYP	SEE CIVIL
F5		10' HT. LOUVER SCREEN FENCE, TYP	1/L5.02
F6		10' HT. LOUVER SCREEN GATE, TYP	2/L5.02
F7		PRECAST CONCRETE SEATWALL, TYP	1/L5.02
F8		FENCE, TYP	SEE CIVIL
F9		WOOD TOP BENCH	1/L5.02
F10		METAL EDGE	1/L5.02
SHADE STRUCTURES - ALL TO INCLUDE INTEGRATED LIGHTING			
T1		LINEAR SHADE STRUCTURE, TYP	1/L5.03
T2		SHELTER, TYP	2/L5.03
T3		POD SHADE STRUCTURE, TYP	3/L5.03
T4		SHELTER, TYP	4/L5.03
FURNISHINGS & FEATURES			
S1		UMBRELLA, TYPICAL	SEE SPEC
S2		LAKE WATER FEATURE	1/L5.04
S3		TRASH & RECYCLING RECEPTACLES, TYPICAL	1/L5.04
S4		COMMUNAL SEATING, TYPICAL	SEE SPEC
S5		CAFE SEATING, TYPICAL	SEE SPEC
S6		ADIRONDACK CHAIR, TYPICAL	SEE SPEC
S7		BIKE RACK, TYPICAL	1/L5.04
S8		PEDESTRIAN BRIDGE TYPE 1, TYP	1/L5.04
S9		PEDESTRIAN BRIDGE TYPE 2, TYP	2/L5.04
S10		FLAG POLE	3/L5.04
S11		WOOD PLATFORM	4/L5.04
EQUIPMENT & SIGN			
E1		GENERATOR	SEE MEP
E2		GENERATOR	SEE MEP
E3		TABLETOP CROSSING	SEE CIVIL
	P.A.	PLANTED AREA - SEE PLANTING PLANS	

CLIENT
BROWARD COUNTY Transit
1 N University Dr, Plantation, FL, 33324

COPYRIGHT
This drawing has been prepared solely for the intended use, thus any reproduction or distribution for any purpose other than authorized by Arcadis is forbidden. Written dimensions shall have precedence over scaled dimensions. Contractors shall verify and be responsible for all dimensions and conditions on the job, and Arcadis shall be informed of any variations from the dimensions and conditions shown on the drawing. Shop drawings shall be submitted to Arcadis for general conformance before proceeding with fabrication.

Arcadis Professional Services (USA) Inc.

ISSUES

No.	DESCRIPTION	DATE
A	SD Release	2023-08-31
B	DD Release	2024-03-29
C	DRC RELEASE	2024-05-29
D	50% CD PRICING RELEASE	2024-07-17
E	80% CD Release	2024-10-14
F	100% CD QA/QC RELEASE	2024-11-27
G	100% CD RELEASE	2024-12-16
H	100% CD QA/QC-2	2025-10-17
I	ISSUED FOR SPA-MOD	2025-11-12

SITE KEYPLAN

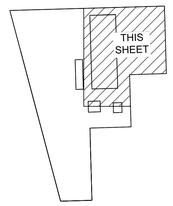

PROPERTY LINE
BUFFER LINE
SETBACK LINE

CONSULTANTS

ARCHITECT:
ARCADIS
ARCADIS
7000 N FEDERAL HWY - 2ND FLOOR
BOCA RATON, FL 33487
(248) 936-8000
contact: JAY KELLY
email: jay.kelly@arcadis.com

CIVIL ENGINEER:
ARCADIS
ARCADIS
7000 N FEDERAL HWY - 2ND FLOOR
BOCA RATON, FL 33487
(248) 936-8000
contact: PATRICIA RAMUDO
email: patricia.ramudo@arcadis.com

LANDSCAPE; PLACEMAKING:
ARCADIS
ARCADIS
21 CUSTOM HOUSE ST - 3RD FLOOR
BOSTON, MA 02110
(617) 896-2500
contact: PHIL COLLERAN
email: phil.colleran@arcadis.com

SITE ELECTRICAL:
ARCADIS
ARCADIS
421 FAYETTEVILLE STREET
SUITE 1609
RALEIGH, NC 27601
(919) 851-4211
contact: KEVIN SCHAEFER
email: kevin.schaefer@arcadis.com

STRUCTURAL ENGINEER FOR BUILDING 5:
JEZZERINAC GROUP
JEZZERINAC GROUP
1615 FORUM PL. 3A,
WEST PALM BEACH, FL 33401
(561) 323-7227
contact: BILLY RAIOLA
email: braiola@jezzerinac.group.com

STRUCTURAL ENGINEER FOR CAMPUS:
LAKDAS/YOHALEM ENGINEERING, INC.
LAKDAS/YOHALEM ENGINEERING INC.
2311 NE 54TH STREET
FORT LAUDERDALE, FL 33308
(954) 771-0630
CONTACT: LAKDAS NANAYAKKARA
EMAIL: LYE@LYENGINEERING.COM

MEP/FP:
SMITH ENGINEERING CONSULTANTS
2161 PALM BEACH LAKES BLVD
SUITE 312
WEST PALM BEACH, FL 33403
(561)-616-3911
contact: STEVE P. HOCKMAN
email:
steve@smithengineeringconsultants.com

Debra L Hernandez
Digitally signed by Debra L Hernandez
Date: 2025.11.13 11:43:07 -05'00'

PRIME CONSULTANT
ARCADIS
7000 N Federal Highway
Boca Raton FL 33487 USA
tel 561 393 6555
www.arcadis.com

PROJECT
COPANS TRANSIT OPERATIONS FACILITY
3201 W Copans Road
Pompano Beach, FL

PROJECT NO: 136677	
DRAWN BY: HG, KS	CHECKED BY: KS
SCALE: 1" = 30'	APPROVED BY: PC

SHEET TITLE
LANDSCAPE MATERIALS - NW

SHEET NUMBER	ISSUE
L1.02	I

True North | Project North -1.63
0 30 60 Feet

NOTE: IF SHEET IS LESS THAN 30in x 42in, IT IS A REDUCED PRINT.

11/11/2025 7:33:48 PM

File: Location: C:\Users\knoepfl1\ONDCACDocs\BB - DT Services\136677-Copans_Trans R2022\Project Files\05-Landscape\sheets\L1.02-MPLS-MW.dwg Last Saved: November 11, 2025, by Knoepfl1(I) Plotted: Tuesday, November 11, 2025 7:33:48 PM by Knoepfl1, James