FIRST INDUSTRIAL										
LIGHTING FIXTURE SCHEDULE										
TYPE	**DESCRIPTION**	**MFR**	**CATALOG NUMBER**	**VOLTS**	**LAMP COLOR**	**LAMPS**	**WATTS**	**DIMMING**	**MOUNTING**	**REMARKS**
S1	SITE LUMINAIRE	MCGRAW	GALN-SB6C-740-U-5WQ-FINISH / MA1036-XX	120-277V	4000K	LED	300.9W	0-10V	POLE	**NOTE 1**
S2	SITE LUMINAIRE	MCGRAW	GALN-SB6C-740-U-SL2-FINISH / MA1036-XX	120-277V	4000K	LED	300.9W	0-10V	POLE	**NOTE 1**
S3	SITE LUMINAIRE	MCGRAW	GALN-SB6C-740-U-T4W-FINISH / MA1036-XX	120-277V	4000K	LED	300.9W	0-10V	POLE	**NOTE 1**
SW	WALL MOUNT LUMINAIRE	MCGRAW	GWS-SA6D-740-U-T4FT-FINISH	120-277V	4000K	LED	245.7W	0-10V	WALL MOUNTED	
FIXTURE SCHEDULE NOTES										
GENERAL NOTE: ALL FINISHES SHOULD BE CONFIRMED										
NOTE 1: FIXTURE MOUNTED ON 25' CONCRETE POLE #USI32TII-S-8656 (TO BE CONFIRM)										
FOR QUESTIONS PERTAINING TO THIS FIXTURE SCHEDULE PLEASE CONTACT QUOTATIONS@LIGHTINGDYNAMICS.COM, (954) 944-0286										

Photometrics Calculation Software Generated Luminaire Schedule								
Symbol	**Qty**	**Label**	**Arrangement**	**Lum. Lumens**	**Arr. Lum. Lumens**	**LLF**	**Lum. Watts**	**Arr. Watts**
	4	S1	Single	48600	48600	0.900	300.9	300.9
	5	S2	Single	47756	47756	0.900	300.9	300.9
	15	S3	Single	47953	47953	0.900	300.9	300.9
	14	SW	Single	34601	34601	0.900	245.7	245.7

Calculation Summary							
Label	CalcType	Units	Avg	Max	Min	Avg/Min	Max/Min
INTERNAL DRIVE LINE & LOADING AREA	Illuminance	Fc	2.40	12.2	1.0	2.40	12.20
PROPERTY LINE @ 5' AFG	Illuminance	Fc	0.43	2.4	0.0	N.A.	N.A.
STREET & PARKING AREA 1	Illuminance	Fc	2.79	8.5	1.0	2.79	8.50
STREET & PARKING AREA 2	Illuminance	Fc	3.63	11.8	1.2	3.03	9.83
STREET & PARKING AREA 3	Illuminance	Fc	3.76	8.5	1.2	3.13	7.08
STREET & PARKING AREA 4	Illuminance	Fc	3.97	12.2	1.0	3.97	12.20
STREET & PARKING AREA 5	Illuminance	Fc	4.97	14.0	1.0	4.97	14.00

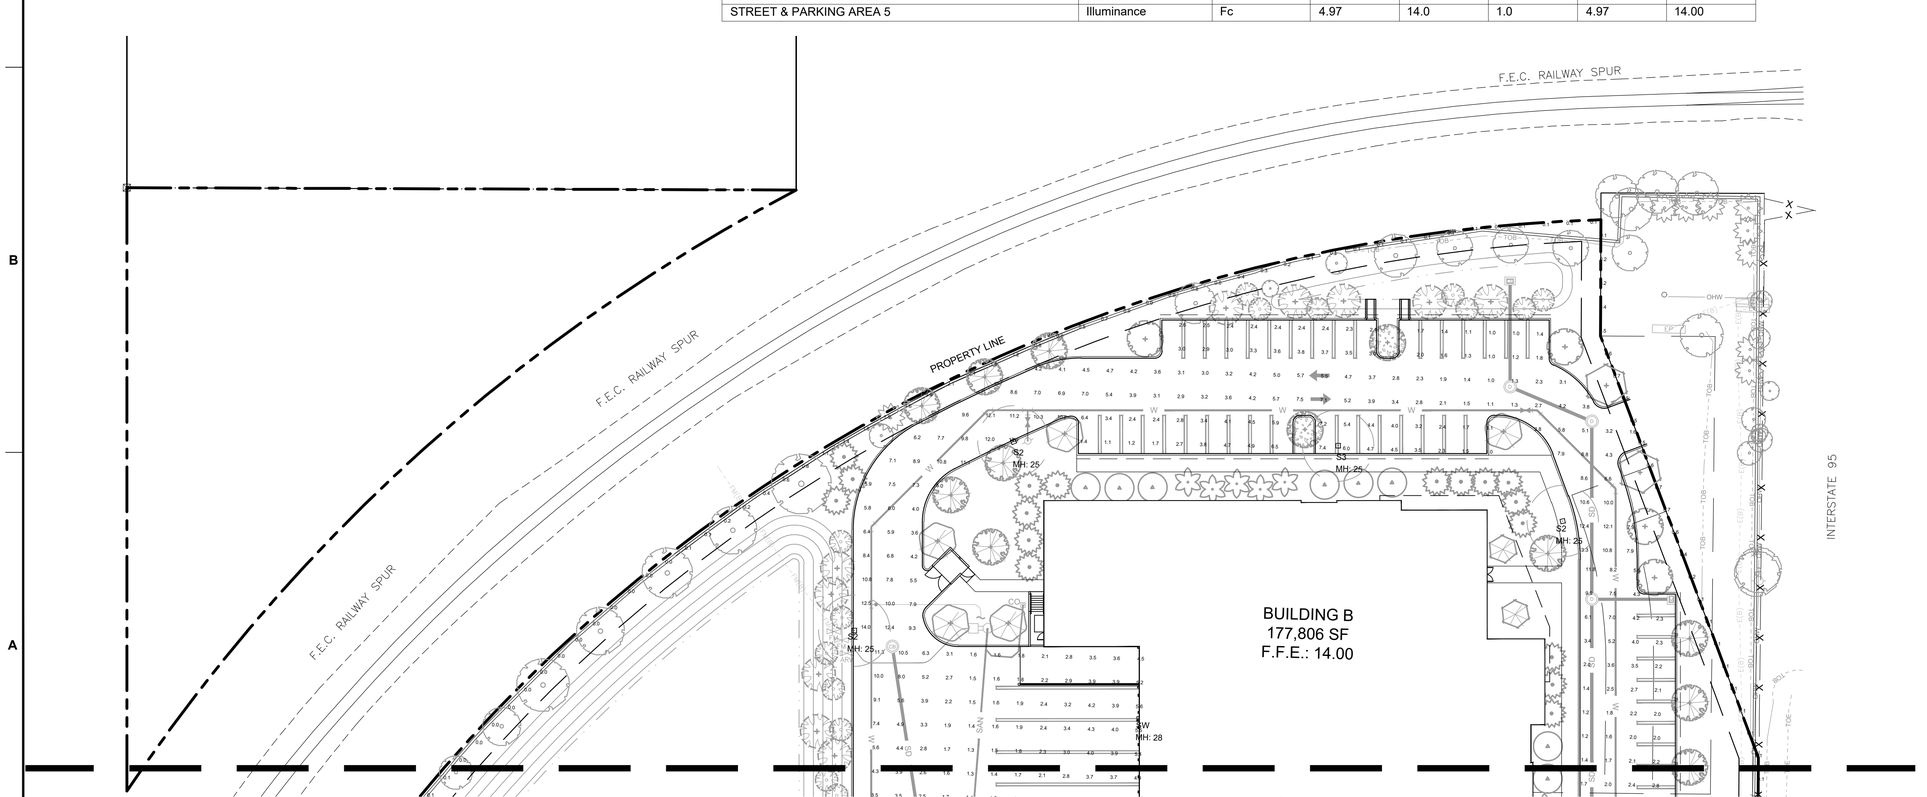

N

GRAPHIC SCALE
0 30 60
SCALE: 1" = 30 '

NOTE: PRINTED DRAWING SIZE MAY HAVE CHANGED FROM ORIGINAL. VERIFY SCALE USING BAR SCALE ABOVE.

KEITH
301 East Atlantic Blvd.
Pompano Beach, FL 33060
PH: (954) 788-3400

Florida Engineering Business License: CA7928
Florida Surveyor and Mapper Business License: LB6860
Florida Landscape Architecture Business License: LC26000457

Plotted by: kurena On 8/27/2025 10:39 AM

REVISIONS

NO.	DESCRIPTION	DATE

PRELIMINARY PLAN NOT FOR CONSTRUCTION

THESE PLANS ARE NOT FULLY PERMITTED AND ARE SUBJECT TO REVISIONS MADE DURING THE PERMITTING PROCESS.

RESPONSIBILITY FOR THE USE OF THESE PLANS PRIOR TO OBTAINING PERMITS FROM ALL AGENCIES HAVING JURISDICTION OVER THE PROJECT WILL FALL SOLELY UPON THE USER.

ISSUE DATE:	**08/26/2025**
DESIGNED BY:	**KU, SL**
DRAWN BY:	**KU, GM**
CHECKED BY:	**KU, KS**
BID-CONTRACT:	

This item has been digitally signed and sealed by Paul H. Weinberg. on the date below using a Digital Signature.

REGISTERED LANDSCAPE ARCHITECT · PAUL H. WEINBERG · LA 6666804 · STATE OF FLORIDA

Printed copies of this document are not considered signed and sealed and the signature must be verified on any electronic copies.

Date: 2025.08.27 10:53:22-04'00'

PAUL H. WEINBERG, PLA
FLORIDA REG. NO. LA6666804
(FOR THE FIRM)

CLIENT

FIRST INDUSTRIAL

PROJECT

FIRST 95 DISTRIBUTION CENTER- PHASE II
1000-1041 NW 12th Ter.
Pompano Beach, FL

SHEET TITLE

LIGHTING PLAN

SHEET NUMBER **LL-103**

PROJECT NUMBER **10607.14**

Drawing name: Q:\10607.14 - First 95 Distribution Center - PH 2 - First Industrial\Landscape Architecture\CAD\10607.14 - LL-1XX.dwg

STATUS: PRELIMINARY

DRC

PZ25-12000030

10/01/2025