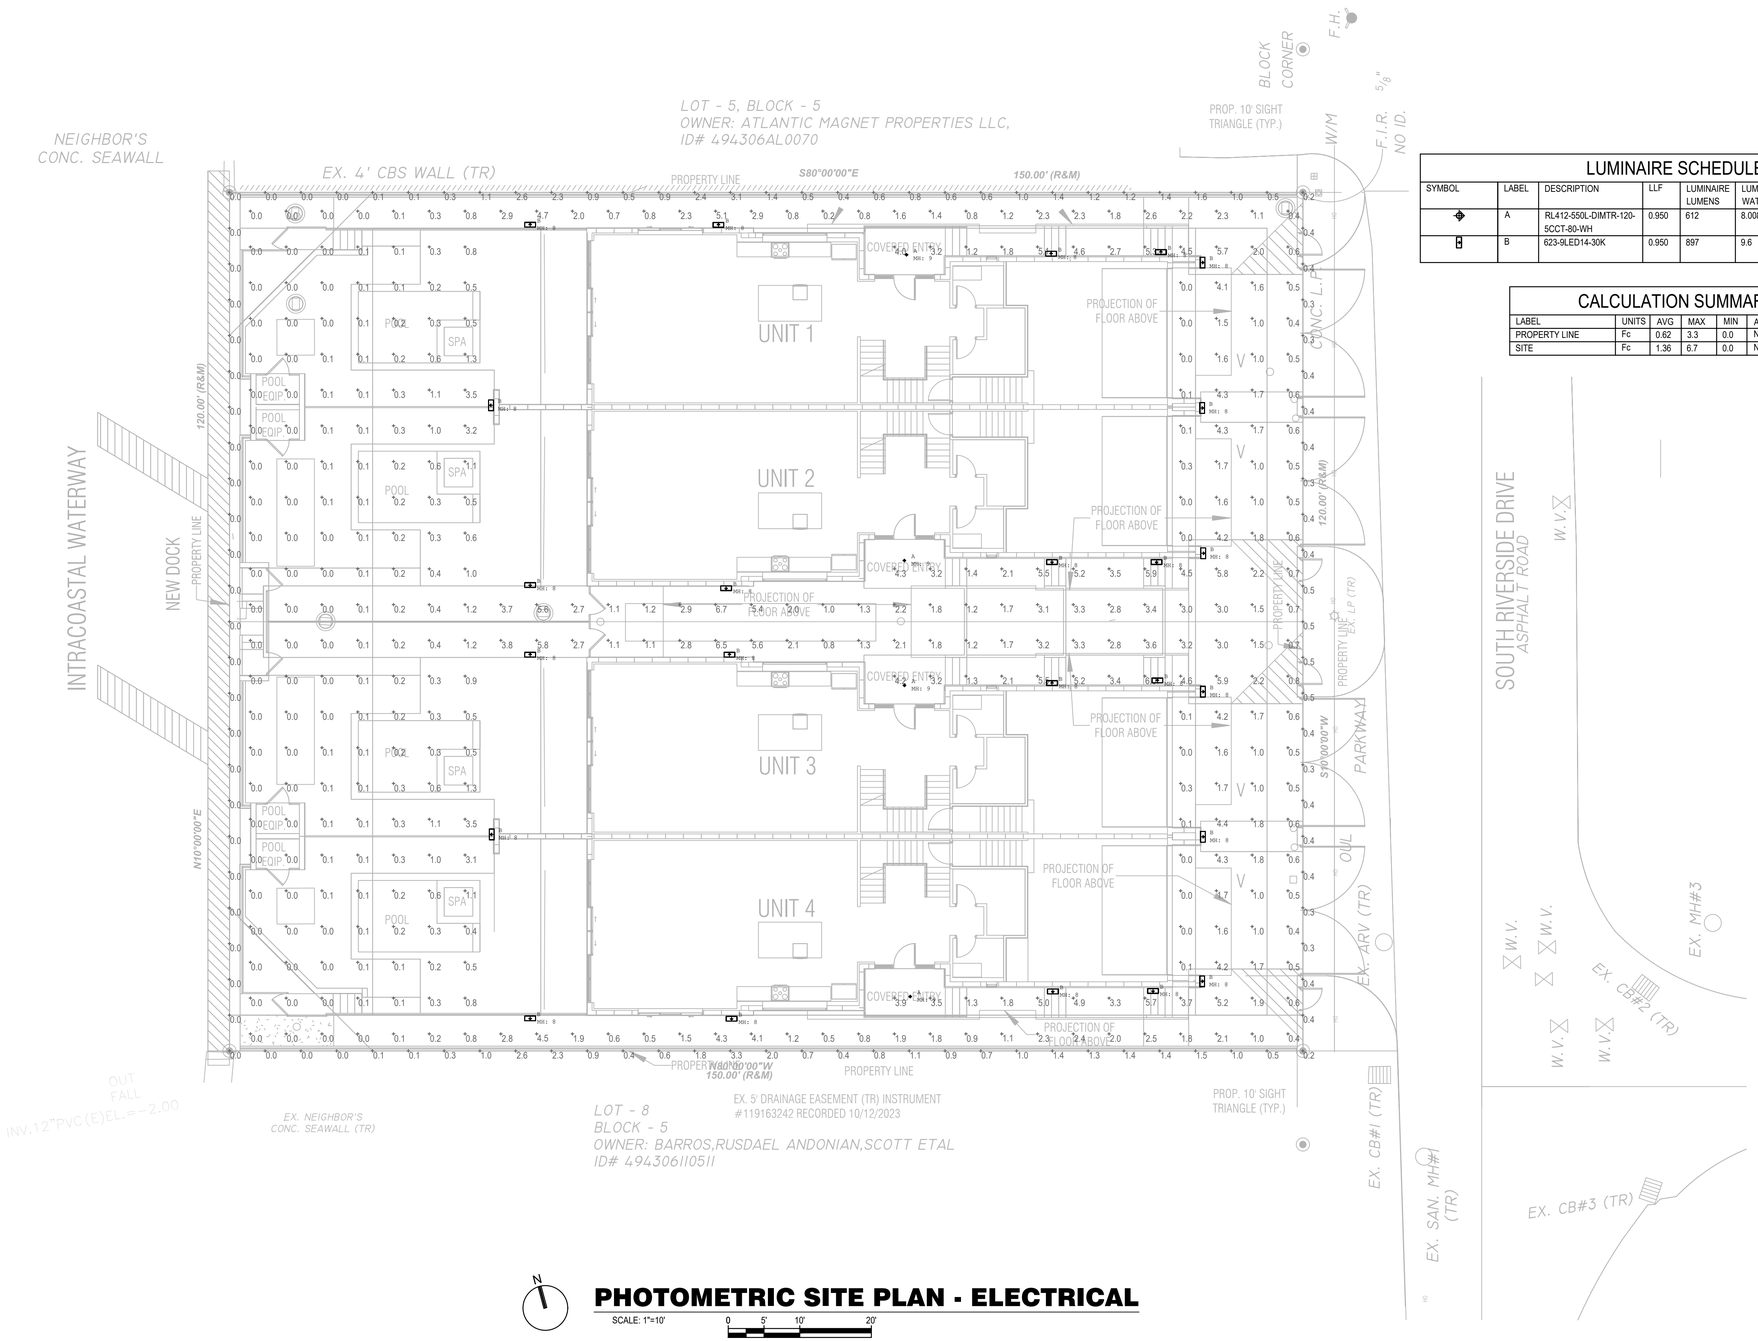

PHOTOMETRIC SITE PLAN - ELECTRICAL

SCALE: 1"=10'

LUMINAIRE SCHEDULE

SYMBOL	LABEL	DESCRIPTION	LLF	LUMINAIRE LUMENS	LUMINAIRE WATTS	MANUFACTURER	MOUNTING HEIGHT
	A	RL412-550L-DIMTR-120-5CCT-80-WH	0.950	612	8.00879	ELITE	9
	B	623-9LED14-30K	0.950	897	9.6	INDESSA LIGHTING	8

CALCULATION SUMMARY

LABEL	UNITS	AVG	MAX	MIN	AVG/MIN	MAX/MIN
PROPERTY LINE	Fc	0.62	3.3	0.0	N.A.	N.A.
SITE	Fc	1.36	6.7	0.0	N.A.	N.A.

This item has been electronically signed and sealed by Craig W. Thompson, PE, Sign and Print Date. Copies of this document are not considered signed and sealed and the SHA authentication code must be verified on any electronic copies.
DRC
PZ25-12000009
09/03/2025

Seal
Digitally signed by Craig W Thompson
DN: CN=Craig W Thompson, dnQualifier=A01410C00[illegible]0192480AB02F00[illegible]26838, O=SGM ENGINEERING INC, C=US
Date: 2025.06.16 14:51:41-04'00'
CRAIG W. THOMPSON FL-92233

Cleint: RIVER DEV, LLC
Project: RIVERSIDE TOWNHOMES
Address: 117 S RIVERSIDE DRIVE, POMPANO BEACH, FL, 33062
Phone:

Job No:
Drawn By:
Scale: AS SHOWN
Date: 05-16-2025
Lot:
Block:

Architect:
ARCHITEK
4001 N Ocean Boulevard #B704
Boca Raton, FL 33431

Rev	Date	Note

PHOTOMETRIC SITE PLAN - ELECTRICAL

E-102

SGM ENGINEERING
935 Lake Baldwin Lane
Orlando, FL. 32814
Tel: 407-767-5188
Fax: 407-767-5772
CA 00006258
WWW.SGMENGINEERING.COM

SGM #: 2024-413 Copyright © 2022 SGM Engineering, Inc.
DRC
PZ25-12000009
06/18/2025