COPYRIGHT 2025 GHA ARCHITECTS

"IT IS A VIOLATION OF THE LAW FOR ANY PERSON, UNLESS ACTING UNDER THE DIRECTION OF A LICENSED ARCHITECT TO ALTER THESE PLANS AND SPECIFICATIONS." THIS DOCUMENT CONTAINS PROPERTY INFORMATION AND SHALL NOT BE USED OR REPRODUCED, OR ITS CONTENTS DISCLOSED, IN WHOLE OR IN PART, WITHOUT THE PRIOR WRITTEN CONSENT OF GHA ARCHITECTS
CONTRACTOR(S) SHALL VERIFY EXISTING CONDITIONS AND CORRELATE DIMENSIONS PRIOR TO PROVIDING THE WORK DETAILED IN THESE DRAWINGS, AND SHALL PROMPTLY NOTIFY THE DESIGNER OF ANY DISCREPANCIES.

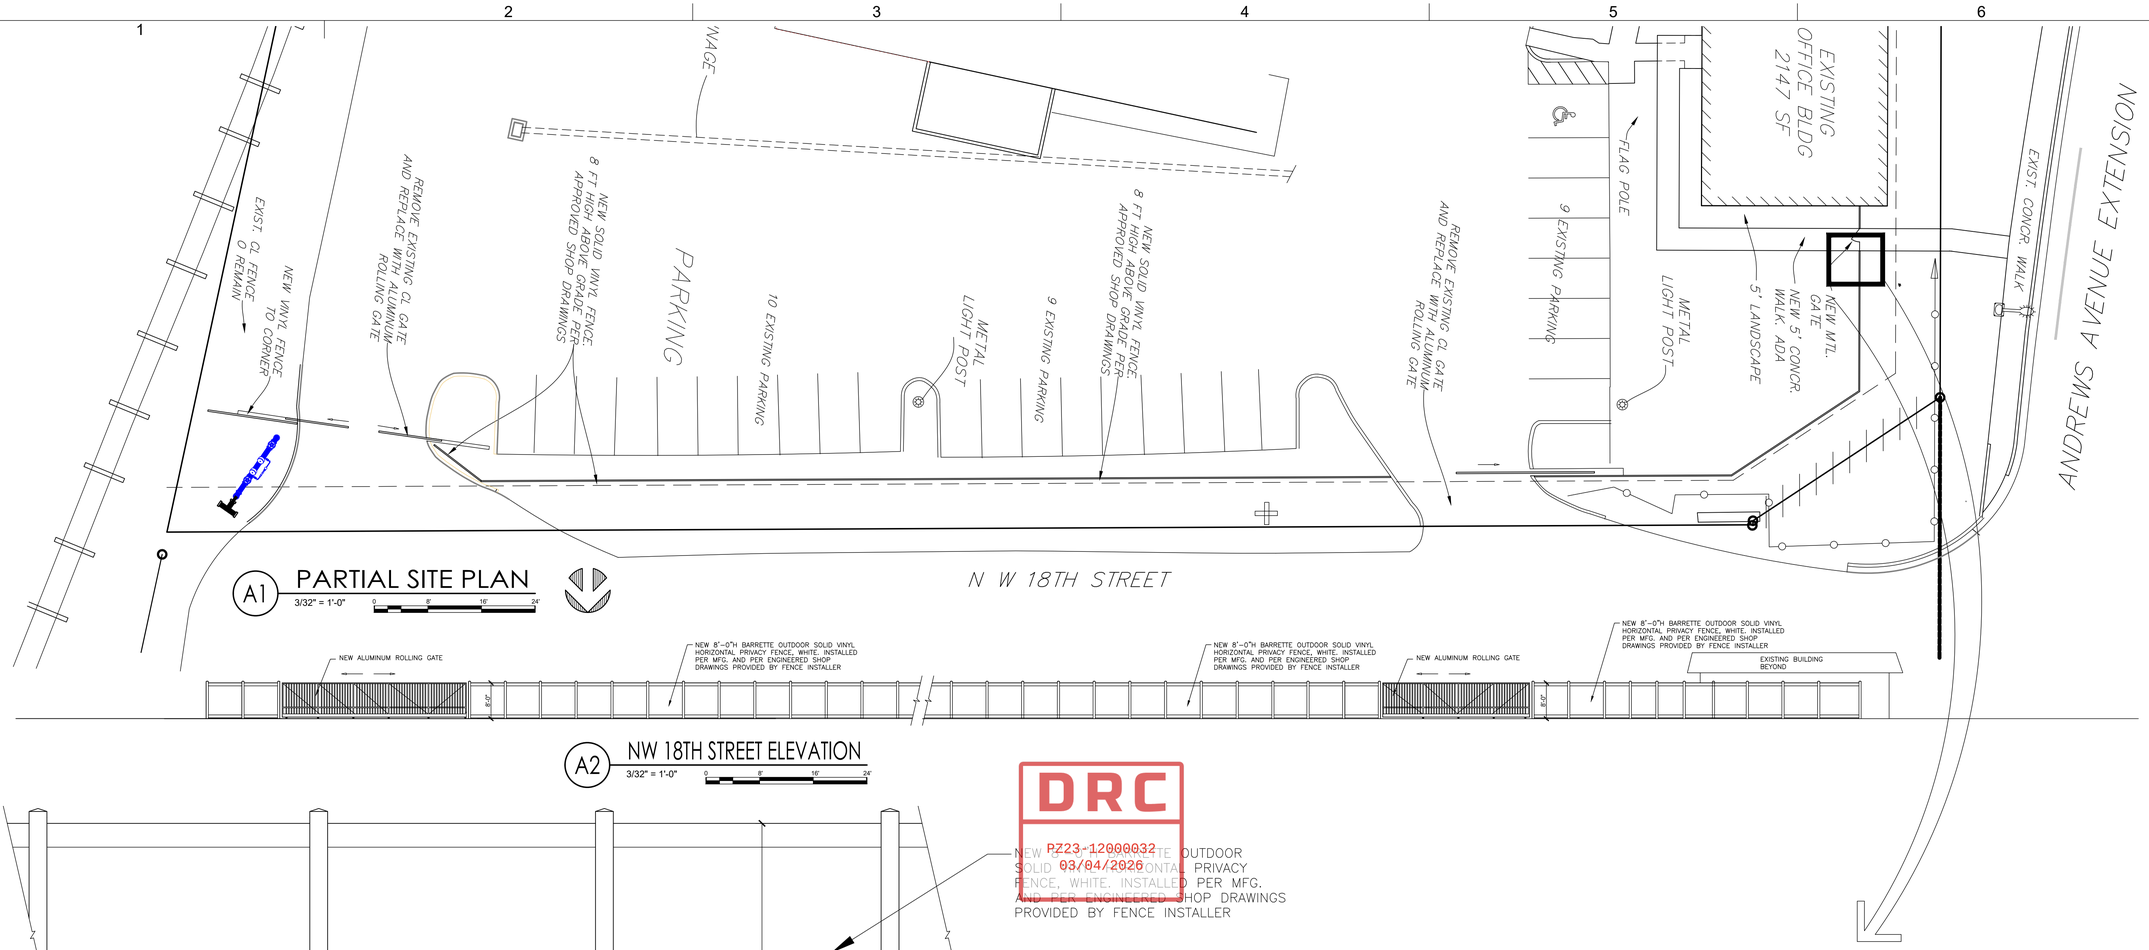

A1 PARTIAL SITE PLAN
3/32" = 1'-0"

A2 NW 18TH STREET ELEVATION
3/32" = 1'-0"

DRC
PZ23-12000032
03/04/2026

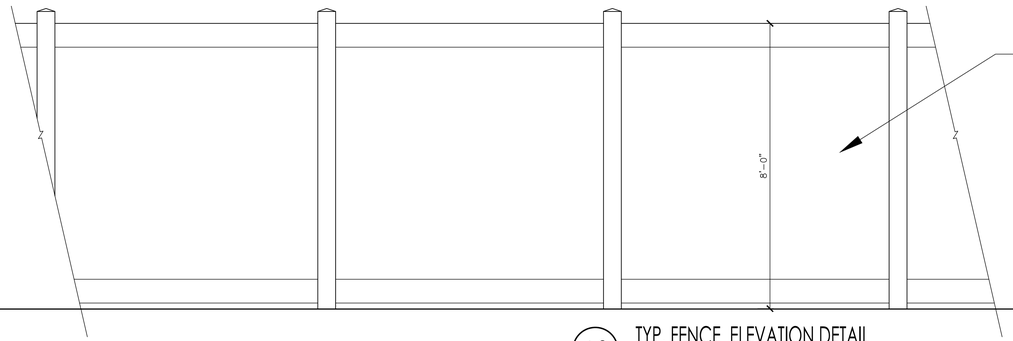

A3 TYP. FENCE ELEVATION DETAIL
1/2" = 1'-0"

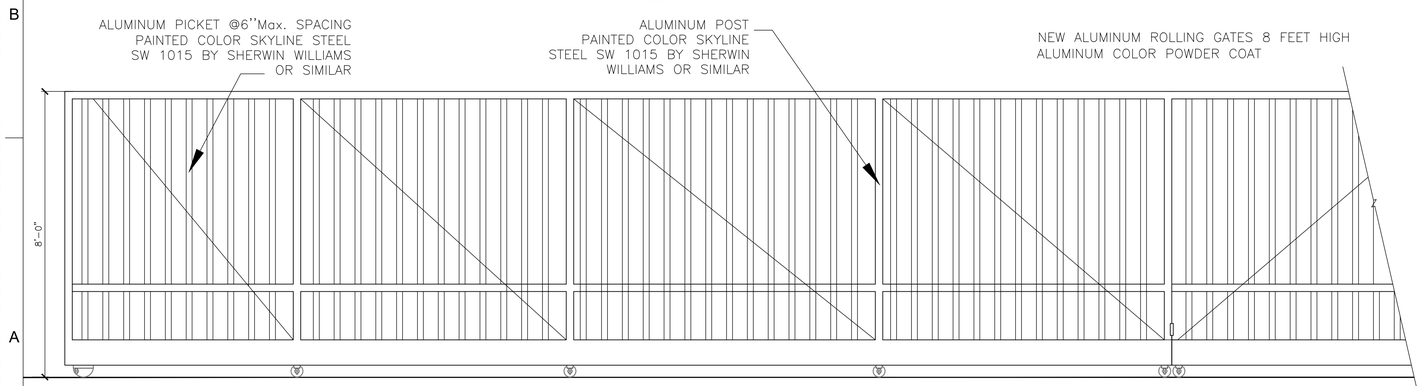

A4 GATE ELEVATION DETAIL
1/2" = 1'-0"

** PROVIDE ENGINEERING DRAWINGS FOR FENCES, GATEs AS REQUIRED.*

VERIFY GATE LENGTHS IN FIELD.

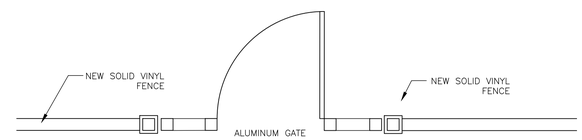

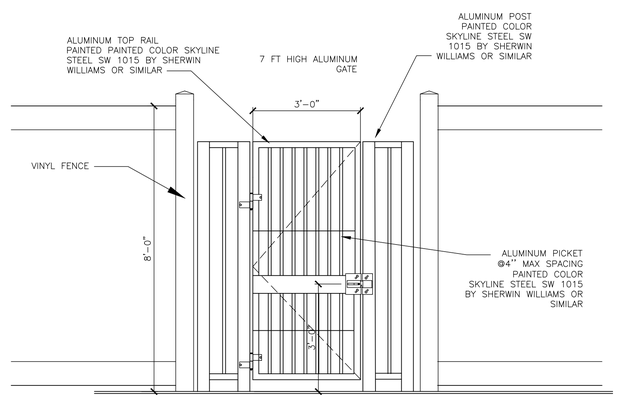

A5 ALUMINUM PEDESTRIAN GATE DETAIL
1/2" = 1'-0"

GHA
GALLO HERBERT ARCHITECTS
1311 W NEWPORT CENTER DRIVE DEERFIELD BEACH, FLORIDA 33442 PH.
954.782.7404 FAX. 954.782.7405

AA26001731
SEAL
WILLIAM J. GALLO FL AR0008440

Brian Herbert
Digitally signed by Brian Herbert
Date: 2025.12.18 09:47:41 -05'00'

BRIAN P. HERBERT FL AR0015474

PROJECT

BONSAL SITE IMPROVEMENTS

1200 NW 18TH ST
POMPANO BEACH FL 33069

OWNER

REVISIONS

No.	Description	Date
	MINOR SITE SBML	06-01-2023
	MINOR SITE SBMTL	02-20-2024
	DRC RESUBMITTAL	12-18-2025

PROJECT STATUS
MINOR SITE PLAN SBMT

DATE
OCTOBER 9, 2024

PROJECT NUMBER
2123

SCALE
AS SHOWN

DRAWN BY | CHECKED BY

DRAWING TITLE
GATE & FENCE

DRAWING NUMBER
AS-2