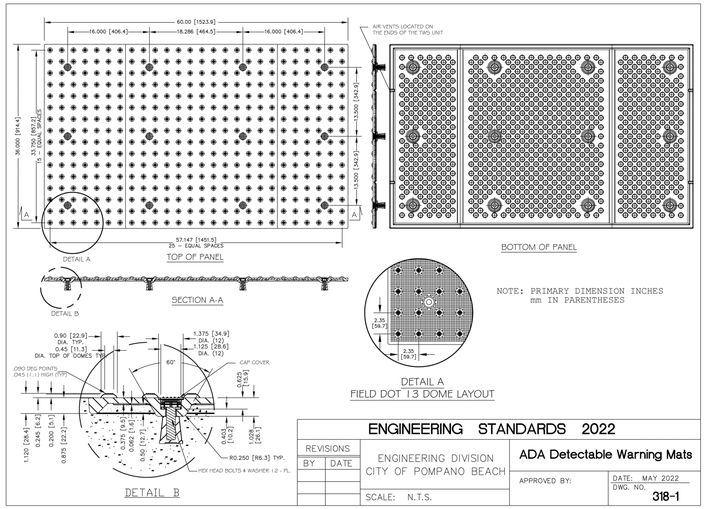

ENGINEERING STANDARDS 2022			
REVISIONS BY	DATE	ENGINEERING DIVISION CITY OF POMPANO BEACH	ADA Detectable Warning Mats
		SCALE: N.T.S.	APPROVED BY: / DATE: MAY 2022 / DWG. NO. 318-1

KEITH
301 East Atlantic Blvd.
Pompano Beach, FL 33060
PH: (954) 788-3400
Florida Engineering Business License: CA7928
Florida Surveyor and Mapper Business License: LB6860
Florida Landscape Architecture Business License: LC26000457

REVISIONS

NO.	DESCRIPTION	DATE

RESPONSIBILITY FOR THE USE OF THESE PLANS PRIOR TO OBTAINING PERMITS FROM ALL AGENCIES HAVING JURISDICTION OVER THE PROJECT WILL FALL SOLELY UPON THE USER.

ISSUE DATE: 09/21/2022
DESIGNED BY: JW
DRAWN BY: FA/NW
CHECKED BY: TD
BID-CONTRACT:

This item has been digitally signed and sealed by Thomas F. Donahue, P.E. on the date below using a Digital Signature.

Printed copies of this document are not considered signed and sealed and the signature must be verified on any electronic copies.

THOMAS F. DONAHUE LICENSE No. 60529 STATE OF FLORIDA PROFESSIONAL ENGINEER

2022.09.30 15:56:33-04'00'

THOMAS F. DONAHUE, P.E.
FLORIDA REG. NO. 60529
(FOR THE FIRM)

CLIENT
US GATEWAY INVESTMENTS LLC

PROJECT
GATEWAY LUXURY APARTMENTS
950 N. Powerline Road
Pompano Beach, FL

SHEET TITLE
PAVING, GRADING, AND DRAINAGE DETAILS

SHEET NUMBER CP-505
PROJECT NUMBER 12697.00

STATUS: PRELIMINARY

Plotted by: fascuntar On 9/30/2022 3:07 PM

Drawing name: T:\12697.00 - Powerline Road Pompano Beach - Multi Family Residence - US Gateway Investments\Engineering\Cad\12697.00-CP-5XX.dwg

AAC
PZ22-12000008
11/01/2022