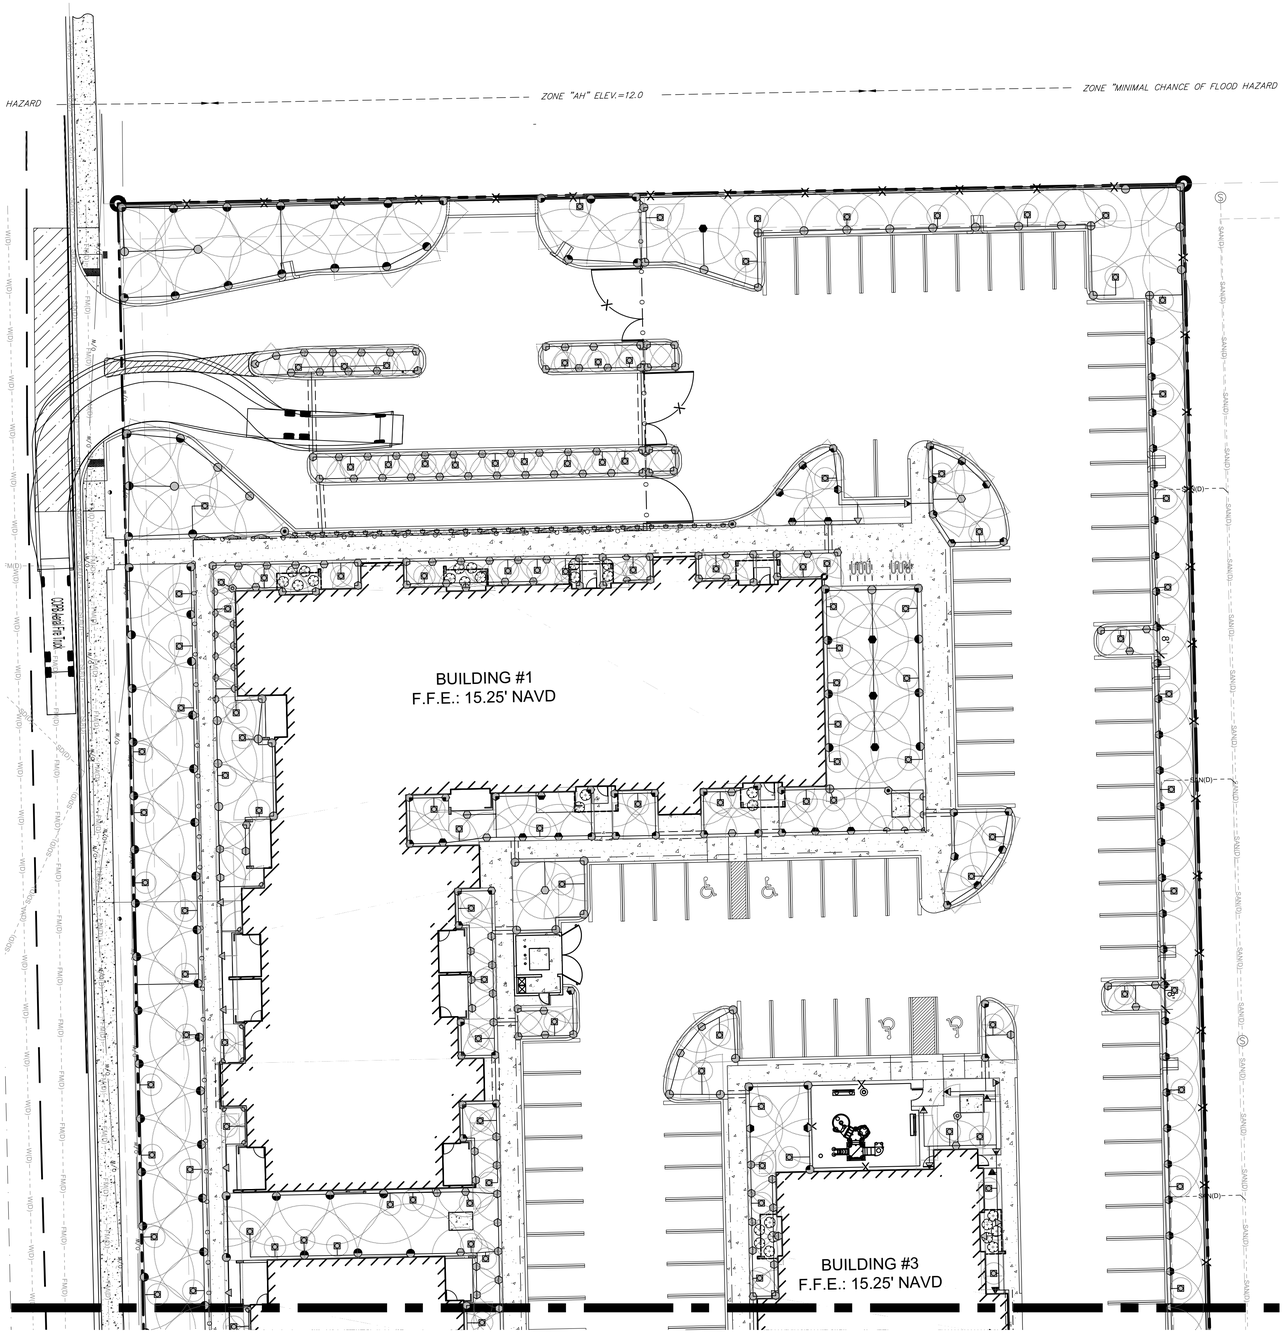

IRRIGATION SCHEDULE			
SYMBOL	MANUFACTURER/MODEL/DESCRIPTION	QTY	PSI
2Q 2H 4Q 4H 6Q 6H	HUNTER PROS-06 SHORT RADIUS NOZZLES SHRUB SPRAY, 6" POP-UP. CO-MOLDED WIPER SEAL WITH UV RESISTANT MATERIAL.	128	30
EST LCS RCS CST SST	HUNTER PROS-06 5` STRIP SPRAY SHRUB SPRAY, 6" POP-UP. CO-MOLDED WIPER SEAL WITH UV RESISTANT MATERIAL.	29	30
Q H F	HUNTER PROS-06 5` RADIUS SHRUB SPRAY, 6" POP-UP. CO-MOLDED WIPER SEAL WITH UV RESISTANT MATERIAL.	5	30
Q T H F	HUNTER PROS-06 8` RADIUS SHRUB SPRAY, 6" POP-UP. CO-MOLDED WIPER SEAL WITH UV RESISTANT MATERIAL.	261	30
Q T H F	HUNTER PROS-06 10` RADIUS SHRUB SPRAY, 6" POP-UP. CO-MOLDED WIPER SEAL WITH UV RESISTANT MATERIAL.	198	30
Q T H TT TQ F	HUNTER PROS-06 12` RADIUS SHRUB SPRAY, 6" POP-UP. CO-MOLDED WIPER SEAL WITH UV RESISTANT MATERIAL.	64	30
Q T H TT TQ F	HUNTER PROS-06 15` RADIUS SHRUB SPRAY, 6" POP-UP. CO-MOLDED WIPER SEAL WITH UV RESISTANT MATERIAL.	136	30
4 6 8 10 12 15 17	HUNTER PROS-06 ADJUSTABLE ARC SHRUB SPRAY, 6" POP-UP. CO-MOLDED WIPER SEAL WITH UV RESISTANT MATERIAL.	13	30
25 50 10 20	HUNTER PCB 10 FLOOD BUBBLER, 1/2" FIPT.	256	30
SYMBOL	MANUFACTURER/MODEL/DESCRIPTION	QTY	
	IRRIGATION LATERAL LINE: PVC CLASS 200 SDR 21	9,674 L.F.	
	PIPE SLEEVE: PVC CLASS 200 SDR 21	360.5 L.F.	

NOTES:

1. ALL SOD AND LANDSCAPE TO RECEIVE 100% COVERAGE WITH 100% OVERLAP FROM AN AUTOMATIC IRRIGATION SYSTEM USING AN APPROVED WATER SOURCE.
2. A RAIN SENSOR MUST BE INSTALLED TO OVER-RIDE THE CONTROLLER.
3. BUBBLERS TO BE PROVIDED FOR NEW AND RELOCATED TREES AND PALMS.
4. CONTRACTOR IS RESPONSIBLE FOR ALL CONDITIONS AND IRRIGATION SPECIFICATION ATTACHED TO THIS PLAN. PLAN AND SPECIFICATIONS SHALL BE CONSIDERED CONTRACT DOCUMENTS.
5. INVESTIGATE TO DETERMINE AND VERIFY THE LOCATION OF UNDERGROUND UTILITIES BEFORE EXCAVATION.
6. REFER TO SHEET LI-501 FOR ADDITIONAL IRRIGATION SPECIFICATIONS AND DETAILS.
7. NOZZLE SELECTION BASED ON COVERAGE REQUIREMENTS.

N

GRAPHIC SCALE
0 20 40
SCALE= 1" = 20'

NOTE: PRINTED DRAWING SIZE MAY HAVE CHANGED FROM ORIGINAL. VERIFY SCALE USING BAR SCALE ABOVE.

AAC
PZ22-12000008
11/01/2022

KEITH
301 East Atlantic Blvd.
Pompano Beach, FL 33060
PH: (954) 788-3400
Florida Engineering Business License: CA7928
Florida Surveyor and Mapper Business License: LB6860
Florida Landscape Architecture Business License: LC26000457

REVISIONS

NO.	DESCRIPTION	DATE

RESPONSIBILITY FOR THE USE OF THESE PLANS PRIOR TO OBTAINING PERMITS FROM ALL AGENCIES HAVING JURISDICTION OVER THE PROJECT WILL FALL SOLELY UPON THE USER.

ISSUE DATE:	09/21/22
DESIGNED BY:	MP
DRAWN BY:	RP, GM
CHECKED BY:	MP, SL
BID-CONTRACT:	

Michael J Phillips
Digitally signed by Michael J Phillips
Date: 2022.10.03 09:40:19 -04'00'

MICHAEL J. PHILLIPS, R.L.A.
FLORIDA REG. NO. LA0001540
(FOR THE FIRM)

CLIENT

US GATEWAY INVESTMENTS LLC

PROJECT

GATEWAY LUXURY APARTMENTS
950 N. Powerline Road
Pompano Beach, FL

SHEET TITLE

IRRIGATION PLAN

SHEET NUMBER	LI-101
PROJECT NUMBER	12697.00

STATUS: PRELIMINARY

Plotted by: gmartin On 10/3/2022 8:31 AM

Drawing name: T:\12697.00 - Powerline Road Pompano Beach - Multi Family Residence - US Gateway Investments\Landscape Architecture\CAD\12697.00-LI-1XX.dwg