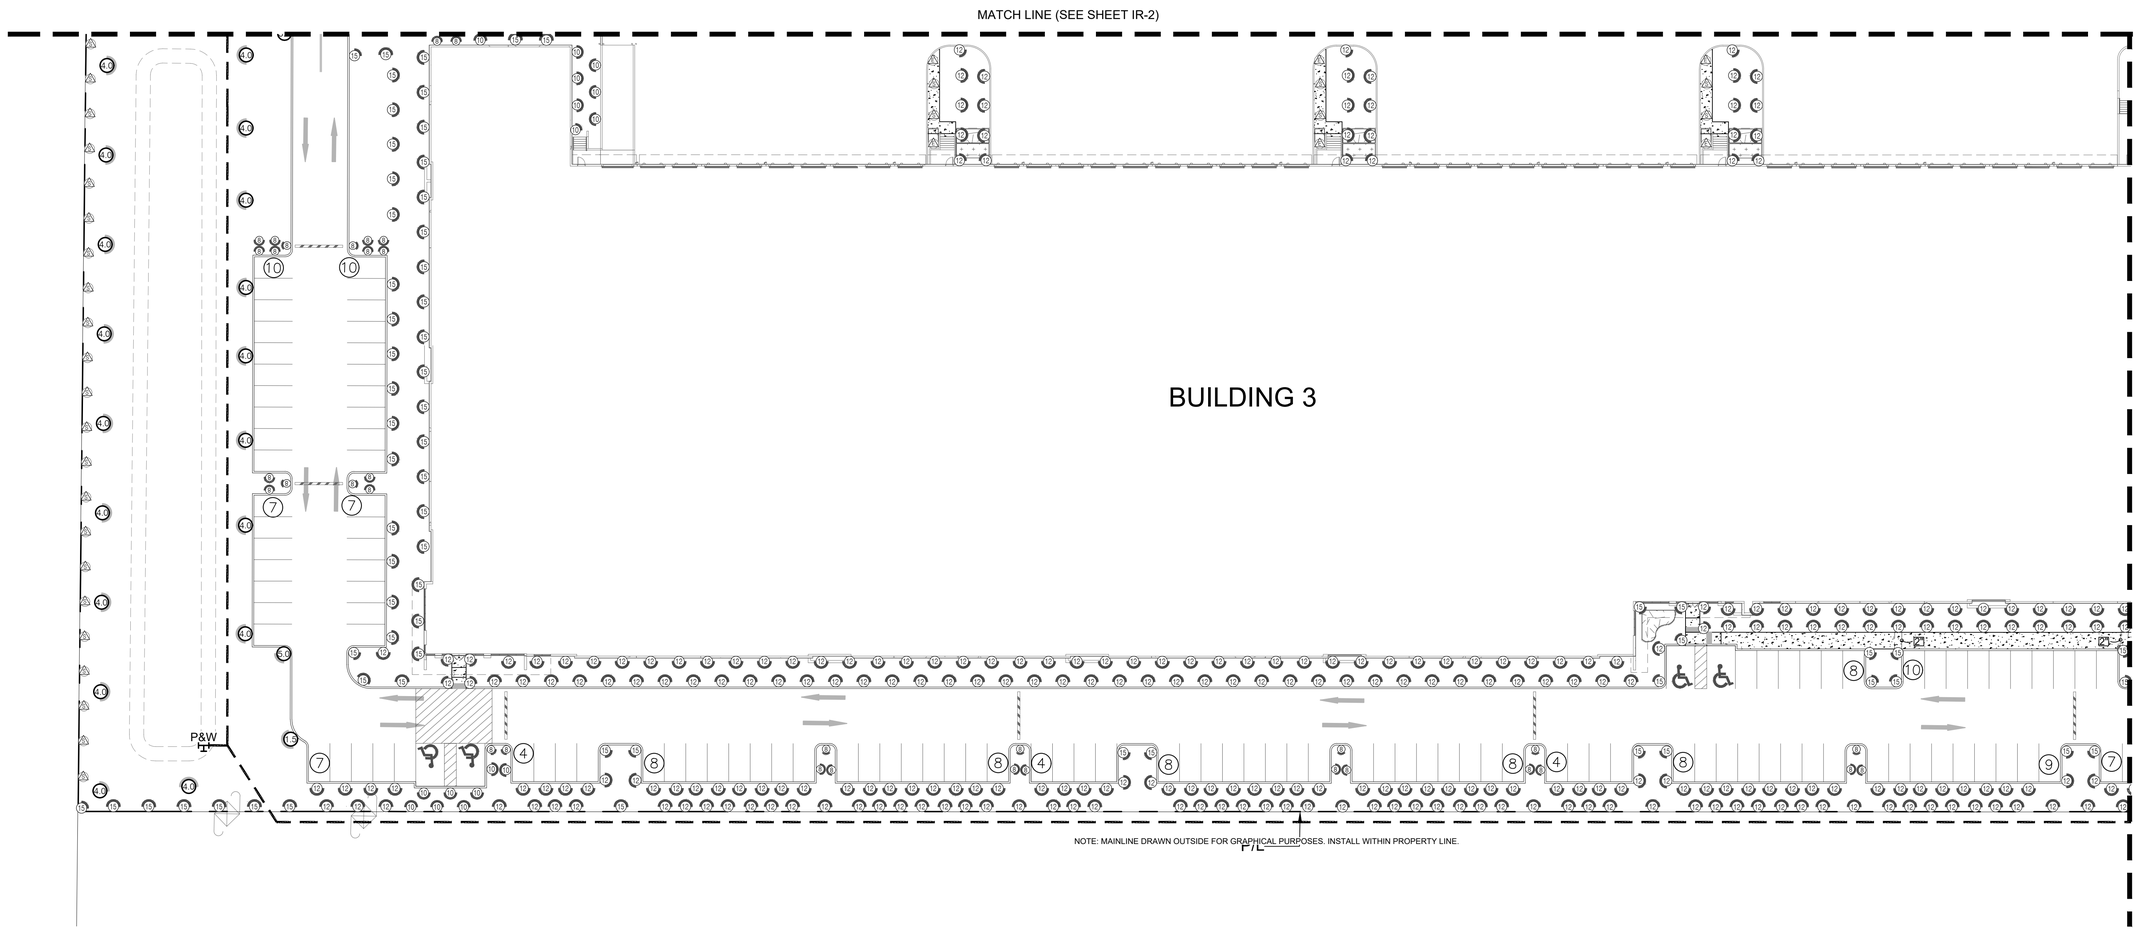

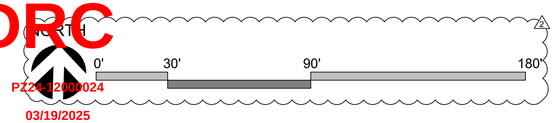

IRRIGATION PLAN

Scale: 1" = 30'-0"

NORTH

DRC
PZ2025-2000024
03/19/2025

WITKIN HULTS + PARTNERS
307 south 21st avenue hollywood, florida
phone: 954.923.9681 facsimile: 954.923.9689
www.witkindesign.com

©2020 WITKIN HULTS + PARTNERS
THE DESIGN AND DRAWINGS HEREIN ARE THE INTELLECTUAL PROPERTY OF THIS LANDSCAPE ARCHITECT AND ARE PROTECTED UNDER THE COPYRIGHT PROTECTION ACT

Project:

FESTIVAL FLEA MARKET
POMPANO, FL
IRRIGATION PLAN

Revisions:	Date:	By:
1) DRC Comments	01.02.2025	MAV
2) DRC Comments	02.10.2025	MAV

Seal:

Digitally signed by Steven C Eaves
Date: 2025.02.12 14:07:34 -05'00'

Lic. # LA6667290
Member: A.S.L.A.

Drawing: Irrigation Plan
Date: 11/25/2024
Scale: See Left
Drawn by: MAV
Sheet No.:

IR-4

Cad Id.: 2024-070