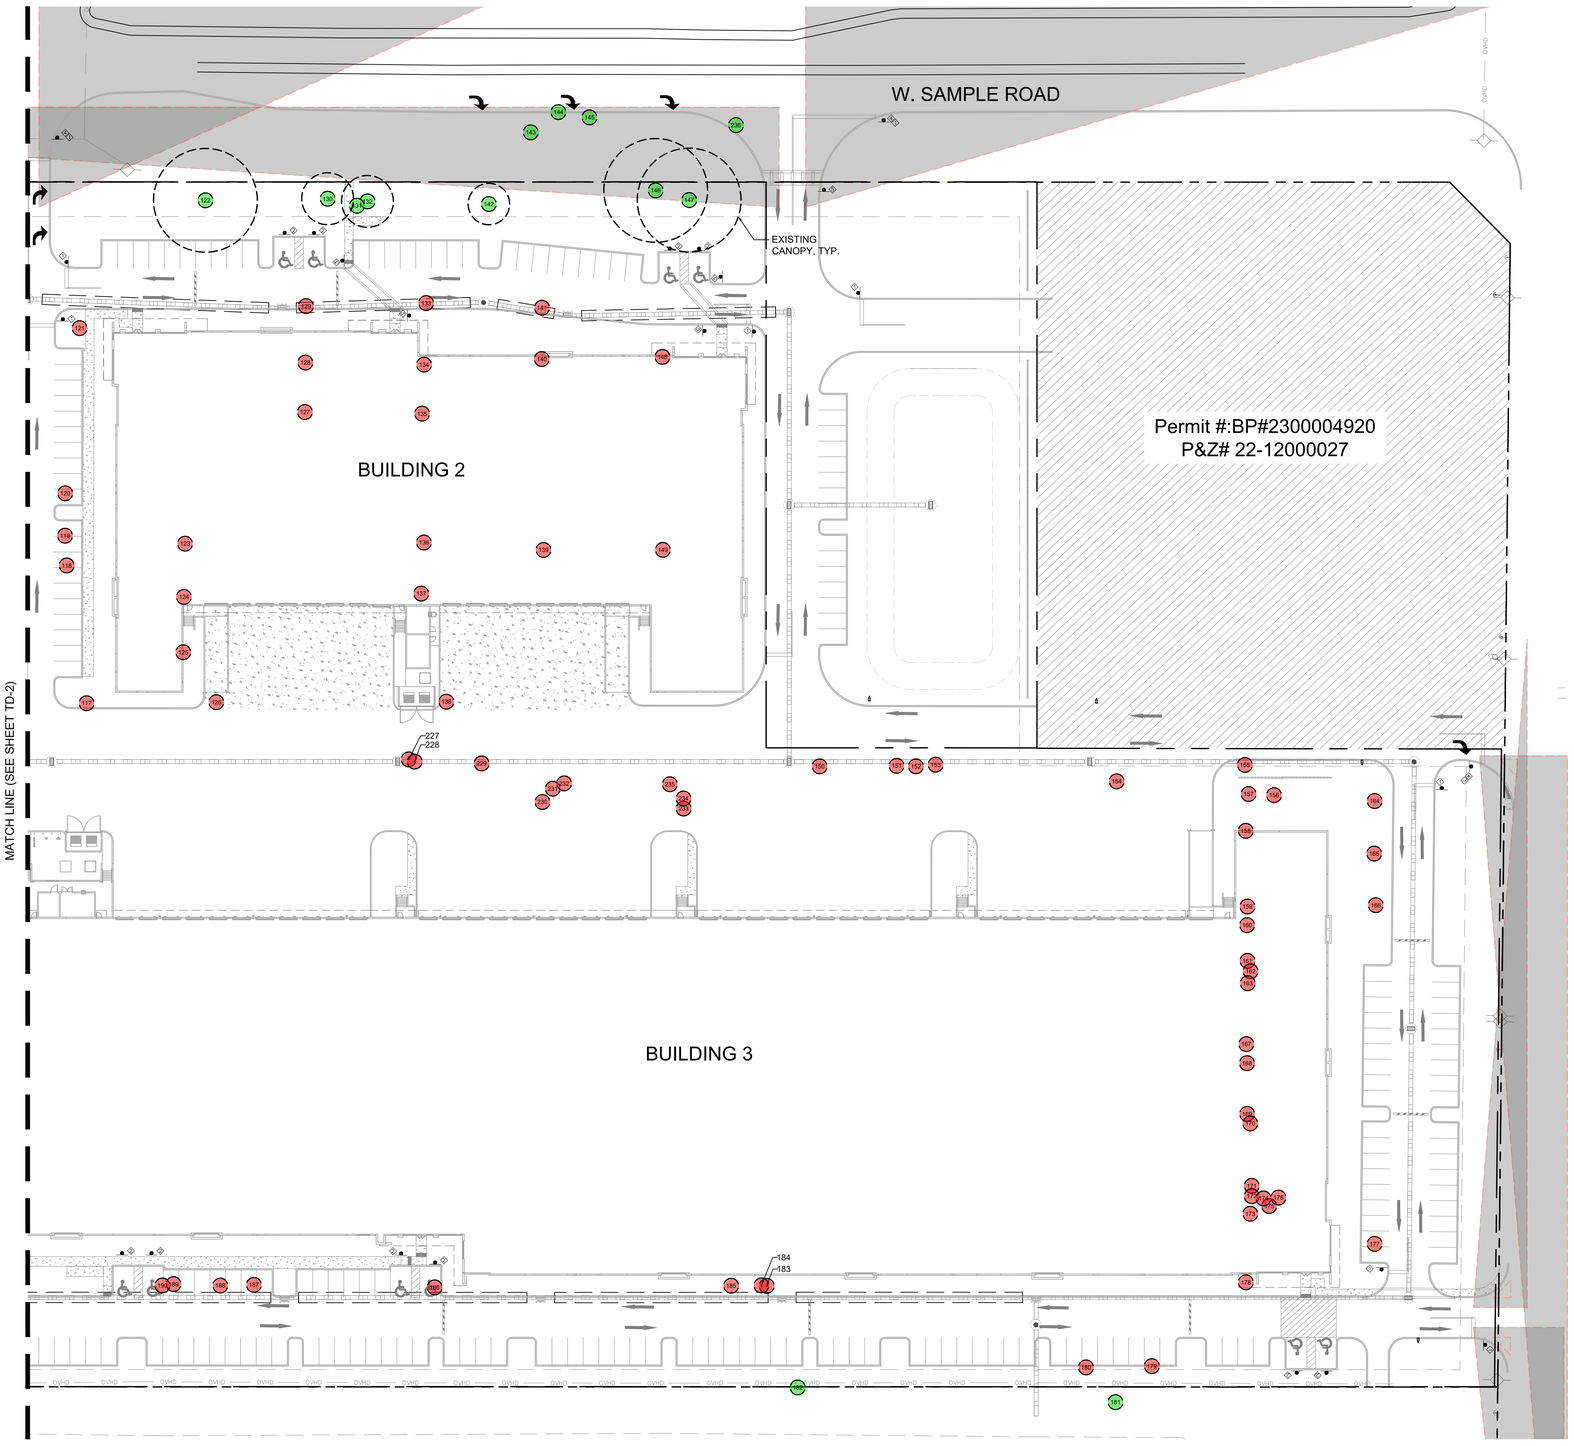


DRC

PZ24-12000024

03/19/2025

SYMBOL LEGEND

# Tree to Remain

EXISTING CANOPY

# Tree to Remove

## TREE DISPOSITION PLAN

Scale: 1" = 40'-0"

NORTH


WITKIN HULTS + PARTNERS
307 south 21st avenue hollywood, florida
phone: 954.923.3681 facsimile: 954.923.3689
www.witkindesign.com



©2020 WITKIN HULTS + PARTNERS
THE DESIGN AND DRAWINGS HEREIN ARE THE INTELLECTUAL PROPERTY OF THIS LANDSCAPE ARCHITECT AND ARE PROTECTED UNDER THE COPYRIGHT PROTECTION ACT


Project:

FESTIVAL FLEA MARKET

POMPANO, FL

TREE DISPOSITION PLAN

| Revisions: | Date: | By: |
|---|---|---|
| 1) DRC Comments | 01.02.2025 | MAV |
| 2) DRC Comments | 02.12.2025 | MAV |

Seal:

ASSOCIATED LANDSCAPE ARCHITECTS AND PLANNERS, INC. STEVEN C. EAVES LA 6667290 STATE OF FLORIDA

Digitally signed by Steven C Eaves
Date: 2025.02.12 14:07:50 -05'00'

Lic. # LA6667290
Member: A.S.L.A.

Drawing: Tree Disposition Plan

Date: 02/05/2025

Scale: See Left

Drawn by: GM

Sheet No.:

TD-3

Cad Id.: 2024-070