McNICHOLS

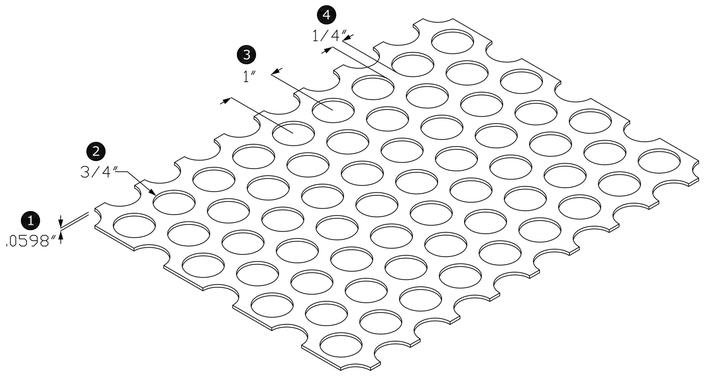

HOLE TYPE:	Round
PRIMARY MATERIAL:	Carbon Steel
HOLE PATTERN:	3/4" Round on 1" Stg Ctrs
HOLE ARRANGEMENT:	60° Staggered Centers
PERCENT OPEN AREA:	51%
❶ GAUGE/THICKNESS:	16 Gauge (.0598" Thick)
❷ HOLE SIZE:	3/4"
❸ HOLE CENTERS:	1"
❹ BAR WIDTH:	1/4"

Perforated Metal Panels 05

Exterior Finish Schedule

TAG	MANUFACTURER	COLOR / FINISH	MATERIAL	DESCRIPTION/COMMENTS
CP-1	ALPOLIC METAL COMPOSITE MATERIALS, MITSUBISHI CHEMICAL AMERICA INC.	ALPOLIC BSX METALLIC SILVER (TO MATCH WH. ALUMINUM RAL 9006)	MATERIAL THICKNESS (4MM), SKIN THICKNESS .020", FINISH 3 COAT ,DIMENSIONS 4'H X 12'L	ACM-RAIN SCREEN (DRY JOINTS), BLDG "A" SHOWROOM / OFFICE
CP-2	ALPOLIC METAL COMPOSITE MATERIALS, MITSUBISHI CHEMICAL AMERICA INC.	ALPOLIC RVW WHITE (TO MATCH TRAFFIC WHITE RAL 9016)	MATERIAL THICKNESS (4MM), SKIN THICKNESS .020", FINISH 3 COAT	ENTRANCE PYLON. 6-1/2" WIDE X 19'-8" HIGH
MP-1	PAC-CLAD PETERSEN, A CARLISLE COMPANY	COLOR: RAL 7021 BLACK GREY , MATTE FINISH	7.2 RIB METAL PANEL TRAPEZOIDAL ALUM. SHEET	TYPE SP 45/150, 0.8 MM, SYMMETRICAL, CREASE HGT. 45 MM, HORIZONTALLY MOUNTED, VISIBLE FASTENERS AND NECESSARY COVERS (NOA 11-1006.2)
MP-2	McNICHOLS	PERFORATED METAL, EXTERIOR POWDER COAT PAINT FINISH IN MATT BLACK.	PERFORATED METAL ROUND, CARBON STEEL, COLD ROLLED, 16 GA. (.0598" THICK) ¾" ROUND ON 1" STAGGERD CENTERS. 51% OPEN AREA	DECORATIVE PANELS ON NORTH, SOUTH AND EAST SIDE OF PARKING GARAGE
MC-2	PAC-CLAD PETERSEN, A CARLISLE COMPANY	COLOR: RAL 7021 BLACK GREY, MATTE FINISH	PRE-FINISHED METAL COPING TO MATCH MP-1	COPING FOR TRAPEZIUM METAL PANELS
CW-1	SLIMPACT	PERIMETER CLEAR SILVER ANOD. FRAMES ,CLEAR GLASS LOW-E	IMPACT RESISTANT STRUCTURAL BUTT JOINT SYS. GLAZING AT SHOWROOM	FRAMELESS VERTICLES, BLACK SEALANT AT VERTICAL JOINTS
CW-2	OLD CASTLE	CLEAR SILVER ANODIZED FRAMES WITH CLEAR GLASS LOW-E COATING	STRUCTURAL CURTAIN WALL GLAZING SYSTEM	7-1/2" DEEP IMPACT SYSTEM; CLEAR ANODIZED
CW-3	KAWNEER COMPANY	CLEAR SILVER ANODIZED FRAMES WITH CLEAR GLASS LOW-E COATING	IMPACT RESISTANT STOREFRONT SYSTEM WITH CLEAR GLASS LOW-E COATING	SERIES 1600-1 ALUM. SYSTEM, 7-1/2" x 2-1/2" DEEP SYSTEM; CLEAR ANODIZED
DR-1	STANLEY	CLEAR SILVER ANODIZED FRAMES WITH CLEAR GLASS LOW-E COATING	ENTRANCE SYSTEM, 14'-0"W X 8'-0"H STANLEY DURA-STORM 3000 ALUM.AUTOMATIC SLIDING GLASS-LMI OH CONCEALED, MEDIUM STYLE FIXED SIDELITE, BI-PARTING, LARGE & SMALL IMPACT DOOR. CLEAR ANODIZED FRAMES SO-SX-SX-SO	
SF-1	KAWNEER COMPANY	COLOR: BLACK ANODIZED ALUM. IMPACT FRAMES WITH CLEAR GLASS LOW-E COATING	EXTERIOR STOREFRONT SYSTEM IMPACT RATED WITH CLEAR GLASS LOW-E COATING IN BLACK ANODIZED ALUMINUM IMPACT FRAMES. SERIES 500 IR ALUMINUM STOREFRONT SYSTEM PRODUCT APPROVAL, FBC (2020): FL# 8787.1 [L.M.I./S.M.I.], R9 UNIT DESIGN PRESSURES: ZONE 4: -46.08 PSF / +42.54 PSF ZONE 5: -56.70 PSF / +42.54 PSF	
SL-1	SUPERSKY OR OLD CASTLE	COLOR: CLEAR SILVER ANODIZED ALUM. FRAMES WITH CLEAR LOW-E GLASS	ANODIZED IMPACT ALUM FRAMES WITH CLEAR LOW -E COATING IMPACT GLASS	LOW SLOPE SKYLIGHT SYSTEM
EP-1	RAL COLOR MATCHING SYSTEM. RALCOLORCHART.COM	RAL 7021; SEMIGLOSS SHEEN	EXTERIOR PAINT ON HOLLOW METAL DOORS AND LOUVERS	IMPACT RATED
EP-2	RAL COLOR MATCHING SYSTEM. RALCOLORCHART.COM	RAL 9007; GREY ALUM. SEMIGLOSS SHEEN	EXTERIOR PAINT ON STEEL COLUMN	ALL EXPOSED STRUCTURAL STEEL.

Exterior Building Finish Schedule 04

Partial South Building Elevation with Full Parking Garage View — Refer 01 & 03 /A-6.2 Site Key Map And Exterior Building Finish Schedule — SCALE: 1/16" = 1'-0" — 03

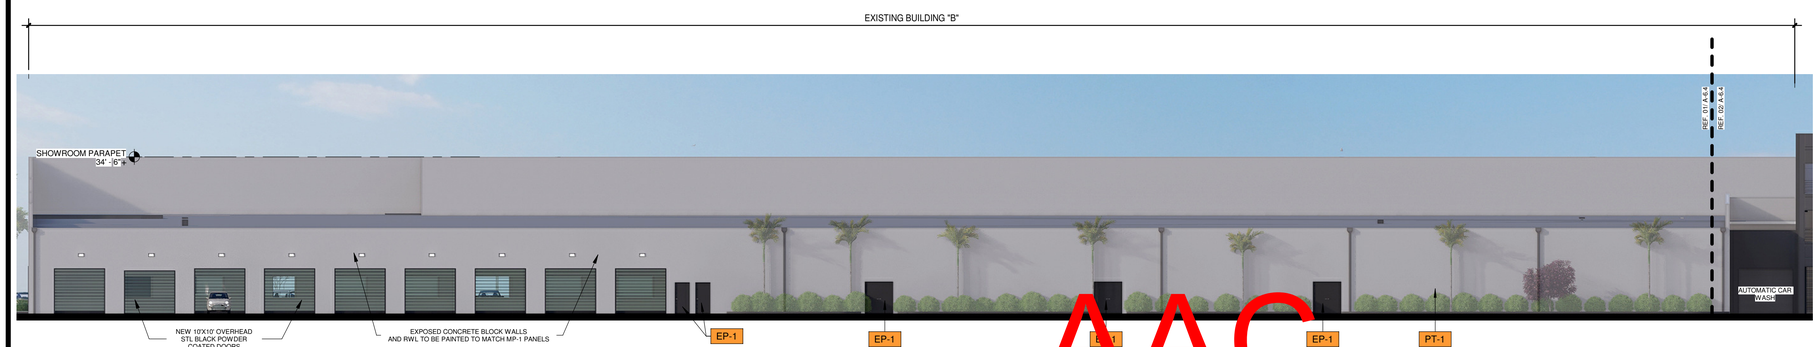

Partial South Building Elevation — Refer 01 & 03 /A-6.2 Site Key Map And Exterior Building Finish Schedule — SCALE: 1/16" = 1'-0" — 02

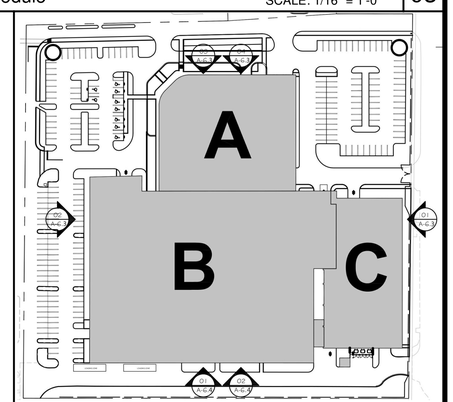

Site Key Map N.T.S 01

AAC
PZ23-12000033
05/07/2024

CONSULTANT
STATE OF FLORIDA
REGISTERED ARCHITECT
Gregory b. Molina
FL. REG. # AR93354
DATE: 04-25-24

COPYRIGHT © 2023 GBM ARCHITECTURE, PA
ALL RIGHTS RESERVED. THIS DOCUMENT DESIGN, OR PARTS THEREOF, MAY NOT BE REPRODUCED IN ANY FORM WITHOUT WRITTEN CONSENT FROM GBM ARCHITECTURE PA

GBM
ARCHITECTURE PA
ARCHITECTURE
MASTER PLANNING
AA26002322

2801 SW 3rd Avenue, Unit F8
Fort Lauderdale, Florida 33315
T: 954.713.6101
C: 954.812.6680
E: GREGM@GBMARCHITECTURE.COM
WEB: WWW.GBMARCHITECTURE.COM

Digitally signed by Gregory B. Molina
DN: c=US, st=Florida, l=Fort Lauderdale, serialNumber=AA1L202308311312648, ou=Gbm Architecture, P.A., cn=Gregory B. Molina, email=gregm@gbmarchitecture.com
Date: 2024.04.25 12:19:57 -04'00'

PORSCHE CHAMPION CENTER
GENERATION V
300 NW 24TH STREET
POMPANO BEACH, FL 33064
CITY OF POMPANO BEACH
BROWARD COUNTY

DRAWING ISSUE DATES:

Colored Exterior Elevations

SHEET A-6.4
PROJECT 220802
DATE 04-25-24
PERMIT NO.