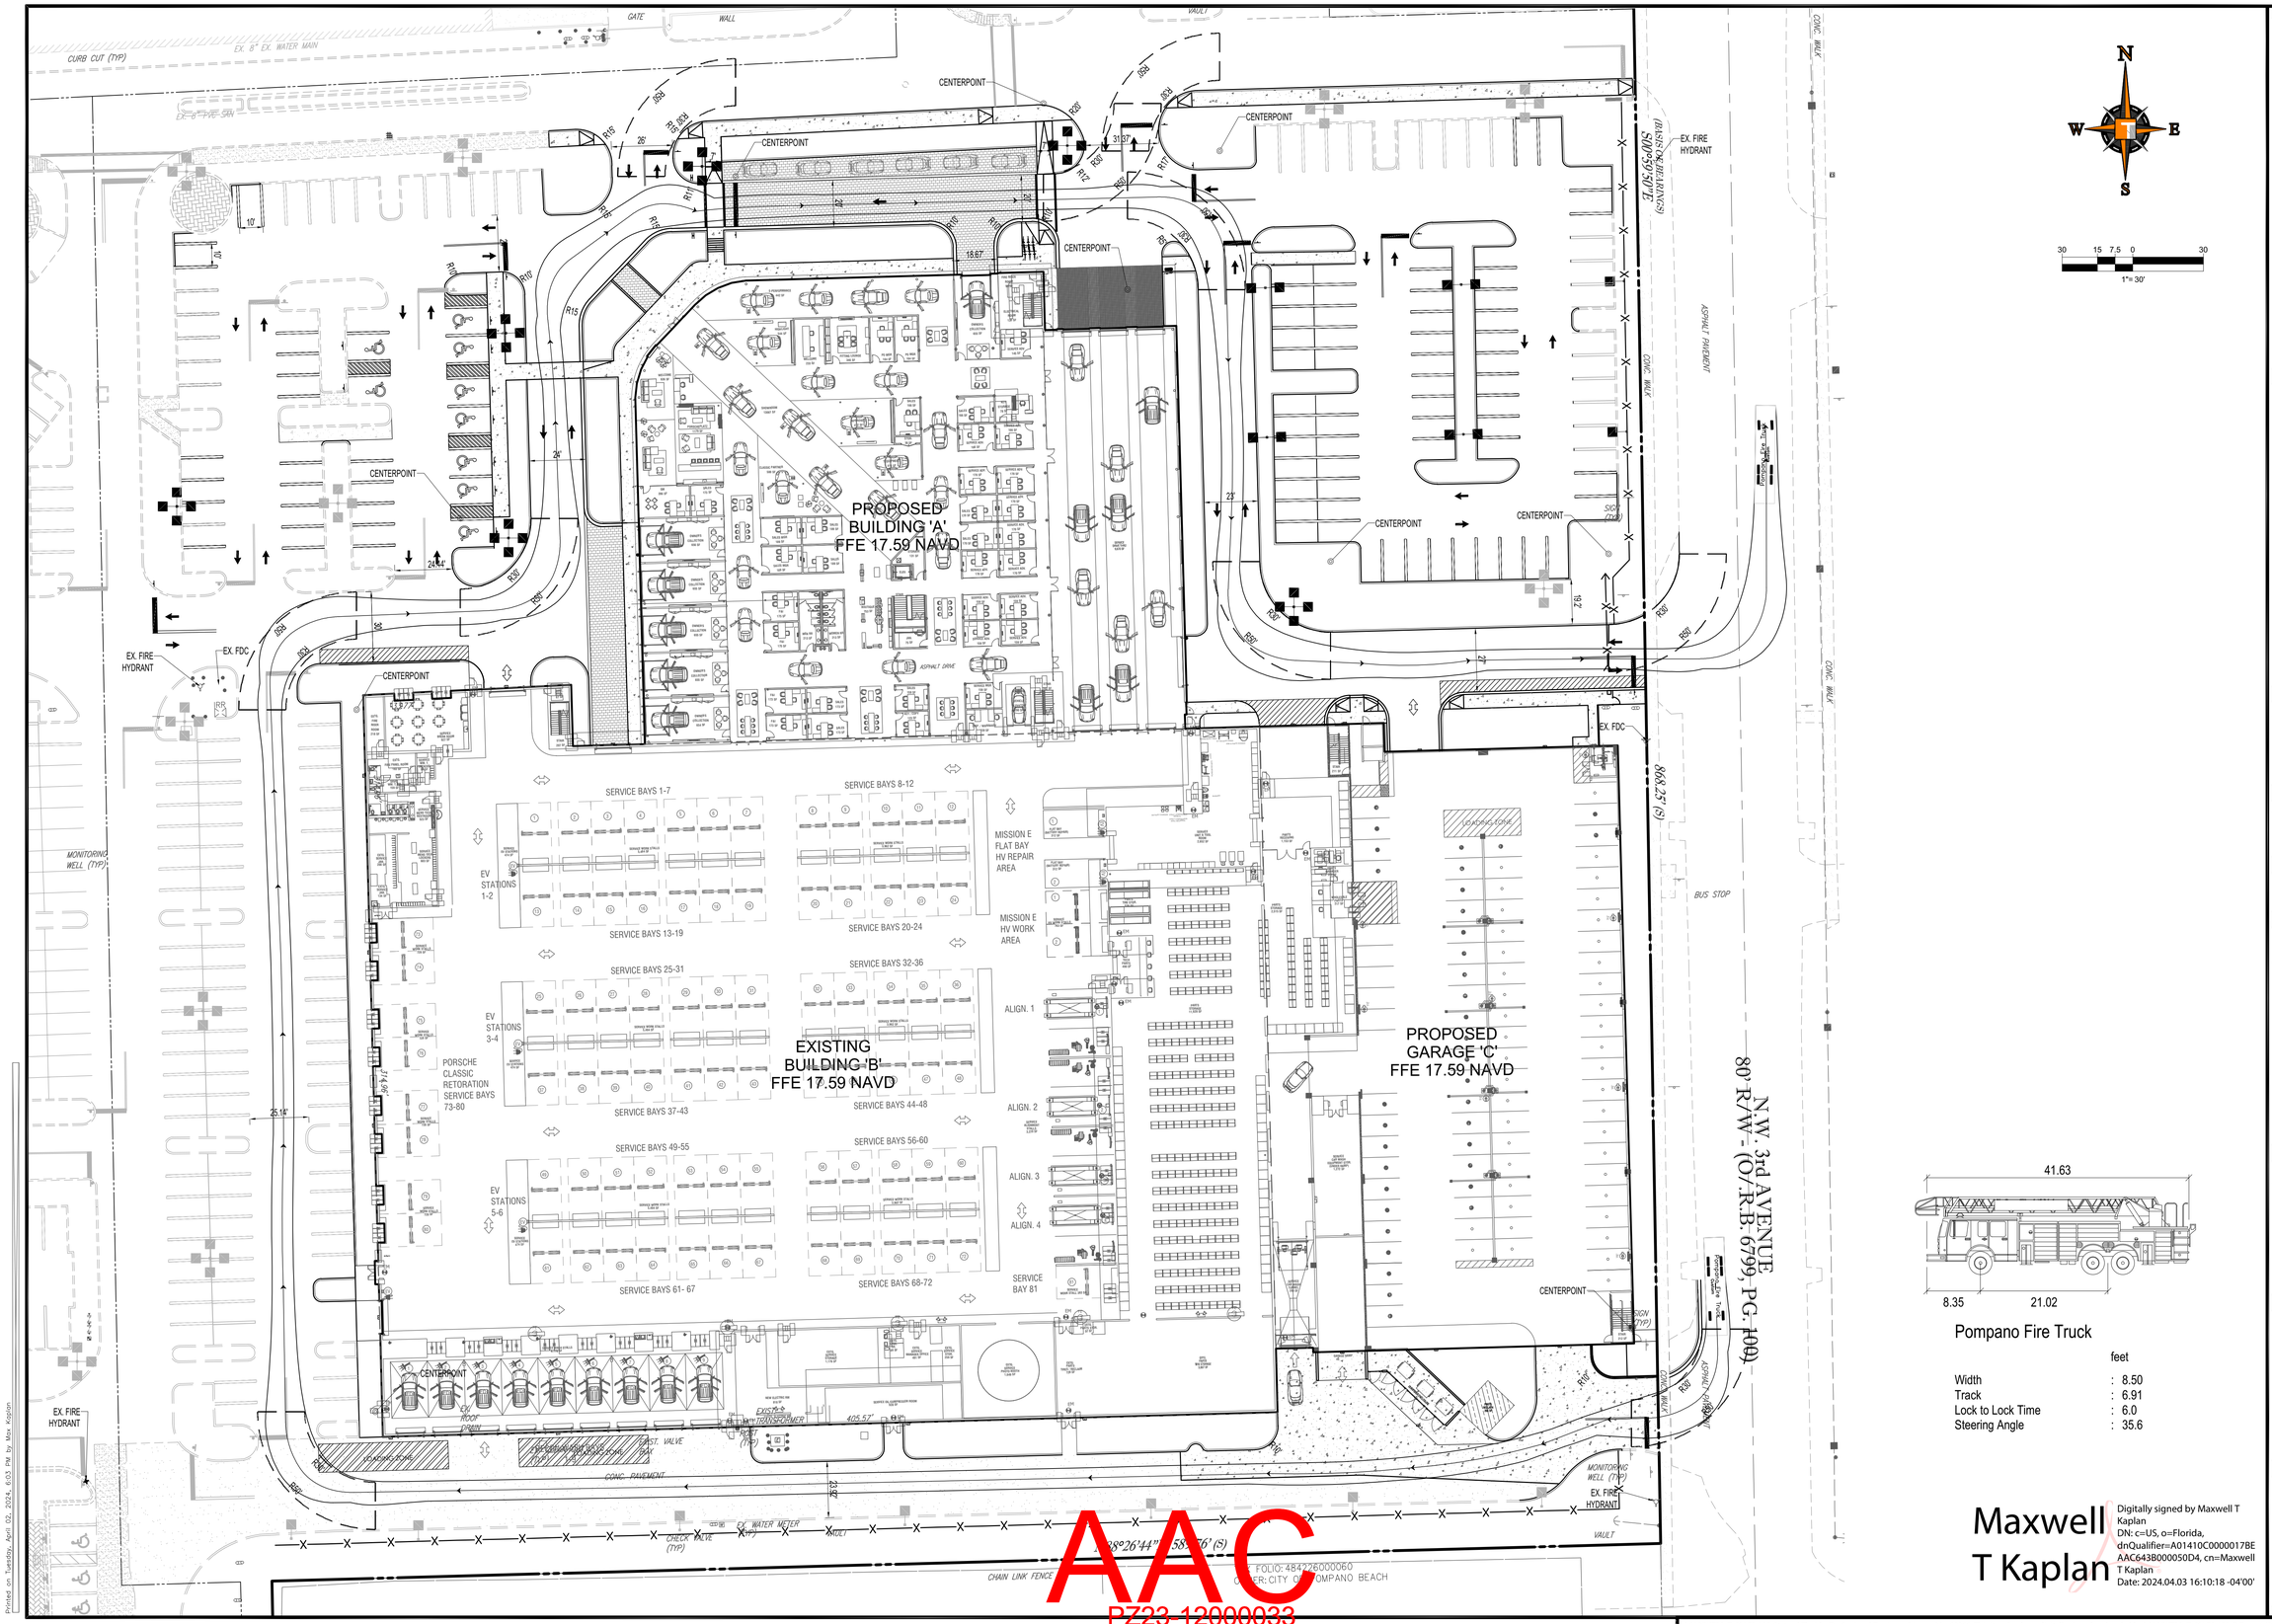

Pompano Fire Truck

		feet
Width	:	8.50
Track	:	6.91
Lock to Lock Time	:	6.0
Steering Angle	:	35.6

Maxwell T Kaplan

Digitally signed by Maxwell T Kaplan
DN: c=US, o=Florida, dnQualifier=A01410C0000017BEAAC643B000050D4, cn=Maxwell T Kaplan
Date: 2024.04.03 16:10:18 -04'00'

THOMAS ENGINEERING GROUP

CIVIL ENGINEERS - PROJECT MANAGERS - LAND PLANNING - LANDSCAPE ARCHITECTS

1502 W. FLETCHER AVE.
UNIT NO. 101
TAMPA, FL 33612
P: (813) 379-4100

125 W. INDIANTOWN RD.
SUITE 206
JUPITER, FL 33458
P: 561-203-7503

THE INFORMATION, DESIGN AND CONTENT OF THIS PLAN ARE PROPRIETARY AND SHALL NOT BE COPIED OR USED FOR ANY PURPOSE WITHOUT PRIOR WRITTEN AUTHORIZATION FROM THOMAS ENGINEERING GROUP, LLC. ONLY APPROVED, SIGNED AND SEALED PLANS SHALL BE UTILIZED FOR CONSTRUCTION PURPOSES. © 2015 THOMAS ENGINEERING GROUP, LLC.

REVISIONS:

REV:	DATE:	COMMENT:	BY:

811 KNOW WHAT'S BELOW ALWAYS CALL 811 BEFORE YOU DIG
It's fast. It's free. It's the law.
www.callsunshine.com

PROJECT No.: F230019
DRAWN BY: JFV
CHECKED BY: MTK
DATE:
CAD I.D.: F230019 - FIRE CIRCULATION PLAN

PROJECT:

PORSCHE CHAMPION CENTER
300 W COPANS RD

FOR

CHAMPION PORSCHE

POMPANO BEACH
FLORIDA

THOMAS ENGINEERING GROUP

6300 NW 31ST AVENUE
FORT LAUDERDALE, FL 33309
PH: (954) 202-7000
www.ThomasEngineeringGroup.com

MAXWELL T. KAPLAN
LICENSE
No. 83366
STATE OF FLORIDA
PROFESSIONAL ENGINEER
April 2, 2024
FLORIDA BUSINESS CERT. OF AUTH. No. 27528

SHEET TITLE:

FIRE CIRCULATION EXHIBIT

SHEET NUMBER:

EX-01

AAC
PZ23-12000033
05/07/2024

MAXWELL T. KAPLAN, State of Florida, Professional Engineer, License No. 83366. This item has been digitally signed and sealed by MAXWELL T. KAPLAN, P.E. on 4/2/2024 using a SHA authentication code. Printed copies of this document are not considered signed and sealed and the SHA authentication code must be verified on any electronic copies.

Printed on Tuesday, April 02, 2024, 6:03 PM by Max Kaplan