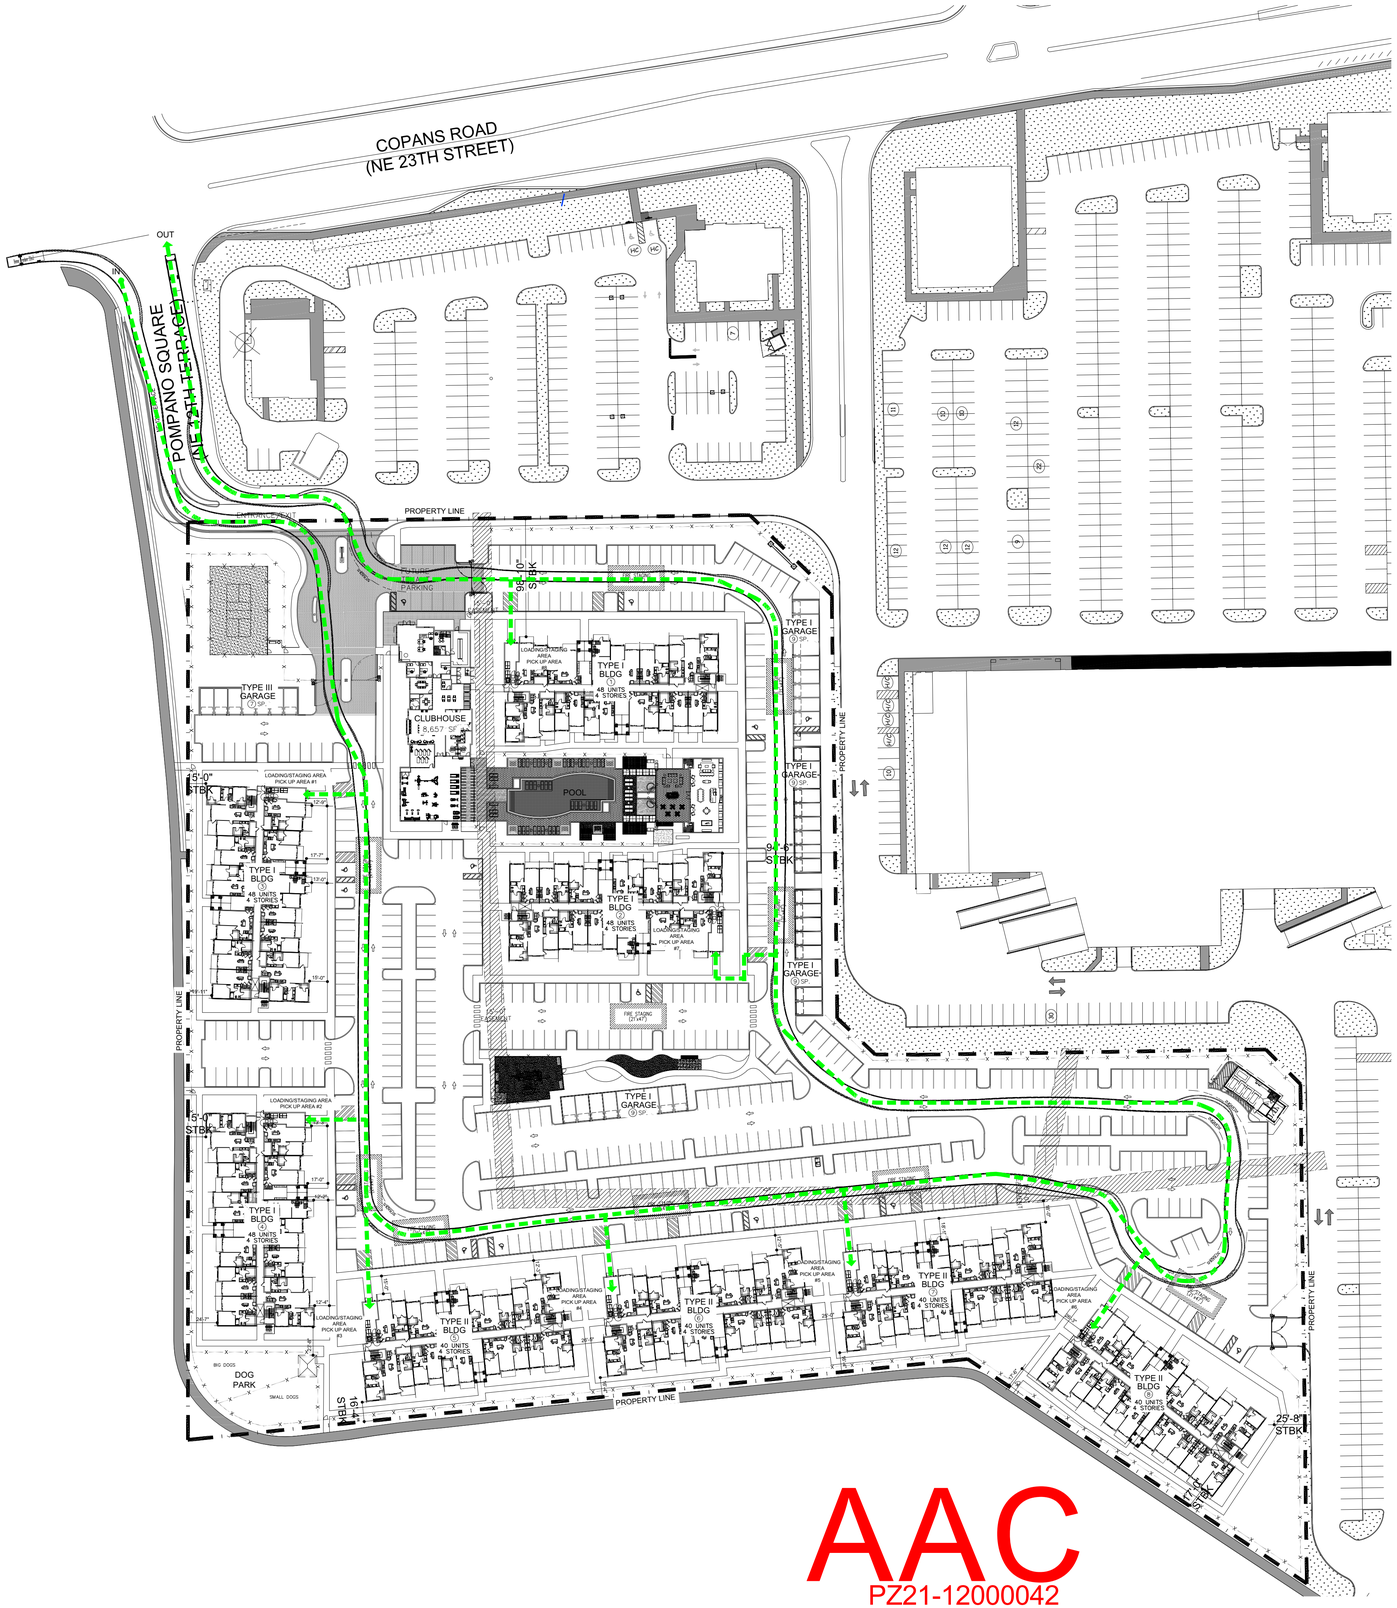

AAC
PZ21-12000042
05/02/2023

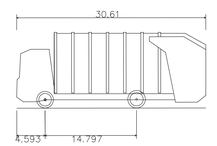

Benne a ordure 22m3	
Overall Length	30.610ft
Overall Width	8.202ft
Overall Body Height	12.255ft
Min Body Ground Clearance	0.945ft
Max Track Width	8.104ft
Lock-to-lock time	6.00s
Curb to Curb Turning Radius	20.899ft

NORTH

GARBAGE TRUCK CIRCULATION DIAGRAM

1" = 60'

INITIAL SITE PLAN SUMITTAL 12/17/2021	BY

POMPANO CITI CENTRE

FOR:
MORGAN GROUP
LOCATED AT:
POMPANO BEACH, FLORIDA

STATE OF FLORIDA
JOSE SAUMELL
AR0013085
Jose Saumell
JOSE I. SAUMELL
AR0013085

MSA ARCHITECTS, INC.
AAC000895
8950 SW 74th COURT
SUITE 151J
MIAMI, FLORIDA 33156
(305) 273-9911

MSA ARCHITECTS
ARCHITECTURE & PLANNING

ARCHITECT'S BUILDING CODE STATEMENT: TO THE BEST OF THE ARCHITECT'S KNOWLEDGE THE PLANS AND SPECIFICATIONS COMPLY WITH THE FLORIDA BUILDING CODE SIXTH EDITION (2017) AND THE APPLICABLE FIRE SAFETY STANDARDS AS DETERMINED BY THE LOCAL AUTHORITY AND CHAPTER 633 FLORIDA STATUTES.
COPYRIGHT © 2018 MSA ARCHITECTS, INC. THE ARCHITECTURAL DESIGN AND DETAIL, DRAWINGS, FOR THIS BUILDING AND/OR OVERALL PROJECT ARE THE LEGAL PROPERTY OF AND ALL RIGHTS ARE RESERVED BY THE ARCHITECT. THESE DRAWINGS ARE NOT TO BE REPRODUCED, CHANGED OR COPIED IN ANY FORM OR MANNER WHATSOEVER, NOR ARE THEY TO BE ASSIGNED TO ANY THIRD PARTY, WITHOUT FIRST OBTAINING THE EXPRESS WRITTEN PERMISSION AND CONSENT OF MSA ARCHITECTS, INC.

DRAWN	
DATE	03/03/2020
SCALE	AS SHOWN
JOB NO.	1880.PRJ

SHEET TITLE:
GARBAGE TRUCK CIRCULATION DIAGRAM

SHEET NUMBER:
SP-4