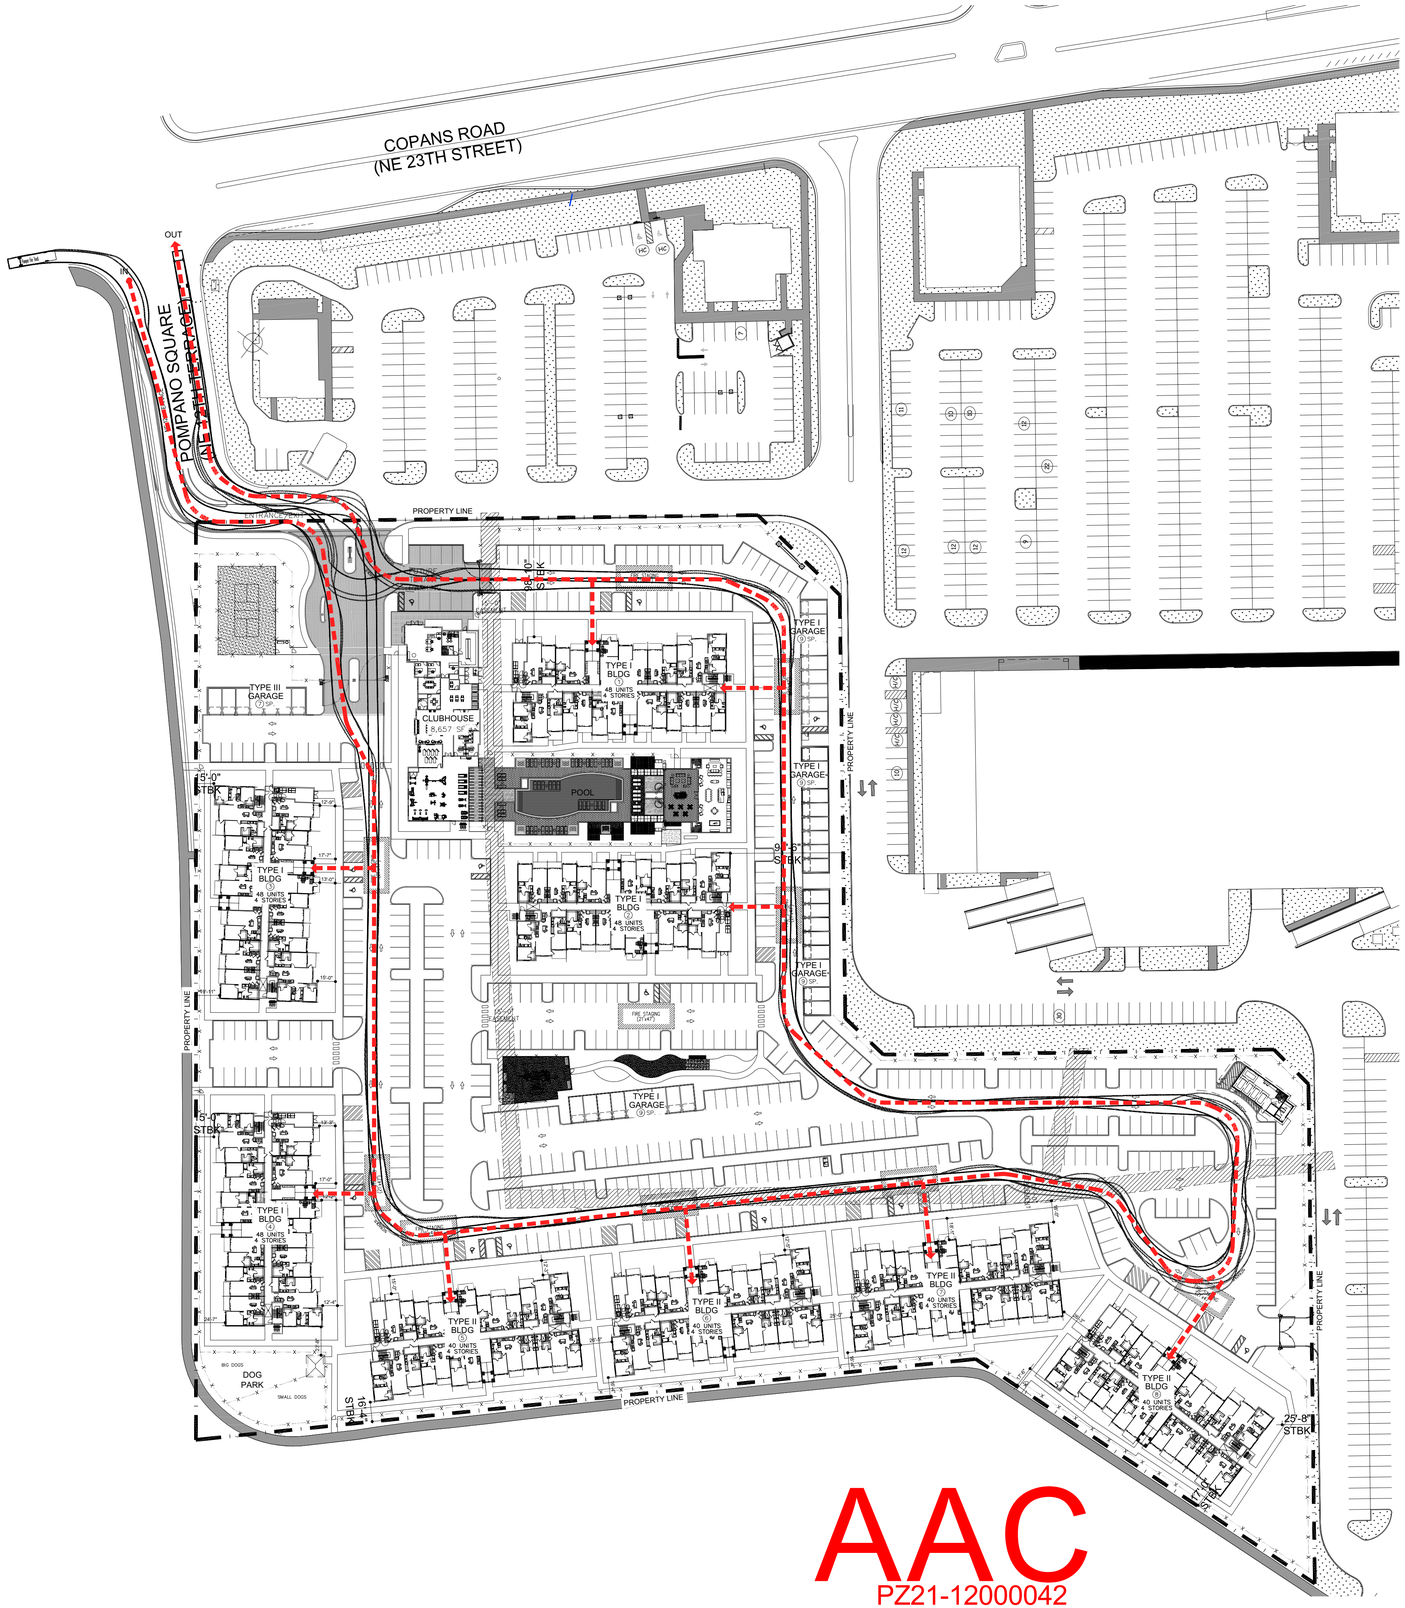

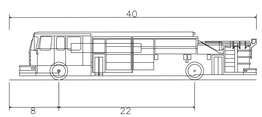

Pumper Fire Truck	
Overall Length	40.000ft
Overall Width	8.167ft
Overall Body Height	7.745ft
Min Body Ground Clearance	0.656ft
Track Width	8.167ft
Lock-to-lock time	5.00s
Max Wheel Angle	45.00°

NORTH

FIRE TRUCK CIRCULATION DIAGRAM

1" = 60'

AAC
PZ21-12000042
05/02/2023

INITIAL SITE PLAN SUMITTAL 12/17/2021 BY

POMPANO CITI CENTRE

FOR:
MORGAN GROUP
LOCATED AT:
POMPANO BEACH, FLORIDA

STATE OF FLORIDA
JOSE SAUMELL
AR0013085
REGISTERED ARCHITECT

Jose Saumell

JOSE I. SAUMELL
AR0013085

MSA ARCHITECTS, INC.
AAC000895
8950 SW 74th COURT
SUITE 1513
MIAMI, FLORIDA 33156
(305) 273-9911

MSA ARCHITECTS
ARCHITECTURE & PLANNING

ARCHITECT'S BUILDING CODE STATEMENT/ TO THE BEST OF THE ARCHITECT'S KNOWLEDGE THE PLANS AND SPECIFICATIONS COMPLY WITH THE FLORIDA BUILDING CODE SIXTH EDITION (2017) AND THE APPLICABLE FIRE SAFETY STANDARDS AS DETERMINED BY THE LOCAL AUTHORITY AND CHAPTER 633 FLORIDA STATUTES.

COPYRIGHT © 2018 MSA ARCHITECTS, INC. THE ARCHITECTURAL DESIGN AND DETAIL DRAWINGS FOR THIS BUILDING AND/OR OVERALL PROJECT ARE THE LEGAL PROPERTY OF AND ALL RIGHTS ARE RESERVED BY THE ARCHITECT. THEIR USE FOR REPRODUCTION, CONSTRUCTION, OR DISTRIBUTION IS PROHIBITED UNLESS AUTHORIZED IN WRITING BY THE ARCHITECT.

DRAWN	
DATE	03/03/2020
SCALE	AS SHOWN
JOB NO.	1880.PRJ

SHEET TITLE:
FIRE TRUCK CIRCULATION DIAGRAM

SHEET NUMBER:
SP-3