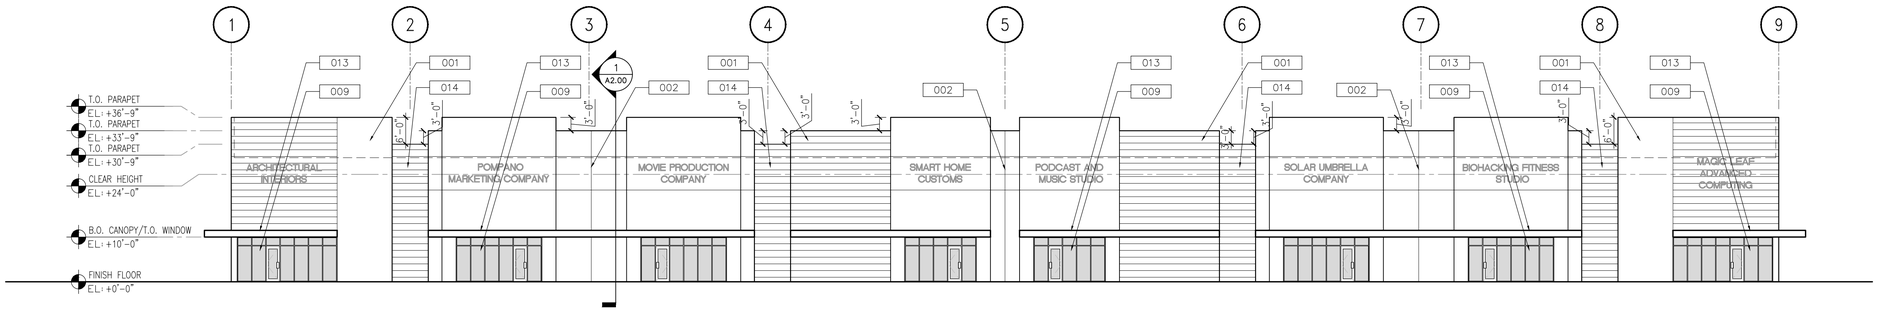

4 SOUTH ELEVATION

A3.00 SCALE: 1/16"=1'-0"

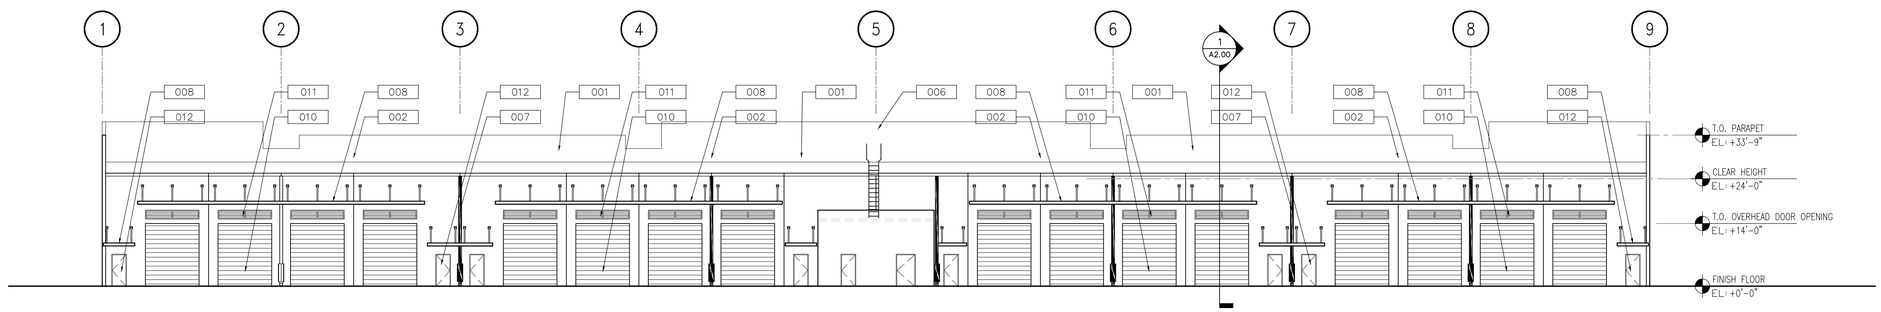

3 NORTH ELEVATION

A3.00 SCALE: 1/16"=1'-0"

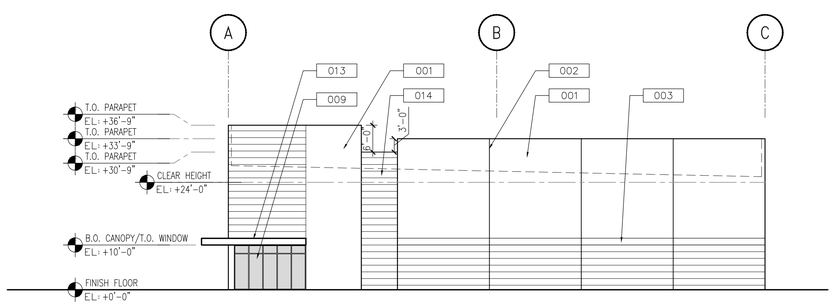

2 EAST ELEVATION

A3.00 SCALE: 1/16"=1'-0"

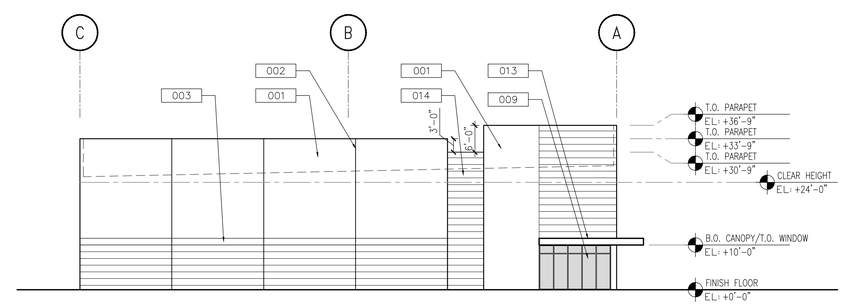

1 WEST ELEVATION

A3.00 SCALE: 1/16"=1'-0"

LEGEND

001	TILT-UP CONC. WALL, PAINTED W/ TEX-COTE FINISH (WHERE APPLICABLE – SEE GENERAL NOTES)
002	PANEL JOINT (TYP.)
003	3/4" PANEL RECESS
004	TINTED CLEARSTORY GLASS IN IMPACT RESISTANT ALUM. STOREFRONT
005	KNOCK-OUT PANEL (TYP.)
006	GALVANIZED STEEL LADDER AND CAGE WITH LOCKABLE GATE.
007	GALVANIZED METAL SPOUT – PAINT TO MATCH ADJACENT WALL.
008	PRE-ENGINEERED METAL CANOPY.
009	TINTED GLASS IN IMPACT RESISTANT ALUM. STOREFRONT
010	GALVANIZED STEEL OVERHEAD DOOR
011	METAL LOUVERS
012	SHOP-PRIMED HOLLOW METAL MAN DOOR
013	VINYL CANOPY WITH METAL FASCIA
014	FORMED LINER REVEAL PATTERN

RLC Architects
14 SE 4th Street, Boca Raton, FL 33432
Tel: 561.395.1555 Fax: 561.395.0007
Web www.rlcarchitects.com

COPYRIGHT RLC ARCHITECTS, P.A.
STATE of FLORIDA REGISTERED ARCHITECTS No. AA26001060
THE DRAWINGS AND ALL THE IDEAS, ARRANGEMENTS, DESIGNS AND PLANS INDICATED OR REPRESENTED BY THESE DRAWINGS AND SPECIFICATIONS REMAIN THE PROPERTY OF RLC ARCHITECTS, P.A. AND NO PART THEREOF SHALL BE USED FOR ANY PURPOSE NOT SPECIFIED IN WRITING TO THIS PURPOSE WHATSOEVER EXCEPT WITH THE SPECIFIC WRITTEN PERMISSION OF RLC ARCHITECTS, P.A.

Bruce W. Retzsch

Digitally signed by Bruce W. Retzsch
DN: C=US, E=Bruce@rlcarchitects.com, OU=A00000566, O=RLC Architects, CN=Bruce W. Retzsch
Date: 2019.09.06 16:07:27-04'00'

POWERLINE / MLK COMMERCE CENTER

POMPANO BEACH, FLORIDA

REVISIONS

Drawing Title

BUILDING ELEVATIONS

Scale
Project No. 18092.00
Date 03/05/2019

Principal:	BWR
Project Director:	JPM
Project Manager:	CSM
Drafted by:	JPM
Checked by:	JCC

Sheet No.

A3.00

DRC SUBMITTAL 05/01/2019

P&Z
PZ19-12000008
10/23/19