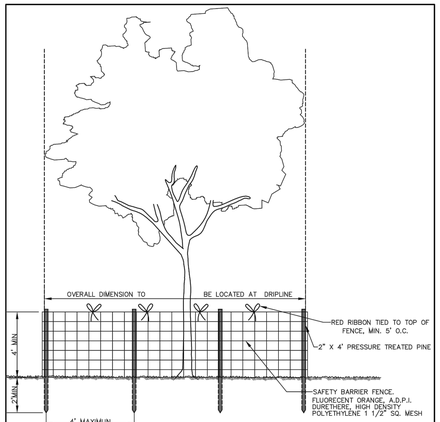

NOTE: BARRIER TO FORM CONTINUOUS FROM AROUND THE TREE OR GROUP OF TREES. SEE LANDSCAPE PLAN FOR LOCATION OF TREES TO REMAIN.

LANDSCAPE STANDARDS

REVISIONS		URBAN FORESTRY	TREE PROTECTION DETAIL	
BY	DATE	CITY OF POMPANO BEACH		
TCW	APRIL2010		APPROVED BY:	DATE: APRIL 2010
		SCALE: N.T.S.	URBAN FORESTER	DWG. NO. 104-1

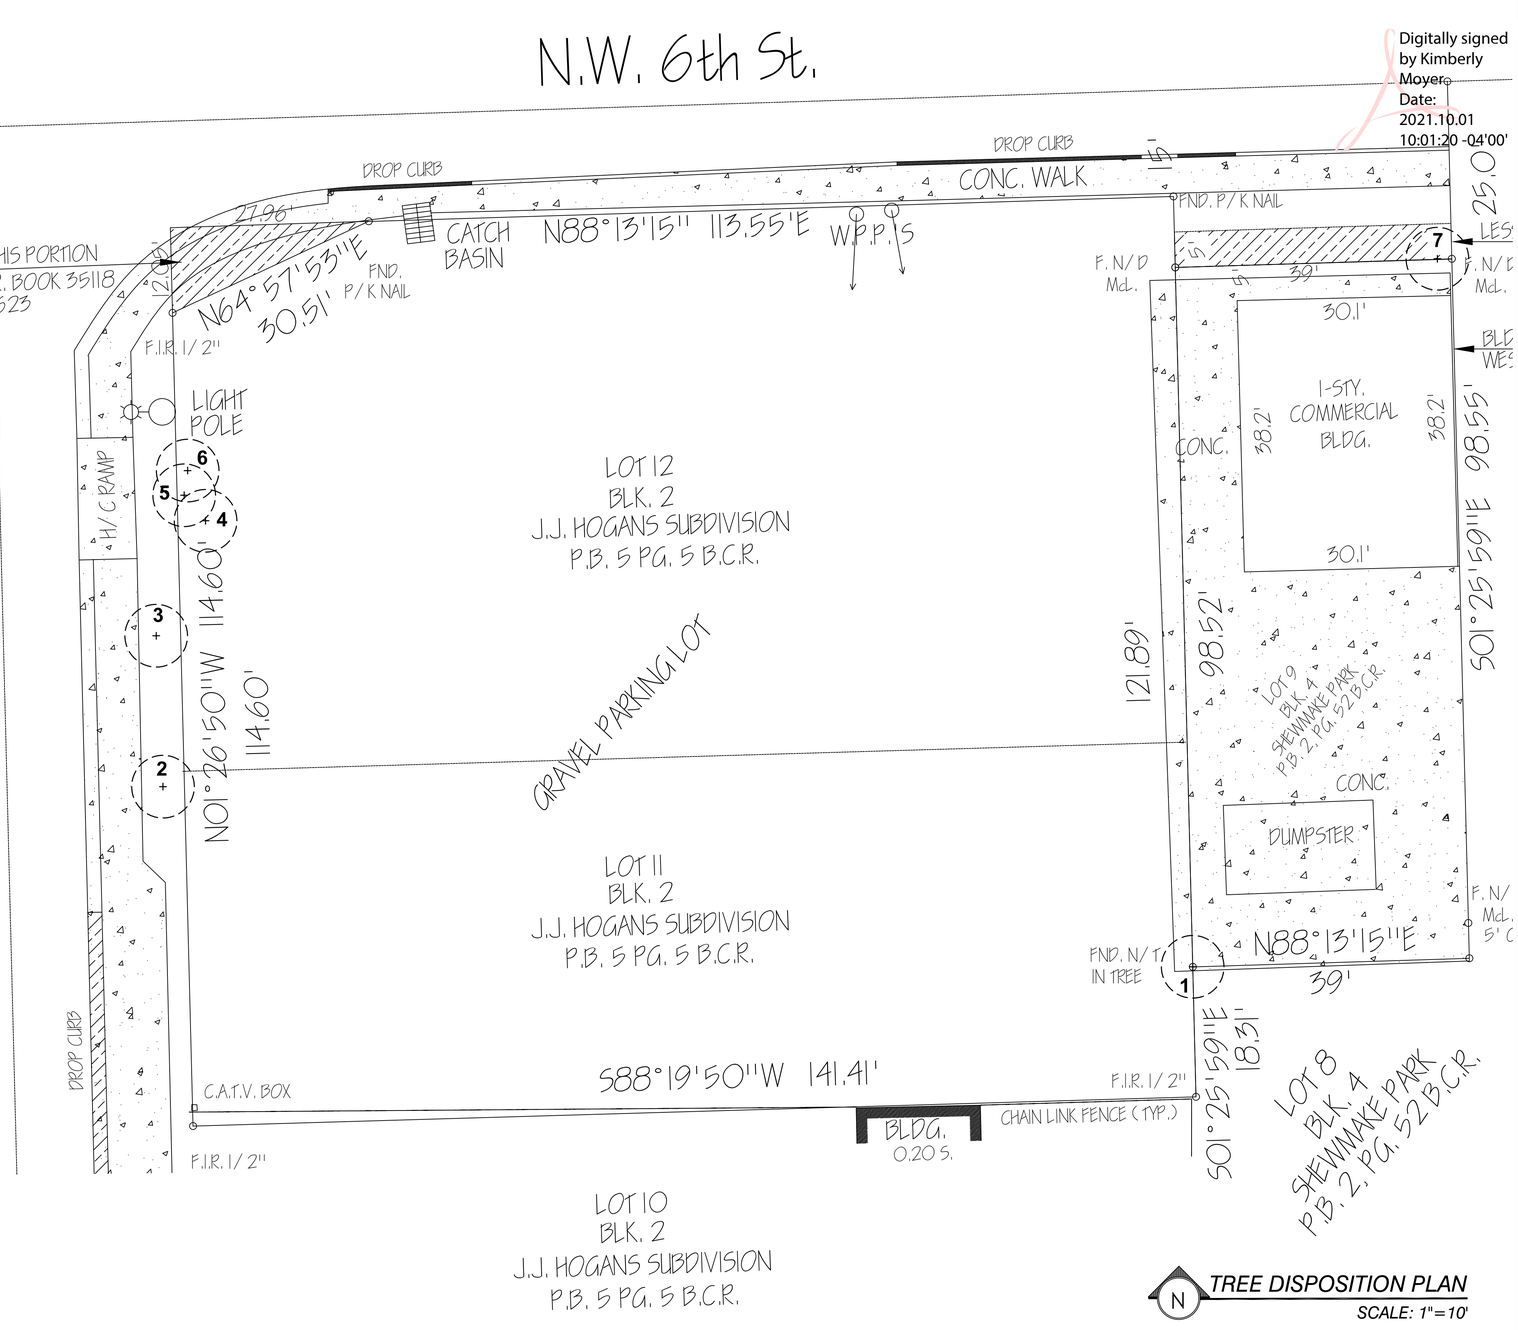

TREE DISPOSITION PLAN
SCALE: 1"=10'

Existing Trees Disposition

TREE #	COMMON NAME	BOTANICAL NAME	DISPOSITION
1	Seagrape	*Cocoloba uvifera*	REMAIN
2	Verawood	*Bulnesia arborea*	REMAIN
3	Mahogany	*Swetenia mahagoni*	REMAIN
4	Sabal Palm	*Sabal palmetto*	REMAIN
5	Sabal Palm	*Sabal palmetto*	REMAIN
6	Sabal Palm	*Sabal palmetto*	REMAIN
7	Crape Myrtle	*Lagerstromia indica*	REMAIN

Existing Trees Evaluation
8/31/2021 NW 6th Ave & NW 6th St. Pompano Beach, FL

TREE #	COMMON NAME	BOTANICAL NAME	HEIGHT (ft)	WIDTH (ft)	DBH (in)	CLEAR TRUNK (ft)	HEALTH CONDITION	HEALTH CONDITION %	RULE 14-40 APPRAISAL $	RELOCATION CANDIDATE (Y/N)	OBSERVATIONS
1	Seagrape	*Cocoloba uvifera*	22	28	35		Poor	38%	$829.65	N	Poor structure, visual evidence of decay, deadwood
2	Verawood	*Bulnesia arborea*	13	11	4		Fair	50%	$265.63	N	Trunk wounds, heading cut
3	Mahogany	*Swetenia mahagoni*	30	34	18		Fair	52%	$3,080.71	N	Poor structure, deadwood, confined root space
4	Sabal Palm	*Sabal palmetto*	13	8	17	6	Good	65%	$264.06	Y	
5	Sabal Palm	*Sabal palmetto*	21	8	14	17	Fair	46%	$307.18	N	Partially collapsed h
6	Sabal Palm	*Sabal palmetto*	18	8	15	10	Good	65%	$357.50	Y	
7	Crape Myrtle	*Lagerstromia indica*	10	8	13		Good	65%	$478.29	Y	

***I certify that all statements of fact in this appraisal are true, complete and correct to the best of my knowledge and belief and that they are made in good faith.**

Mark C. Williams FL-5221 AM, ISA Certified Arborist Municipal Specialist (Treemendous Consulting Group LLC)

Digitally signed by Kimberly Moyer
Date: 2021.10.01 10:01:20 -04'00'

PREPARED BY:
Kimberly Moyer, RLA
Landscape Architecture
Lic. No. #LA0000952
Email: k.moyerla@gmail.com
(954) 592-3695

PREPARED FOR:

PARKING LOT
NW 6th AVE & NW 6th ST.
POMPANO BEACH, FL.

DATE: 09-23-2021
PROJECT NUMBER:
DRAWN BY:
CHECKED BY: K.M.
SCALE: AS NOTED
REVISION: DATE: BY:

SHEET NUMBER:
TD-1
TREE DISPOSITION PLAN

DRC
PZ21-12000017
11/17/2021