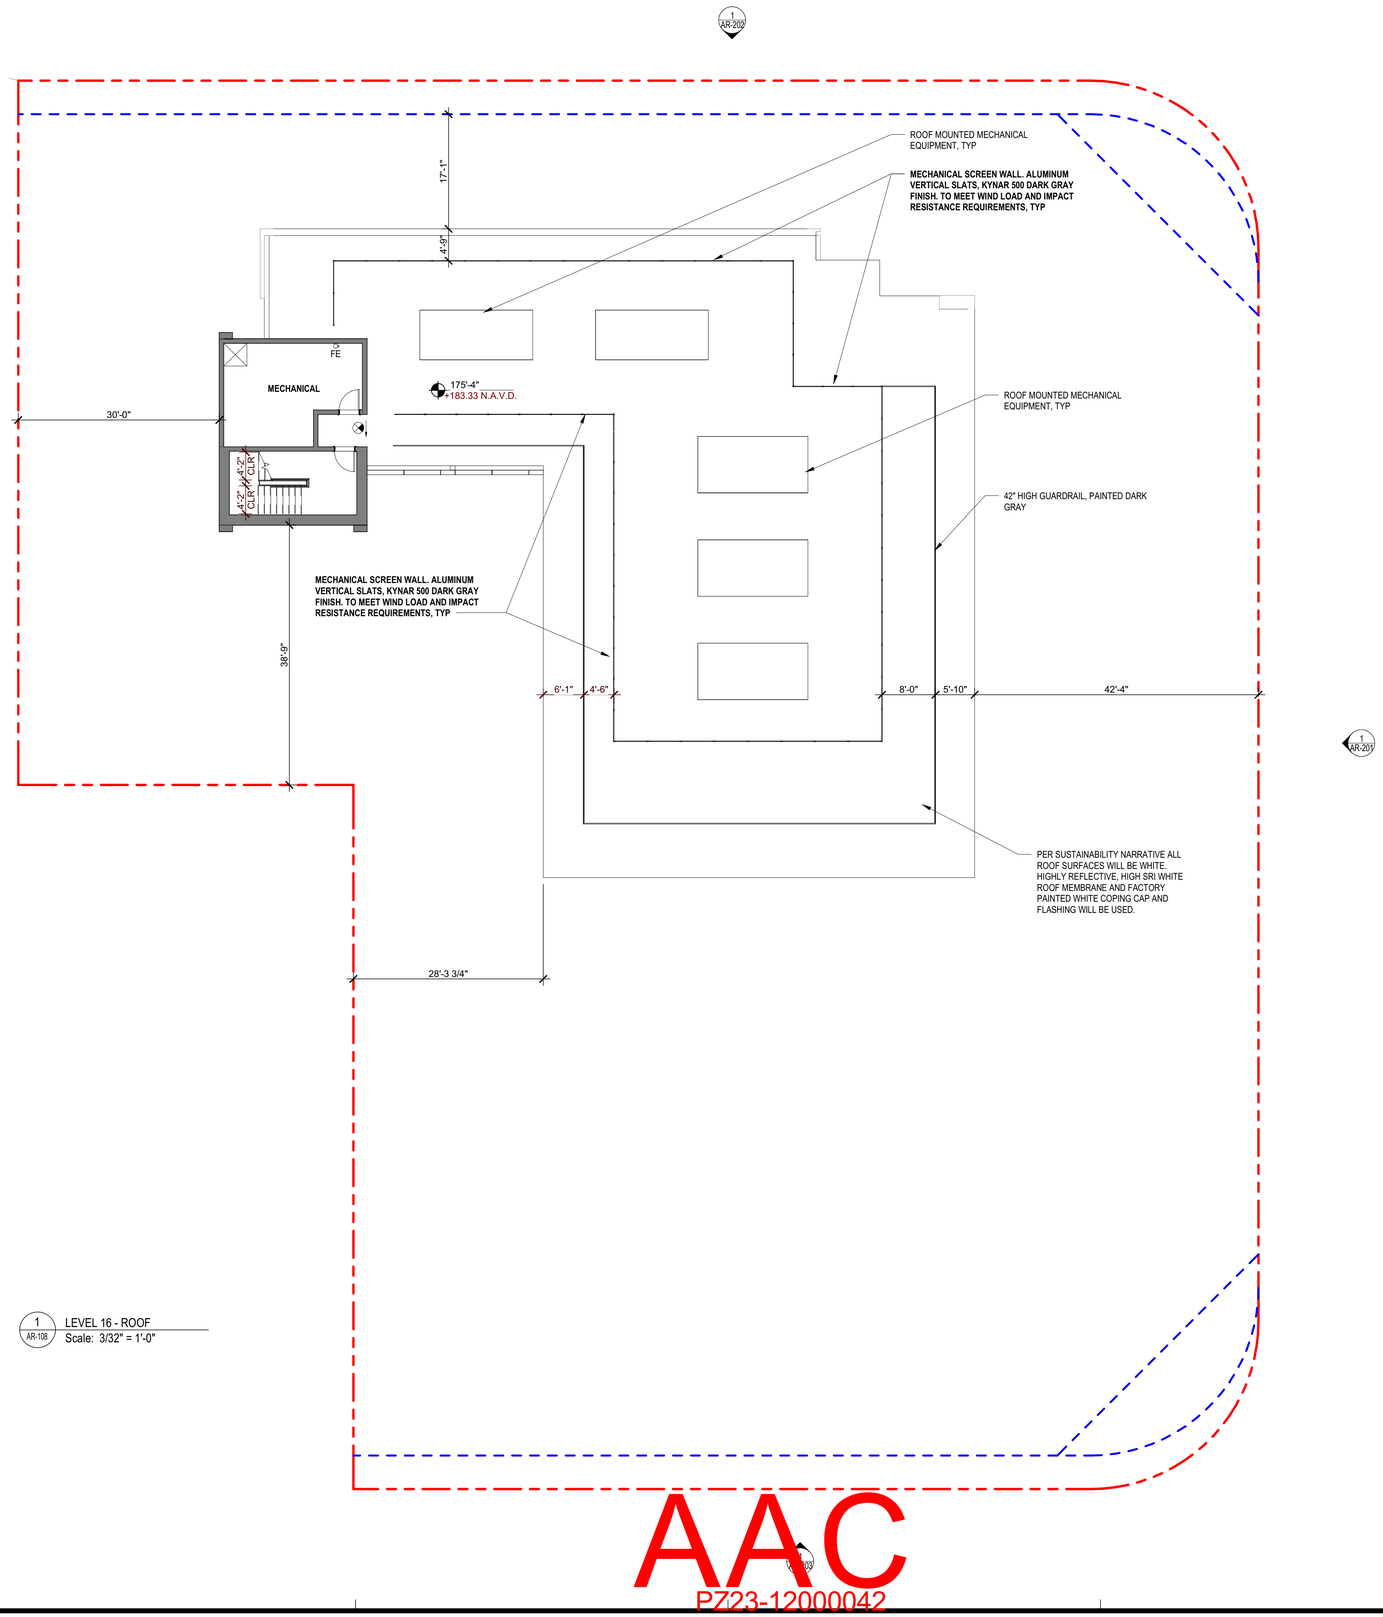

1 / AR-108 LEVEL 16 - ROOF
Scale: 3/32" = 1'-0"

AAC
PZ23-12000042
05/07/2024

FSMY
ARCHITECTS + PLANNERS
FALKANGER SNYDER MARTINEAU YATES

888 SOUTH ANDREWS AVE. SUITE 300
FORT LAUDERDALE, FLORIDA 33316
PH:(954)764-6575 FAX:(954)764-8622

JEFF FALKANGER, DOUG SNYDER
LARRY MARTINEAU, JIRO YATES

COPYRIGHT 2021

FALKANGER, SNYDER, MARTINEAU, & YATES ALL RIGHTS RESERVED. THIS DOCUMENT OR PARTS THEREOF MAY NOT BE REPRODUCED IN ANY FORM WITHOUT PERMISSION

CA # AAC000447

DESIGNED	DRAWN	CHECKED
NH	NH	JY

REVISIONS

DATE: 04.05.2024
COMM: 23008

POMPANO HOTEL

101 S. OCEAN BLVD
POMPANO BEACH, FL 33062

STATE OF FLORIDA · JIRO YATES · AR 91406 · REGISTERED ARCHITECT

Digitally signed by Jiro Yates
Date: 2024.04.05 10:40:51-04'00'

ROOF PLAN

DRC SET

AR-108

4/5/2024 9:54:06 AM