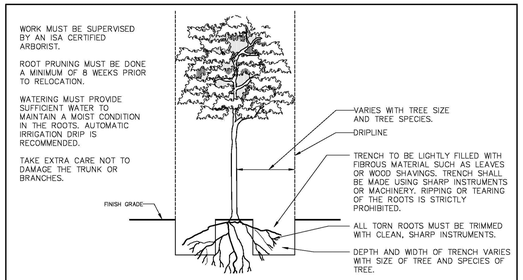

WORK MUST BE SUPERVISED BY AN ISA CERTIFIED ARBORIST.

ROOT PRUNING MUST BE DONE A MINIMUM OF 8 WEEKS PRIOR TO RELOCATION.

WATERING MUST PROVIDE SUFFICIENT WATER TO MAINTAIN A MOIST CONDITION IN THE ROOTS. AUTOMATIC IRRIGATION DRIP IS RECOMMENDED.

TAKE EXTRA CARE NOT TO DAMAGE THE TRUNK OR BRANCHES.

LANDSCAPE STANDARDS		
REVISIONS BY / DATE: TCW APRIL2010	URBAN FORESTRY CITY OF POMPANO BEACH	ROOT PRUNING DETAIL
SCALE: N.T.S.	APPROVED BY: URBAN FORESTER	DATE: AUGUST 2010 DWG. NO. 105-1

Tree, Palm, Shrub and other Plant Transplanting/Relocating Detail – Recommended Notes:

The American National Standard for Tree Care Operations – Tree, Shrub, and Other Woody Plant Maintenance – Standard Practices (Transplanting) ANSI A300(Part 6)–2005 must be adhered to in its entirety for all relocating/transplanting of trees and shrubs. ANSI A300 (Part 6)–2005 includes the following:

60– Transplanting Standards
61 – Normative References
62 – Definitions
63 – Transplanting Practices

The transplanting objectives shall be established prior to beginning the operation. These objectives may be presented in a report format for permitting purposes.

A feasibility and suitability assessment shall be conducted prior to recommending transplanting. Specifications for transplanting should be based on the assessment. See the Checklist in Annex A of ANSI A300 (Part6)–2005. This assessment may be presented in a report format for permitting purposes.

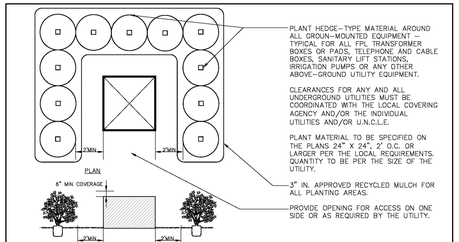

LANDSCAPE STANDARDS		
REVISIONS BY / DATE: TCW APRIL2010	URBAN FORESTRY CITY OF POMPANO BEACH	TYPICAL GROUND-MOUNTED EQUIPMENT SCREENING DETAIL
SCALE: N.T.S.	APPROVED BY: URBAN FORESTER	DATE: AUGUST 2010 DWG. NO. 203-1

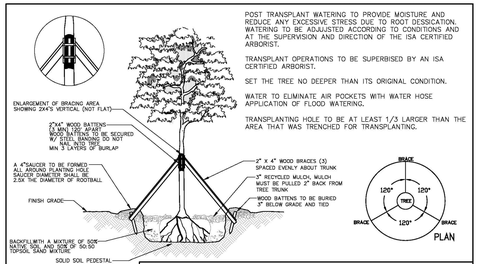

POST TRANSPLANT WATERING TO PROVIDE MOISTURE AND REDUCE ANY EXCESSIVE STRESS DUE TO ROOT DESICCATION. WATERING TO BE ADJUSTED ACCORDING TO CONDITIONS AND AT THE SUPERVISION AND DIRECTION OF THE ISA CERTIFIED ARBORIST.

TRANSPLANT OPERATIONS TO BE SUPERBISED BY AN ISA CERTIFIED ARBORIST.

SET THE TREE NO DEEPER THAN ITS ORIGINAL CONDITION.

WATER TO ELIMINATE AIR POCKETS WITH WATER HOSE APPLICATION OF FLOOD WATERING.

TRANSPLANTING HOLE TO BE AT LEAST 1/3 LARGER THAN THE AREA THAT WAS TRENCHED FOR TRANSPLANTING.

LANDSCAPE STANDARDS		
REVISIONS BY / DATE: TCW APRIL2010	URBAN FORESTRY CITY OF POMPANO BEACH	TREE RELOCATION DETAIL
SCALE: N.T.S.	APPROVED BY: URBAN FORESTER	DATE: AUGUST 2010 DWG. NO. 106-1

NOTES:

1) PER CITY ORDINANCE(S) 5.202(AX4) AND 100.35(E), STREET TREES SHALL NOT BE PLACED ON TOP OF OR 5'-0" ON EITHER SIDE OF ANY CITY OUNED UTILITY INFRASTRUCTURE.
2) NO TRESS, SHRUBBERY OR OBSTRUCTION SHALL BE PLACED WITHIN A 3'-0" RADIUS OF A CITY OUNED SEWER ANY OTHER LATERAL CLEANOUT OR WATER 41OR REUSE METER.
3) A PRE-CONSTRUCTION MEETING WITH CITY OF POMPANO BEACH, URBAN FORESTRY, IS REQUIRED BEFORE ANY PLANT MATERIAL IS INSTALLED ON SITE.
4) ALL ROAD ROCK, CONCRETE, ASPHALT AND OTHER NOT NATURAL MATERIALS SHALL BE REMOVED FROM PLANTING AREAS PRIOR TO LANDSCAPE INSTALLATION.
5) ALL TREE WORK WILL REQUIRE PERMITTING BY A REGISTERED BROWARD COUNTY TREE TRIMMER.
6) ALL TREES DESIGNATED AS SINGLE TRUNK SHALL HAVE A SINGLE, RELATIVELY STRAIGHT, DOMINANT LEADER, PROPER STRUCTURAL BRANCHING AND EVEN BRANCH DISTRIBUTION. TREES WITH BARK INCLUSION, TIPPED BRANCHES, AND CO-DOMINANT TRUNKS WILL NOT BE ACCEPTED. TREES WITH GIRDLING, INTACT LEADER CIRCLING AND OR PLUNGING ROOTS WILL BE REJECTED.
7) ALL EXISTING TREES WILL BE PRUNED BY AN ISA CERTIFIED ARBORIST UNDER THE DIRECTION OF A BCMA or ASCA REGISTERED CONSULTING ARBORIST.
8) PROVIDE BUBBLERS FOR ALL NEW TREES AND PALMS.

KWD
LANDSCAPE ARCHITECTURE
4730 NW Boca Raton Blvd, Suite 100
Boca Raton, Florida 33431
studio@kwdesignteam.com
Telephone: 561-243-1873
Krent L. Wieland, FL. Reg LA 1039
Cert. of Authorization LC26000275

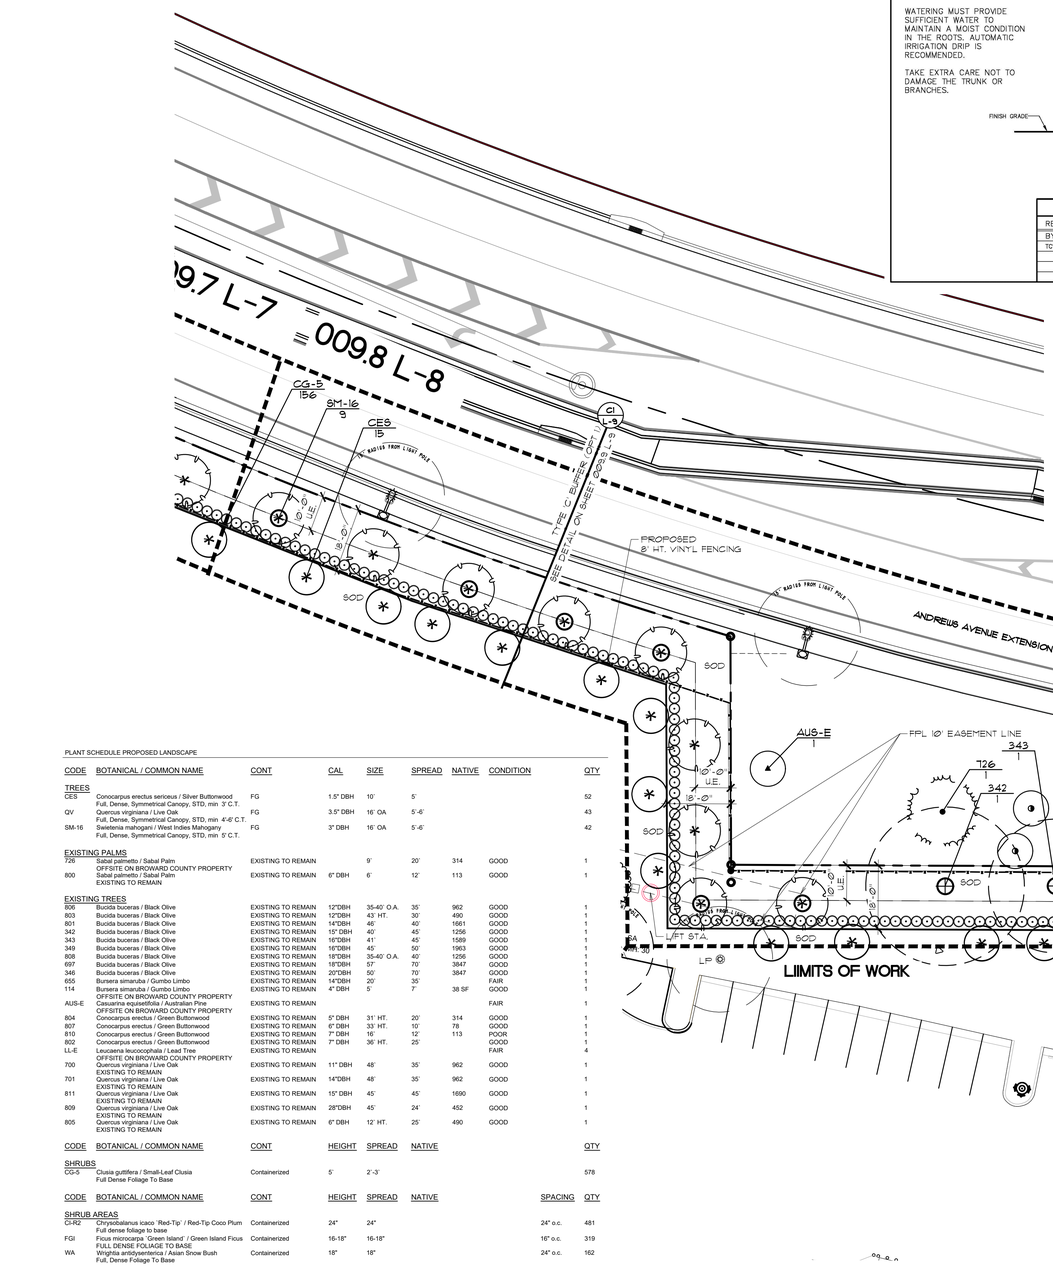

MATCHLINE A

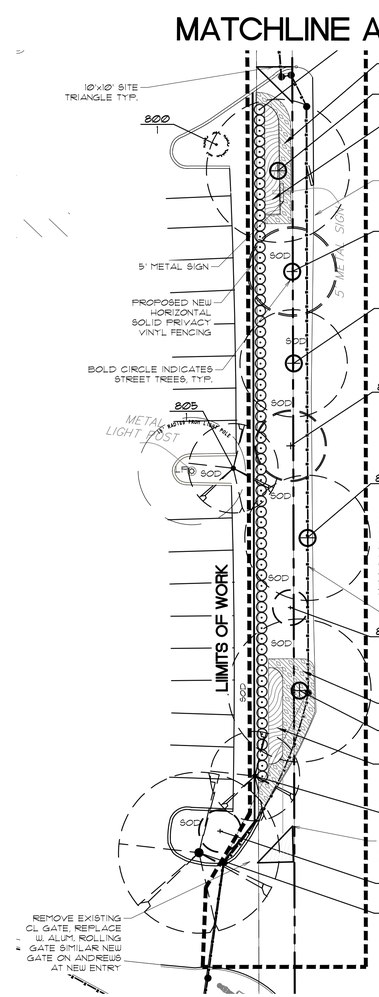

PLANT SCHEDULE PROPOSED LANDSCAPE

CODE	BOTANICAL / COMMON NAME	CONT	CAL	SIZE	SPREAD	NATIVE	CONDITION	QTY
TREES								
CES	Conocarpus erectus sericeus / Silver Buttonwood Full, Dense, Symmetrical Canopy, STD, min 3' C.T.	FG	1.5" DBH	10'	5'			52
QV	Quercus virginiana / Live Oak Full, Dense, Symmetrical Canopy, STD, min 4'-6' C.T.	FG	3.5" DBH	16' OA	5'-6'			43
SM-16	Swietenia mahogani / West Indies Mahogany Full, Dense, Symmetrical Canopy, STD, min 5' C.T.	FG	3" DBH	16' OA	5'-6'			42
EXISTING PALMS								
726	Sabal palmetto / Sabal Palm	EXISTING TO REMAIN		9'	20'	314	GOOD	1
800	OFFSITE ON BROWARD COUNTY PROPERTY Sabal palmetto / Sabal Palm EXISTING TO REMAIN	EXISTING TO REMAIN	6" DBH	6'	12'	113	GOOD	1
EXISTING TREES								
808	Bucida buceras / Black Olive	EXISTING TO REMAIN	12"DBH	35-40' O.A.	35'	962	GOOD	1
803	Bucida buceras / Black Olive	EXISTING TO REMAIN	12"DBH	43' HT.	30'	490	GOOD	1
801	Bucida buceras / Black Olive	EXISTING TO REMAIN	14"DBH	46'	40'	1661	GOOD	1
342	Bucida buceras / Black Olive	EXISTING TO REMAIN	15" DBH	40'	45'	1256	GOOD	1
343	Bucida buceras / Black Olive	EXISTING TO REMAIN	16"DBH	41'	45'	1589	GOOD	1
349	Bucida buceras / Black Olive	EXISTING TO REMAIN	16"DBH	45'	50'	1963	GOOD	1
808	Bucida buceras / Black Olive	EXISTING TO REMAIN	18"DBH	35-40' O.A.	40'	1256	GOOD	1
697	Bucida buceras / Black Olive	EXISTING TO REMAIN	18"DBH	57'	70'	3847	GOOD	1
346	Bucida buceras / Black Olive	EXISTING TO REMAIN	20"DBH	50'	70'	3847	GOOD	1
655	Bursera simaruba / Gumbo Limbo	EXISTING TO REMAIN	14"DBH	20'	35'		FAIR	1
114	Bursera simaruba / Gumbo Limbo OFFSITE ON BROWARD COUNTY PROPERTY	EXISTING TO REMAIN	4" DBH	5'	7'	38 SF	GOOD	1
AUS-E	Casuarina equisetifolia / Australian Pine OFFSITE ON BROWARD COUNTY PROPERTY	EXISTING TO REMAIN					FAIR	1
804	Conocarpus erectus / Green Buttonwood	EXISTING TO REMAIN	5" DBH	31' HT.	20'	314	GOOD	1
807	Conocarpus erectus / Green Buttonwood	EXISTING TO REMAIN	6" DBH	33' HT.	10'	78	GOOD	1
810	Conocarpus erectus / Green Buttonwood	EXISTING TO REMAIN	7" DBH	16'	12'	113	POOR	1
802	Conocarpus erectus / Green Buttonwood	EXISTING TO REMAIN	7" DBH	36' HT.	25'		GOOD	1
LL-E	Leucaena leucocephala / Lead Tree OFFSITE ON BROWARD COUNTY PROPERTY	EXISTING TO REMAIN					FAIR	4
700	Quercus virginiana / Live Oak EXISTING TO REMAIN	EXISTING TO REMAIN	11" DBH	48'	35'	962	GOOD	1
701	Quercus virginiana / Live Oak EXISTING TO REMAIN	EXISTING TO REMAIN	14"DBH	48'	35'	962	GOOD	1
811	Quercus virginiana / Live Oak EXISTING TO REMAIN	EXISTING TO REMAIN	15" DBH	45'	45'	1690	GOOD	1
809	Quercus virginiana / Live Oak EXISTING TO REMAIN	EXISTING TO REMAIN	28"DBH	45'	24'	452	GOOD	1
805	Quercus virginiana / Live Oak EXISTING TO REMAIN	EXISTING TO REMAIN	6" DBH	12' HT.	25'	490	GOOD	1

CODE	BOTANICAL / COMMON NAME	CONT	HEIGHT	SPREAD	NATIVE	QTY
SHRUBS						
CG-5	Clusia guttifera / Small-Leaf Clusia Full Dense Foliage To Base	Containerized	5'	2'-3'		578

CODE	BOTANICAL / COMMON NAME	CONT	HEIGHT	SPREAD	NATIVE	SPACING	QTY
SHRUB AREAS							
CI-R2	Chrysobalanus icaco 'Red-Tip' / Red-Tip Coco Plum Full dense foliage to base	Containerized	24"	24"		24" o.c.	481
FGI	Ficus microcarpa 'Green Island' / Green Island Ficus FULL DENSE FOLIAGE TO BASE	Containerized	16-18"	16-18"		16" o.c.	319
WA	Wrightia antidysenterica / Asian Snow Bush Full, Dense Foliage To Base	Containerized	18"	18"		24" o.c.	162

SOD ST. AUGUSTINE GRASS (STENOTAPHRUM SECUNDATUM) AS REQUIRED IN FIELD.

NOTES
- ALL PLANT MATERIAL SHALL BE FLORIDA #1 GRADE OR BETTER.
- MULCH SHALL BE APPLIED TO A MINIMUM DEPTH OF THREE (3) INCHES IN ALL PLANTING BEDS.
- ALL PROHIBITED PLANT SPECIES SHALL BE ERADICATED FROM THE SITE.
- ALL LANDSCAPE AREAS SHALL BE PROVIDED WITH AN IRRIGATION SYSTEM, AUTOMATICALLY OPERATED, TO PROVIDE COMPLETE COVERAGE TO ALL PLANT MATERIALS AND GRASS.
- SOD AND IRRIGATION SHALL BE PROVIDED WITHIN THE UNPAVED PORTION OF THE RIGHT-OF-WAY ADJACENT TO THE PROPERTY LINE.

CAUTION: PLEASE NOTE

Contractor shall secure all permits required for the work from any state or local departments, utility companies or jurisdiction affected by the work. The Contractor shall have permits "in hand" prior to starting work. The Landscape Architect and/or Owner shall bear no responsibility for work performed without permitted drawings. The Contractor shall be responsible for all changes to work, at no additional cost to Owner, as a result of unauthorized work prior to receipt of permit.

This drawing is an instrument of service, copyright © 1984–2025 by Krent Wieland Design, Inc. d/b/a KWD Landscape Architecture. All rights reserved – Not to be reproduced in part or in whole without express written permission. Florida Registration LA 1039.

DRC
PZ23-12000032
07/01/2026

TYPICAL 15'-Ø" RADIUS LIGHT POLE CLEARANCE DETAIL REQUIRED BY THE CITY OF POMPANO BEACH

SUBMISSION
05/20/26
NOT FOR CONSTRUCTION

0 10 20 30 40 50
SCALE 1" = 20' 0"

NORTH

Bonsal Turn Lane

1200 NW 18th St.
Pompano Beach, Fl 33069

Krent L Wieland
2026.05.20
17:24:08 -04'00'

Ø2/11/26 City Comments
Ø1/11/24 City Comments
Ø9/26/24 City Comments
Ø5/17/24 City Comments

ISSUE HISTORY
PROJ NO: 23034A
PROJ MGR: DC
DRAWN BY: DC
CHECKED BY: KWD

DRAWING TITLE:
Proposed Landscape Plan

SHEET:
009.8 L-8