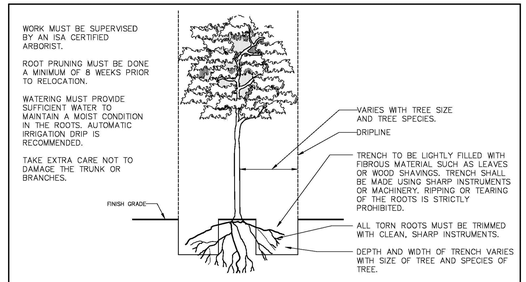

LANDSCAPE STANDARDS			
REVISIONS BY	DATE	URBAN FORESTRY CITY OF POMPANO BEACH	ROOT PRUNING DETAIL
TCW	APRIL2010	APPROVED BY:	DATE: AUGUST 2010 DWG. NO.
		SCALE: N.T.S.	URBAN FORESTER 105-1

Tree, Palm, Shrub and other Plant Transplanting/Relocating Detail – Recommended Notes:

The American National Standard for Tree Care Operations – Tree, Shrub, and Other Woody Plant Maintenance – Standard Practices (Transplanting) ANSI A300(Part 6)–2005 must be adhered to in its entirety for all relocating/transplanting of trees and shrubs. ANSI A300 (Part 6)–2005 includes the following:

60– Transplanting Standards
61 – Normative References
62 – Definitions
63 – Transplanting Practices

The transplanting objectives shall be established prior to beginning the operation. These objectives may be presented in a report format for permitting purposes.

A feasibility and suitability assessment shall be conducted prior to recommending transplanting. Specifications for transplanting should be based on the assessment. See the Checklist in Annex A of ANSI A300 (Part6)–2005. This assessment may be presented in a report format for permitting purposes.

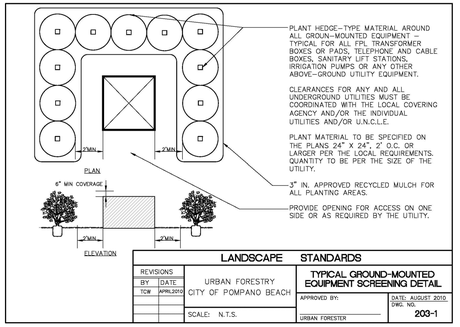

LANDSCAPE STANDARDS			
REVISIONS BY	DATE	URBAN FORESTRY CITY OF POMPANO BEACH	TYPICAL GROUND–MOUNTED EQUIPMENT SCREENING DETAIL
TCW	APRIL2010	APPROVED BY:	DATE: AUGUST 2010 DWG. NO.
		SCALE: N.T.S.	URBAN FORESTER 203-1

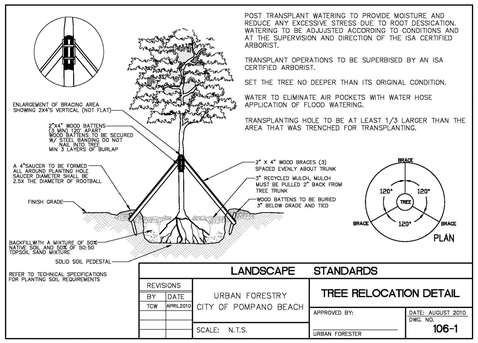

LANDSCAPE STANDARDS			
REVISIONS BY	DATE	URBAN FORESTRY CITY OF POMPANO BEACH	TREE RELOCATION DETAIL
TCW	APRIL2010	APPROVED BY:	DATE: AUGUST 2010 DWG. NO.
		SCALE: N.T.S.	URBAN FORESTER 106-1

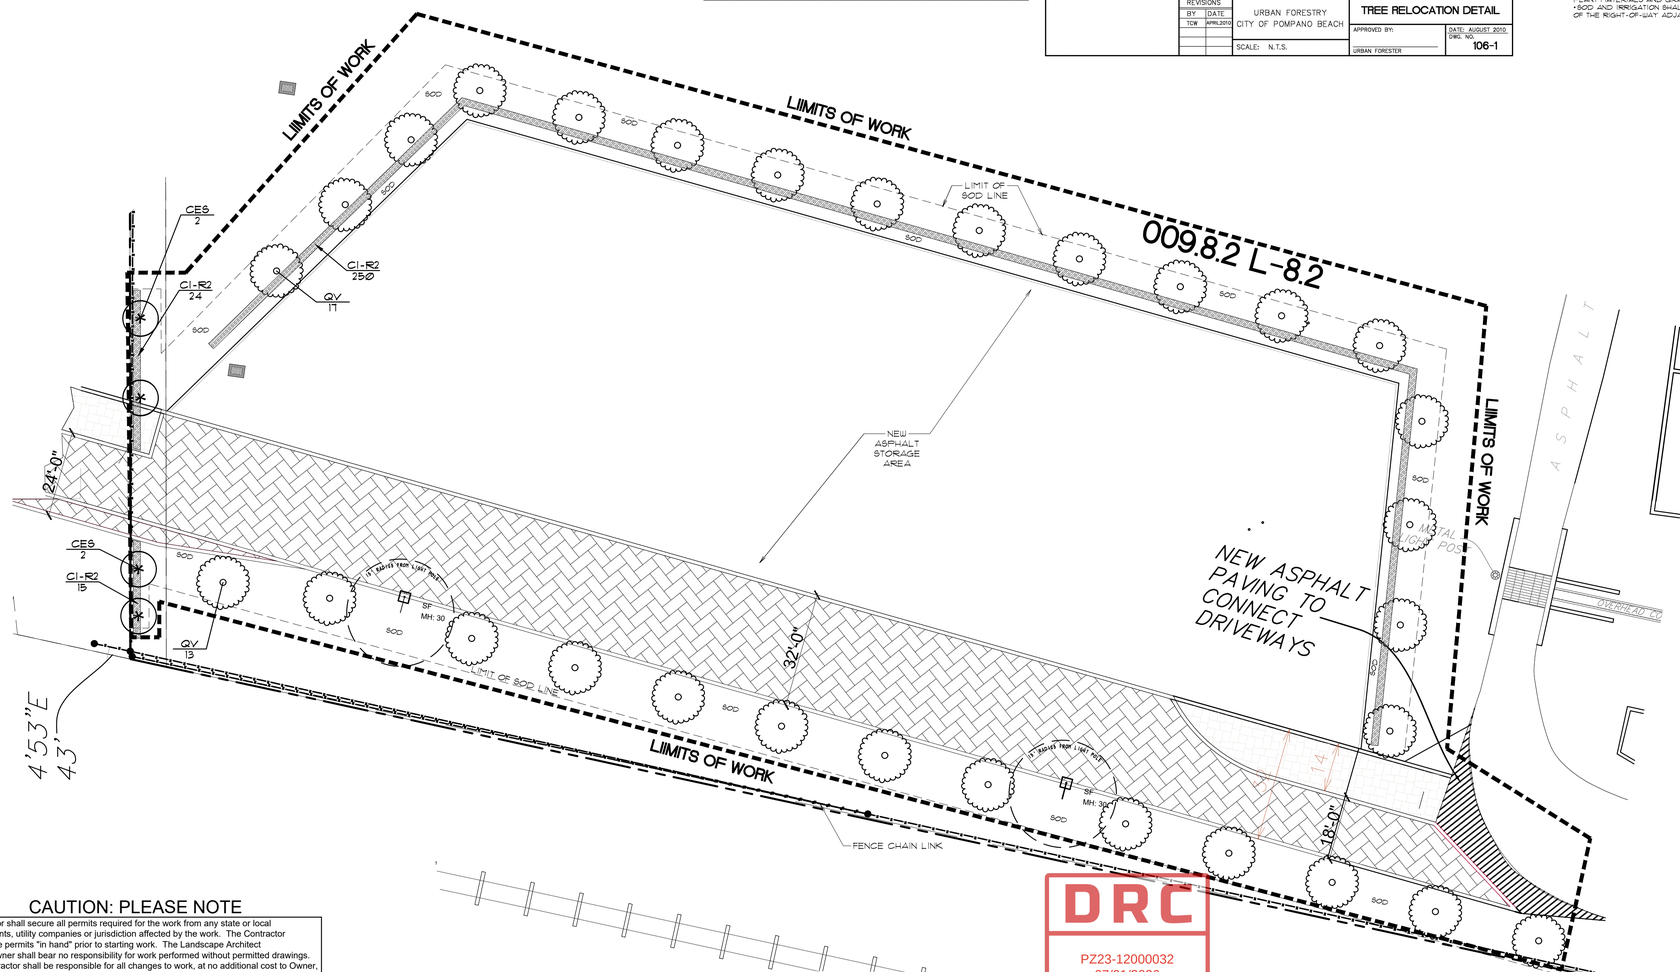

PLANT SCHEDULE PROPOSED LANDSCAPE							
CODE	BOTANICAL / COMMON NAME	CONT	CAL	SIZE	SPREAD	NATIVE	CONDITION	QTY
TREES								
CES	Conocarpus erectus sericeus / Silver Buttonwood Full, Dense, Symmetrical Canopy, STD, min 3" C.T.	FG	1.5" DBH	10'	5'			52
QV	Quercus virginiana / Live Oak Full, Dense, Symmetrical Canopy, STD, min 4"-6" C.T.	FG	3.5" DBH	16' OA	5'-6'			43
SM-16	Swietenia mahogani / West Indies Mahogany Full, Dense, Symmetrical Canopy, STD, min 5" C.T.	FG	3" DBH	16' OA	5'-6'			42
EXISTING PALMS								
726	Sabal palmetto / Sabal Palm OFFSITE ON BROWARD COUNTY PROPERTY	EXISTING TO REMAIN		9'	20'	314	GOOD	1
800	Sabal palmetto / Sabal Palm EXISTING TO REMAIN	EXISTING TO REMAIN	6" DBH	6'	12'	113	GOOD	1
EXISTING TREES								
806	Bucida buceras / Black Olive	EXISTING TO REMAIN	12"DBH	35-40' O.A.	35'	962	GOOD	1
803	Bucida buceras / Black Olive	EXISTING TO REMAIN	12"DBH	43' HT.	30'	490	GOOD	1
801	Bucida buceras / Black Olive	EXISTING TO REMAIN	14"DBH	46'	40'	1661	GOOD	1
342	Bucida buceras / Black Olive	EXISTING TO REMAIN	15" DBH	40'	45'	1256	GOOD	1
343	Bucida buceras / Black Olive	EXISTING TO REMAIN	16"DBH	41'	45'	1589	GOOD	1
349	Bucida buceras / Black Olive	EXISTING TO REMAIN	16"DBH	45'	50'	1963	GOOD	1
808	Bucida buceras / Black Olive	EXISTING TO REMAIN	18"DBH	35-40' O.A.	40'	1256	GOOD	1
697	Bucida buceras / Black Olive	EXISTING TO REMAIN	18"DBH	57'	70'	3847	GOOD	1
346	Bucida buceras / Black Olive	EXISTING TO REMAIN	20"DBH	50'	70'	3847	GOOD	1
655	Bursera simaruba / Gumbo Limbo	EXISTING TO REMAIN	14"DBH	20'	35'		FAIR	1
114	Bursera simaruba / Gumbo Limbo OFFSITE ON BROWARD COUNTY PROPERTY	EXISTING TO REMAIN	4" DBH	5'	7'	38 SF	GOOD	1
AUS-E	Casuarina equisetifolia / Australian Pine OFFSITE ON BROWARD COUNTY PROPERTY	EXISTING TO REMAIN					FAIR	1
804	Conocarpus erectus / Green Buttonwood	EXISTING TO REMAIN	5" DBH	31' HT.	20'	314	GOOD	1
807	Conocarpus erectus / Green Buttonwood	EXISTING TO REMAIN	6" DBH	33' HT.	10'	78	GOOD	1
810	Conocarpus erectus / Green Buttonwood	EXISTING TO REMAIN	7" DBH	16'	12'	113	POOR	1
802	Conocarpus erectus / Green Buttonwood	EXISTING TO REMAIN	7" DBH	36' HT.	25'		GOOD	1
LL-E	Leucaena leucocophala / Lead Tree OFFSITE ON BROWARD COUNTY PROPERTY	EXISTING TO REMAIN					FAIR	4
700	Quercus virginiana / Live Oak EXISTING TO REMAIN	EXISTING TO REMAIN	11" DBH	48'	35'	962	GOOD	1
701	Quercus virginiana / Live Oak EXISTING TO REMAIN	EXISTING TO REMAIN	14"DBH	48'	35'	962	GOOD	1
811	Quercus virginiana / Live Oak EXISTING TO REMAIN	EXISTING TO REMAIN	15" DBH	45'	45'	1690	GOOD	1
809	Quercus virginiana / Live Oak EXISTING TO REMAIN	EXISTING TO REMAIN	28"DBH	45'	24'	452	GOOD	1
805	Quercus virginiana / Live Oak EXISTING TO REMAIN	EXISTING TO REMAIN	6" DBH	12' HT.	25'	490	GOOD	1

CODE	BOTANICAL / COMMON NAME	CONT	HEIGHT	SPREAD	NATIVE	QTY
SHRUBS						
CG-3	Clusia guttifera / Small-Leaf Clusia Full Dense Foliage To Base	Containerized	5'	2'-3'		578

CODE	BOTANICAL / COMMON NAME	CONT	HEIGHT	SPREAD	NATIVE	SPACING	QTY
SHRUB AREAS							
CI-R2	Chrysobalanus icaco 'Red-Tip' / Red-Tip Coco Plum Full dense foliage to base	Containerized	24"	24"		24" o.c.	481
FGI	Ficus microcarpa 'Green Island' / Green Island Ficus FULL DENSE FOLIAGE TO BASE	Containerized	16-18"	16-18"		16" o.c.	319
WA	Wrightia antidysenterica / Asian Snow Bush Full, Dense Foliage To Base	Containerized	18"	18"		24" o.c.	162

SOD ST. AUGUSTINE GRASS (STENOTAPHRUM SECUNDATUM) AS REQUIRED IN FIELD.

NOTES
- ALL PLANT MATERIAL SHALL BE FLORIDA #1 GRADE OR BETTER.
- MULCH SHALL BE APPLIED TO A MINIMUM DEPTH OF THREE (3) INCHES IN ALL PLANTING BEDS.
- ALL PROHIBITED PLANT SPECIES SHALL BE ERADICATED FROM THE SITE.
- ALL LANDSCAPE AREAS SHALL BE PROVIDED WITH AN IRRIGATION SYSTEM, AUTOMATICALLY OPERATED, TO PROVIDE COMPLETE COVERAGE TO ALL PLANT MATERIALS AND GRASS.
- SOD AND IRRIGATION SHALL BE PROVIDED WITHIN THE UNPAVED PORTION OF THE RIGHT-OF-WAY ADJACENT TO THE PROPERTY LINE.

NOTES:

1) PER CITY ORDINANCE(S) 5002(AX4) AND 10035(E), STREET TREES SHALL NOT BE PLACED ON TOP OF OR 5'-0" ON EITHER SIDE OF ANY CITY OWNED UTILITY INFRASTRUCTURE.
2) NO TRESS, SHRUBBERY OR OBSTRUCTION SHALL BE PLACED WITHIN A 3'-0" RADIUS OF A CITY OWNED SEWER LATERAL CLEANOUT OR WATER M/OR REUSE METER.
3) A PRE-CONSTRUCTION MEETING WITH CITY OF POMPANO BEACH, URBAN FORESTRY, IS REQUIRED BEFORE ANY PLANT MATERIAL IS INSTALLED ON SITE.
4) ALL ROAD ROCK, CONCRETE, ASPHALT AND OTHER NOT NATURAL MATERIALS SHALL BE REMOVED FROM PLANTING AREAS PRIOR TO LANDSCAPE INSTALLATION.
5) ALL TREE WORK WILL REQUIRE PERMITTING BY A REGISTERED BROWARD COUNTY TREE TRIMMER.
6) ALL TREES DESIGNATED AS SINGLE TRUNK SHALL HAVE A SINGLE, RELATIVELY STRAIGHT, DOMINANT LEADER, PROPER STRUCTURAL BRANCHING AND EVEN BRANCH DISTRIBUTION. TREES WITH BARK INCLUSION, TIPPED BRANCHES, AND CO-DOMINANT TRUNKS WILL NOT BE ACCEPTED. TREES WITH GIRDLING, INTACT LEADER CIRCLING AND OR PLUNGING ROOTS WILL BE REJECTED.
7) ALL EXISTING TREES WILL BE PRUNED BY AN ISA CERTIFIED ARBORIST UNDER THE DIRECTION OF A BCMA or ASCA REGISTERED CONSULTING ARBORIST.
8) PROVIDE BUBBLERS FOR ALL NEW TREES AND PALMS.

VUA ACCESS DRIVE TREE REQUIREMENT CALCULATION

WEST
496' LF @ 30' O.C. =
17 TREES REQUIRED
17 TREES PROVIDED
(17) NEW LIVE OAKS

EAST
387' LF @ 30' O.C. =
13 TREES REQUIRED
13 TREES REQUIRED
(13) NEW LIVE OAKS

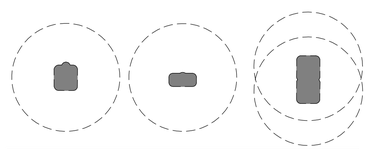

TYPICAL 15'-0" RADIUS LIGHT POLE CLEARANCE DETAIL REQUIRED BY THE CITY OF POMPANO BEACH

SUBMISSION
05/20/26
NOT FOR CONSTRUCTION

0 10 20 30 40 50
SCALE 1" = 20' 0"

NORTH

DRC
PZ23-12000032
07/01/2026

CAUTION: PLEASE NOTE

Contractor shall secure all permits required for the work from any state or local departments, utility companies or jurisdiction affected by the work. The Contractor shall have permits "in hand" prior to starting work. The Landscape Architect and/or Owner shall bear no responsibility for work performed without permitted drawings. The Contractor shall be responsible for all changes to work, at no additional cost to Owner, as a result of unauthorized work prior to receipt of permit.

This drawing is an instrument of service, copyright © 1984-2025 by Krent Wieland Design, Inc., d/b/a KWD Landscape Architecture. All rights reserved - Not to be reproduced in part or in whole without express written permission. Florida Registration LA 1039.

KWD
LANDSCAPE ARCHITECTURE
4730 NW Boca Raton Blvd, Suite 100
Boca Raton, Florida 33431
studio@kwdesignteam.com
Telephone: 561-243-1873
Krent L. Wieland, FL. Reg LA 1039
Cert. of Authorization LC26000275

Bonsal Turn Lane

1200 NW 18th St.
Pompano Beach, Fl 33069

LANDSCAPE ARCHITECT FLORIDA NO. 1039 STATE OF

Krent L Wieland
2026.05.20
17:23:02 -04'00'

02/11/26 City Comments
12/11/24 City Comments
09/26/24 City Comments
05/17/24 City Comments

ISSUE HISTORY

PROJ NO:	23034A
PROJ MGR:	DC
DRAWN BY:	DC
CHECKED BY:	KWD

DRAWING TITLE:
Proposed Landscape Plan

SHEET:
009.8.2 L-8.2