DRC
PZ25-12000040
12/03/2025

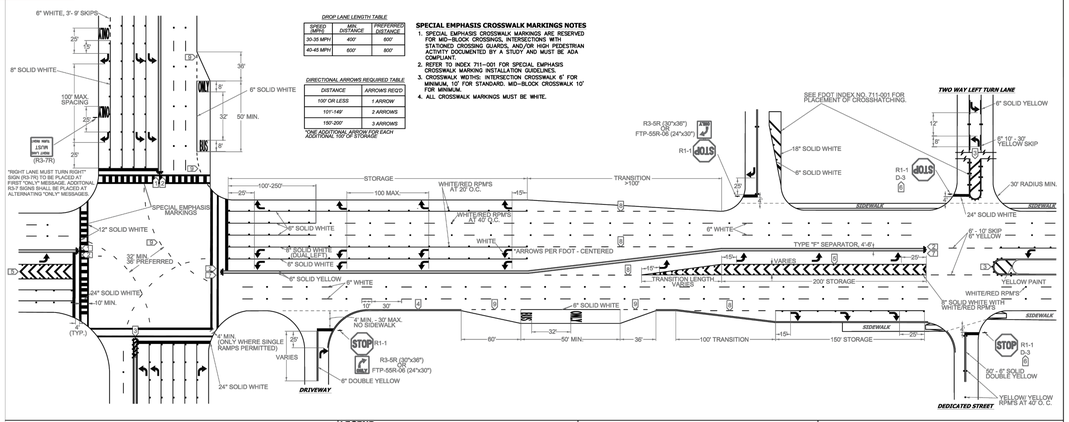

DROP LANE LENGTH TABLE		
SPEED IMPS	MIN. DISTANCE	PREFERRED DISTANCE
30-35 MPH	400'	600'
40-45 MPH	600'	800'

DIRECTIONAL ARROWS REQUIRED TABLE	
DISTANCE	ARROWS REQD
100' OR LESS	1 ARROW
101'-149'	2 ARROWS
150'-200'	3 ARROWS

ONE ADDITIONAL ARROW FOR EACH ADDITIONAL 100' OF STORAGE

SPECIAL EMPHASIS CROSSWALK MARKINGS NOTES

1. SPECIAL EMPHASIS CROSSWALK MARKINGS ARE RESERVED FOR MID—BLOCK CROSSINGS, INTERSECTIONS WITH STATIONARY CROSSING GUARDS, AND/OR HIGH PEDESTRIAN VOLUMES DOCUMENTED BY A STUDY AND MUST BE ADA COMPLIANT.
2. REFER TO INDEX 711—001 FOR SPECIAL EMPHASIS CROSSWALK MARKING INSTALLATION GUIDELINES.
3. CROSSWALK WIDTHS: INTERSECTION CROSSWALK: 6' FOR MINIMUM, 10' FOR STANDARD. MID—BLOCK CROSSWALK 10' FOR MINIMUM.
4. ALL CROSSWALK MARKINGS MUST BE WHITE.

NOTES

1. ALL PAVEMENT MARKINGS SHALL BE ALKYD BASED THERMOPLASTIC AND FULLY RETROREFLECTORIZED.
2. ALL PAVEMENT MARKINGS ON PAVER SYSTEMS SHALL BE 3M 380/381 SERIES TAPE OR EQUIVALENT AND APPLIED WITH P60 ADHESIVE AS PER MANUFACTURERS SPECIFICATIONS.
3. ALL PAVEMENT MARKINGS AND SIGNING SHALL BE IN ACCORDANCE WITH THE "MANUAL ON UNIFORM TRAFFIC CONTROL DEVICES", BCTED STANDARDS, AND FDOT DESIGN STANDARDS.
4. SEE FDOT INDEX NO 706—001 FOR PLACEMENT OF RPM'S (FOR BULLNOSE RPM TREATMENT, SEE LEGEND NO. 1)
5. RPM's SHALL BE CLASS "B" OR EQUIVALENT, APPLIED WITH EPOXY OR BITUMINOUS ADHESIVE.
6. FDOT APPROVED SEALER SHALL BE USED WHEN APPLYING MARKINGS ON CONCRETE.
7. FOR BIKE LANE DETAILS SEE FDOT INDEX NO. 711—002.
8. EXISTING MARKINGS SHALL BE REMOVED BY WATER BLASTING OR SAND BLASTING.
9. ALL STOP LINES TO BE 4' BEHIND CROSSWALK OR SIDEWALK.
10. PAVEMENT MARKING REFLECTIVITY SHALL BE UNIFORM ACROSS THE ENTIRE STRIPE AND SHALL HAVE A MINIMUM RETLECTIVITY READING OF 250 MILLICANDELAS FOR WHITE AND 175 MILLICANDELAS FOR YELLOW.
11. ALL PRODUCTS MUST BE ON FDOT'S APPROVED PRODUCTS LIST (APL).
12. RPMS SHALL NOT BE INSTALLED ADJACENT TO BIKE LANES.
13. LONGITUDINAL CROSSWALK MARKINGS SHALL BE INSTALLED AT ALL CROSS STREETS ON COUNTY ROADS THAT ARE FOUR LANES OR GREATER.

LEGEND

1. YELLOW/YELLOW RPM DETAILS — DIRECTION OF TRAVEL; CENTERLINE; 40' O.C. / MIN TO CROSSWALK; REFLECTIVE YELLOW; DIRECTION OF TRAVEL
2. MEDIAN NOSE PAINT DETAILS — RAISED SEPARATOR; GRASS MEDIAN; POINT OF CURB; REFLECTIVE YELLOW; RADIUS POINT; DO NOT PAINT BRICK PAVERS
3. PAINTED MEDIAN DETAILS — DIRECTION OF TRAVEL; 8" SOLID DOUBLE YELLOW; 1" OR 2"; YELLOW PAINT; 18" SOLID YELLOW; YELLOW/YELLOW RPMs
4. EDGE LINE DETAILS — 4" SOLID WHITE OR YELLOW; 2"; EDGE OF PAVEMENT
5. CHEVRON DETAILS - CROSSWALK AREAS AND IN FRONT OF CURB RAMPS — DIRECTION OF TRAVEL; WHITE/RED RPM's; 18" SOLID WHITE; 8" SOLID WHITE; DIRECTION OF TRAVEL; (SEE FDOT INDEX NO. 17346 FOR SPACING OF CHEVRONS)
6. STREET NAME BLADE DETAILS — SEE BCTED STOP SIGN AND STREET IDENTIFICATION ASSEMBLY TYPICAL DETAILS.
7. TYPE IV SEPARATOR DETAILS — 2'; 4'-6"; REFLECTIVE YELLOW PAINT; YELLOW/YELLOW RPM's; 18"- 12"; 8" SOLID YELLOW; RAISED CURB AND GUTTER
8. 6"-10' SKIP DETAILS — 6" - 10' SKIPS 8" WHITE SHALL BE USED FOR THE FOLLOWING CONDITIONS:
   - TRANSITIONS AT ALL LEFT AND RIGHT TURN LANES
9. 2'-4' SKIP DETAILS — 2' - 4' SKIPS 8" WHITE SHALL BE USED FOR THE FOLLOWING CONDITIONS:
   - RADIUS GUIDE LINES BETWEEN DUAL LEFTS TURN MOVEMENT (W/ RADIUS PREFERRED OR AS NOTED ON PLANS)
   - BUS BAY TRANSITIONS

STOP SIGN NOTE

WHERE SIDE ROADS INTERSECT A MULTI LANE STREET OR HIGHWAY THAT HAS A SPEED LIMIT OF 45 MPH OR HIGHER, THE MINIMUM SIZE OF THE STOP SIGNS FACING THE SIDE ROAD APPROACHES, EVEN IF THE SIDE ROAD ONLY HAS ONE APPROACH LANE, SHALL BE 36"X36".

WHERE SIDE ROADS INTERSECT A MULTI—LANE (INCLUDING TURN LANE) STREET OR HIGHWAY THAT HAS A SPEED LIMIT OF 40 MPH OR LOWER, THE MINIMUM SIZE OF THE STOP SIGN FACING THE SIDE ROAD APPROACHES SHALL BE 36"X36".

REVISIONS	
DATE	DESCRIPTION
11-24-2020	UPDATED NOTES
04-14-2021	UPDATED NOTES
05-06-2022	UPDATED NOTES

BROWARD COUNTY FLORIDA

PUBLIC WORKS DEPARTMENT
TRAFFIC ENGINEERING DIVISION

DESIGN BY: CARMELO CARATOZZOLO, P.E.	SCALE: NTS
DRAWN BY: STEPHON RAMOUTAR	
CHECKED BY: CARMELO CARATOZZOLO, P.E.	

PAVEMENT MARKINGS AND SIGNS DETAILS

SHEET NO. 1 OF 1

FOR SIGN ASSEMBLIES WITH MAXIMUM 8.75 SQUARE FOOT PANEL AREA

Typical Details

STREET ID (D3-1)

Isometric View

2-CROSS STREET BLADES

THE ENDS OF THE STREET ID SIGNS MUST BE BOLTED TOGETHER :

BOLTS - #18 HEX HEAD STAINLESS STEEL 5/16" x 3/4"

NUTS - 5/16" HEX HEAD STAINLESS STEEL W/ 3/8"NYLON WASHERS

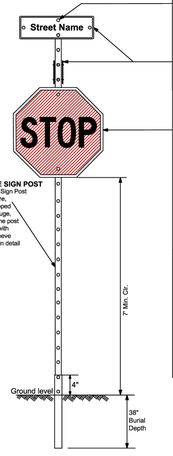

SQUARE TUBE SIGN POST

The Square Tube Sign Post shall be 2.5" square, perforated, hot-dipped galvanized, 12-gauge, grade 50 steel. The post shall be installed with in-ground fitted sleeve anchor as shown in detail "A" below.

DETAIL "A"

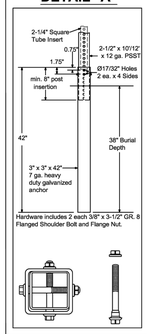

STREET ID (D3-1) MATERIALS:

LETTERS
WHITE TYPE XI SHEETING
LETTERING OF STREET NAME SIGNS SHALL BE COMPOSED OF A COMBINATION OF LOWERCASE LETTERS WITH INITIAL UPPERCASE LETTERS

BORDER
BORDER WIDTHS WILL VARY BASED ON LETTER HEIGHTS

LETTER HEIGHTS - BORDER WIDTHS
4 INCH LETTER = 0.375 INCH BORDER WIDTH
6 INCH LETTER = 0.500 INCH BORDER WIDTH
8 INCH LETTER = 0.750 INCH BORDER WIDTH

GREEN BACKGROUND
GREEN TRANSLUSCENT INK SILK-SCREENED CLEAR-COATED OR ELECTRO-CUT (EC) FILM OR EQUIVALENT

LETTER SIZES
SEE MUTCD TABLE 2D-2 (PG 163)
FOR MINIMUM LETTER HEIGHTS
LENGTH VARIES BY STREET NAME

HARDWARE
BOLTS - #18 HEX HEAD STAINLESS STEEL 5/16" x 3"
NUTS - 5/16" STAINLESS STEEL W/ NYLON WASHERS.

REGULATORY SIGN

WHEN NO STREET ID IS PRESENT
THE STOP SIGN SHALL BE MOUNTED FLUSH TO THE TOP OF THE POST WHILE MAINTAINING 7 FEET MIN. CLEARANCE BETWEEN BOTTOM OF SIGN AND GROUND LEVEL, ANY SIGN INSTALLED BACK TO BACK WITH THE STOP SIGN SHALL BE SMALLER THAN THE STOP SIGN.

STOP, DO NOT ENTER OR YIELD

WHITE TYPE XI SHEETING
PRESSURE-SENSITIVE RED TRANSLUCENT INK SILK-SCREENED CLEAR-COATED OR ELECTRO-CUT (EC) FILM OR EQUIVALENT.

HARDWARE
FRONT: #18 HEX HEAD STAINLESS STEEL 5/16" x 3" BOLT W/ 3/8" NYLON WASHER
BACK: 5/16" HEX HEAD STAINLESS STEEL NUT W/ 3/8" STAINLESS STEEL WASHER.

NOTES: 1. ALL TYPE XI SHEETING UTILIZED MUST BE ON THE FDOT APL LIST.

2. SEE BCTED TECHNICAL POLICY MEMO #TPM - 16-001 - SPECIFICATIONS FOR RETROFLECTIVE TRAFFIC SIGN MATERIALS.

FOR SIGN ASSEMBLIES WITH GREATER THAN 8.75 SQUARE FOOT PANEL AREA WITH SUPPLEMENTAL SIGN

Typical Details

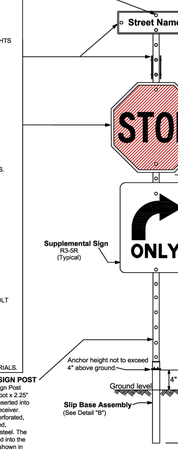

SQUARE TUBE SIGN POST

The Square Tube Sign Post shall consist of a 6 foot x 2.25" square tube insert inserted into a 2.5" square post receiver. Both tubes will be perforated, hot-dipped galvanized, 12-gauge, grade 50 steel. The post shall be installed into the slip base assembly shown in detail "B".

Notes:
1. Dimensions and certain details for the parts used to assemble the slip base connections are intentionally not shown. Slip base connections are patented manufactured products that are in compliance with NCHRP 350 crash test criteria. The base connection details are only shown on this plan to illustrate how the parts are assembled. The complete assembly must be designed to withstand 150 mph Base Wind Speed per 2013 AASHTO Standard Specifications for Structural Supports for Highway Signs, Luminaires, and Traffic Signals, 6th edition and interims.

2. For standard ground sign installation, see detail entitled " Ground Sign Assembly Details".

DETAIL "B"

Triangular Slip Base Assembly For 2-1/2" Perforated Square Steel Tube Sign Post

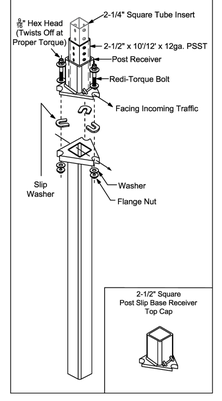

2-1/2" Square Post Slip Base Receiver Top Cap

REVISIONS	
DATE	DESCRIPTION
02-28-2020	ADDED ISOMETRIC VIEW
02-05-2021	UPDATED POST BASE HEIGHT
06-22-2023	UPDATED SIGN POST NOTES

BROWARD COUNTY FLORIDA

PUBLIC WORKS DEPARTMENT
TRAFFIC ENGINEERING DIVISION

DESIGN BY: CARMELO CARATOZZOLO, P.E.	SCALE: NTS
DRAWN BY: STEPHON RAMOUTAR	
CHECKED BY: CARMELO CARATOZZOLO, P.E.	

STOP SIGN AND STREET IDENTIFICATION ASSEMBLY TYPICAL DETAILS

SHEET NO. 1 OF 1

GUIDE TO USE THIS STANDARD:

1. Calculate the Total Panel Area and the centroid 'C' for an individual sign or a sign cluster.
2. Determine the height 'H' from the groundline for the individual sign or the cluster.
3. Consult the Post Size Table and find the intersection point.
4. Design the post and the foundation according to the required Post Size and Assembly Details.

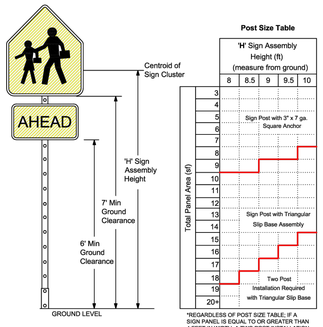

Post Size Table

Total Panel Area (sf)	'H' Sign Assembly Height (ft) (measure from ground) 8	8.5	9	9.5	10
3					
4					
5					
6					
7					
8					
9					
10					
11					
12					
13					
14					
15					
16					
17					
18					
19					
20+					

Sign Post with 3" x 7 ga. Square Anchor

Sign Post with Triangular Slip Base Assembly

Two Post Installation Required with Triangular Slip Base

*REGARDLESS OF POST SIZE TABLE: IF A SIGN PANEL IS EQUAL TO OR GREATER THAN 4 FEET IN WIDTH, A TWO POST INSTALLATION IS REQUIRED WITH A TRIANGULAR SLIP BASE.

Sign Post with 3" x 7 ga. Square Anchor

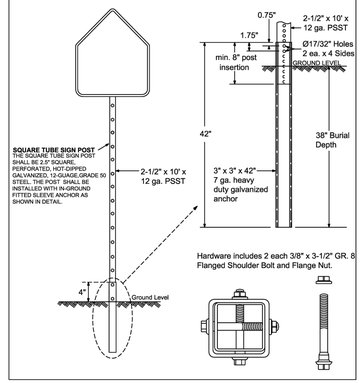

Sign Post with Triangular Slip Base

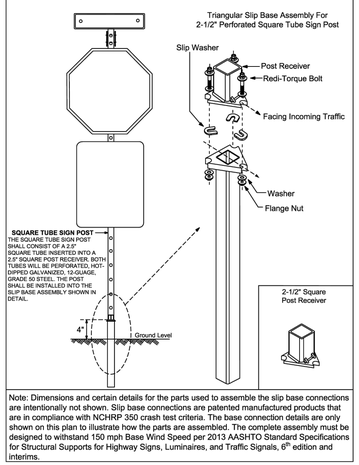

Note: Dimensions and certain details for the parts used to assemble the slip base connections are intentionally not shown. Slip base connections are patented manufactured products that are in compliance with NCHRP 350 crash test criteria. The base connection details are only shown on this plan to illustrate how the parts are assembled. The complete assembly must be designed to withstand 150 mph Base Wind Speed per 2013 AASHTO Standard Specifications for Structural Supports for Highway Signs, Luminaires, and Traffic Signals, 6th edition and interims.

REVISIONS	
DATE	DESCRIPTION
03-21-2017	UPDATED POST SIZE
11-24-2020	ADDED POST SIZE NOTE
02-05-2021	UPDATED POST BASE HEIGHT

BROWARD COUNTY FLORIDA

PUBLIC WORKS DEPARTMENT
TRAFFIC ENGINEERING DIVISION

DESIGN BY: YVES D'ANJOU, P.E.	SCALE: NTS
DRAWN BY: STEPHON RAMOUTAR	
CHECKED BY: ANDREW SEBO, P.E., PTOE	

GROUND SIGN ASSEMBLY DETAILS

SHEET NO. 1 OF 1

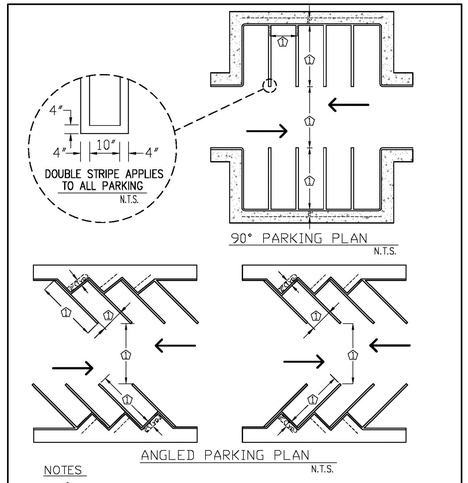

NOTES

1. INDICATED DIMENSION BY LOCAL ZONING ORDINANCE.
2. CURBING APPLIES TO ALL PARKING.
3. EACH SPACE SHALL BE DESIGNATED BY FOUR 4 INCH WIDE VISIBLE STRIPING CONSISTING OF WHITE PAINT OR AS APPROVED BY THE CITY.

ENGINEERING STANDARDS 2025

REVISIONS BY	DATE

ENGINEERING DIVISION
CITY OF POMPANO BEACH

SCALE: N.T.S.

STANDARD PARKING SPACES

DATE: MAY 2022
DWG. NO. 300-3

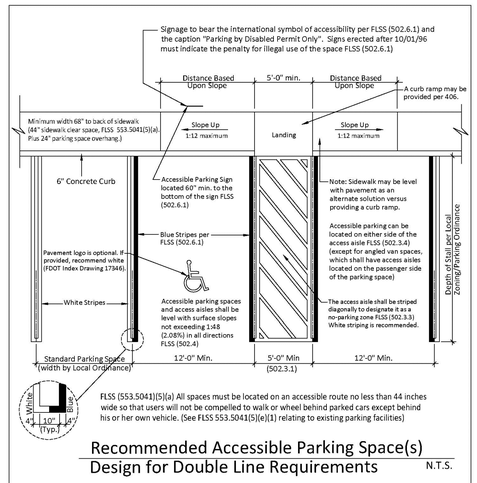

FLSS (553.5041)(5)(a) All spaces must be located on an accessible route no less than 44 inches wide so that users will not be compelled to walk or wheel behind parked cars except behind his or her own vehicle. (See FLSS 553.5041(5)(e)(1) relating to existing parking facilities)

Recommended Accessible Parking Space(s)
Design for Double Line Requirements N.T.S.

THIS TECHNICAL ASSISTANCE DOCUMENT IS INTENDED TO PROVIDE INFORMAL GUIDANCE AND DOES NOT CONSTITUTE A LEGAL INTERPRETATION OF STATUTORY OR REGULATORY CRITERIA.

ENGINEERING STANDARDS 2025

REVISIONS BY	DATE

ENGINEERING DIVISION
CITY OF POMPANO BEACH

SCALE: N.T.S.

ACCESSIBLE PARKING SPACES

DATE: MAY 2022
DWG. NO. 300-4

KEITH
301 East Atlantic Blvd.
Pompano Beach, FL 33060
PH: (954) 788-3400
Florida Engineering Business License: CA7928
Florida Surveyor and Mapper Business License: LB6860
Florida Landscape Architecture Business License: LC26000457

Plotted by: fascuntar On 10/29/2025 2:15 PM

REVISIONS

NO.	DESCRIPTION	DATE

PRELIMINARY PLAN NOT FOR CONSTRUCTION

THESE PLANS ARE NOT FULLY PERMITTED AND ARE SUBJECT TO REVISIONS MADE DURING THE PERMITTING PROCESS.

RESPONSIBILITY FOR THE USE OF THESE PLANS PRIOR TO OBTAINING PERMITS FROM ALL AGENCIES HAVING JURISDICTION OVER THE PROJECT WILL FALL SOLELY UPON THE USER.

ISSUE DATE:	10/29/25
DESIGNED BY:	NW
DRAWN BY:	FA
CHECKED BY:	NW
BID-CONTRACT:	

This item has been digitally signed and sealed by **NILES T. WARRICK, P.E.** on the date adjacent to the seal.

NILES T. WARRICK LICENSE No. 94320 STATE OF FLORIDA PROFESSIONAL ENGINEER

Signature must be verified on any electronic copies.

2025.10.29 14:33:27-04'00'

NILES T. WARRICK, P.E.
FLORIDA REG. NO. 94320
(FOR THE FIRM)

CLIENT

JADIAN IOS
4800 HAMPDEN LANE, SUITE 420
BETHESDA, MD 20184

PROJECT

1621 BLOUNT RD OUTDOOR STORAGE
1621 Blount Road
Pompano Beach FL

SHEET TITLE

PAVEMENT MARKING AND SIGNAGE DETAILS

SHEET NUMBER	CM-501
PROJECT NUMBER	15564.00

Drawing name: H:\15564.00 - 1621 Blount Road - Pompano Beach - Jadian IOS\Engineering\Cad\d15564.00-CM-5XX.dwg

STATUS: PRELIMINARY