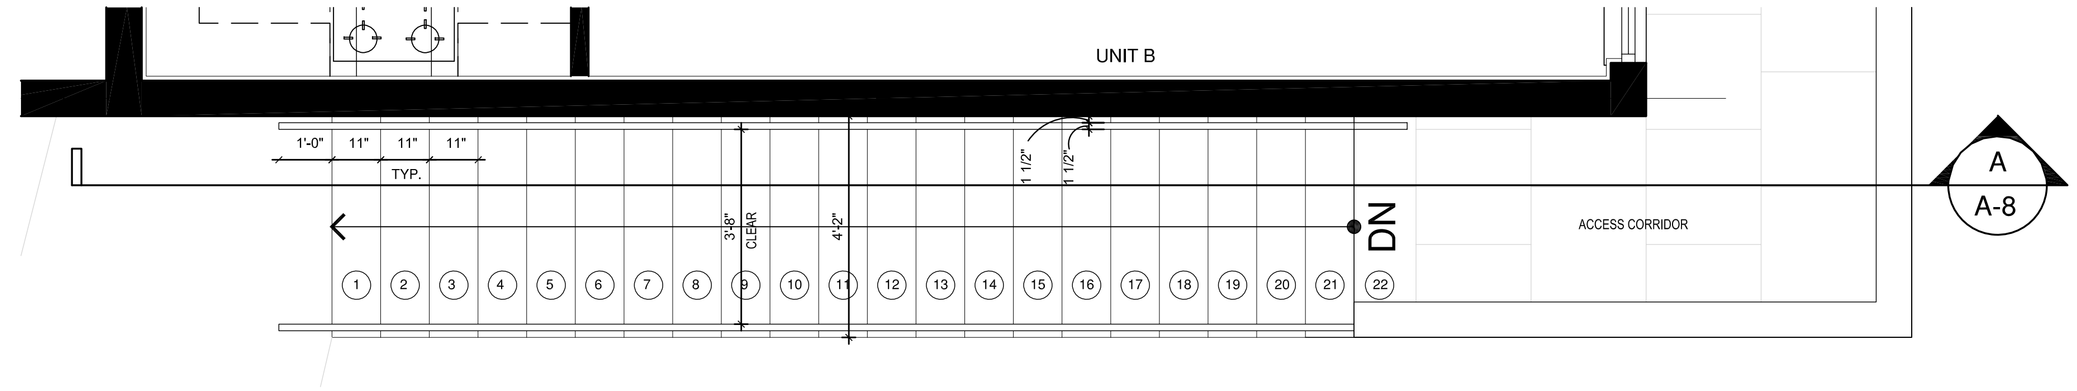

STAIR PLAN SECOND FLOOR

SCALE: 1/2" = 1'-0"

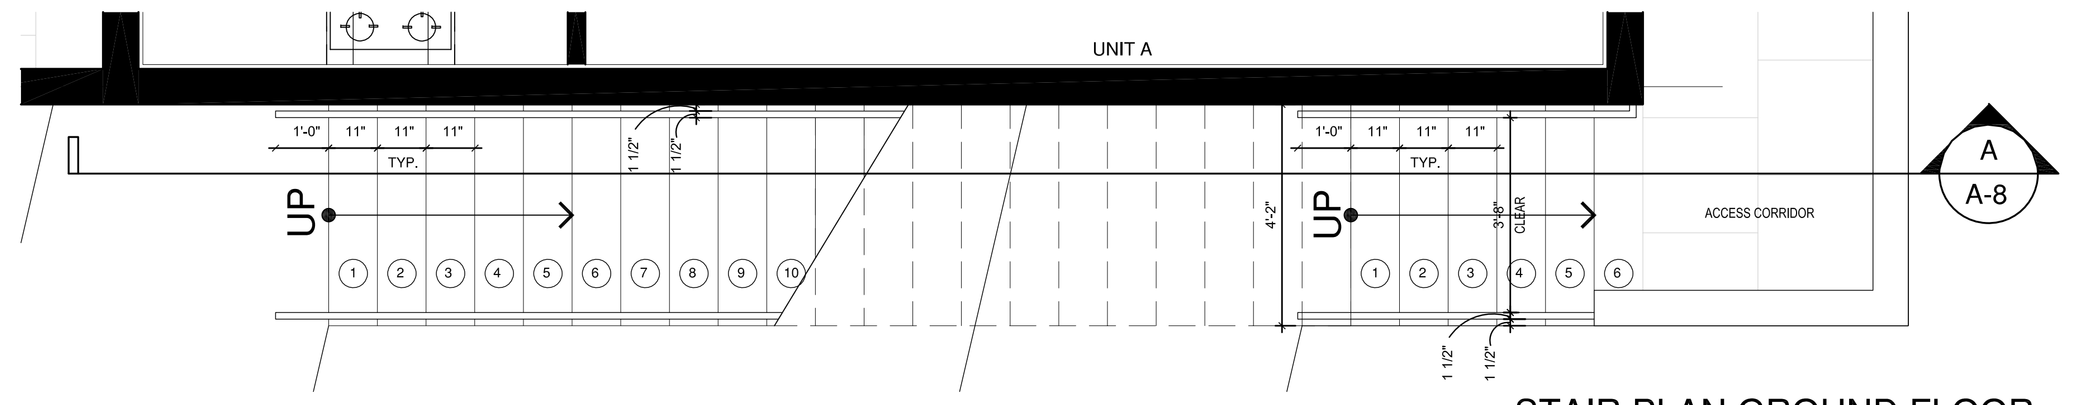

STAIR PLAN GROUND FLOOR

SCALE: 1/2" = 1'-0"

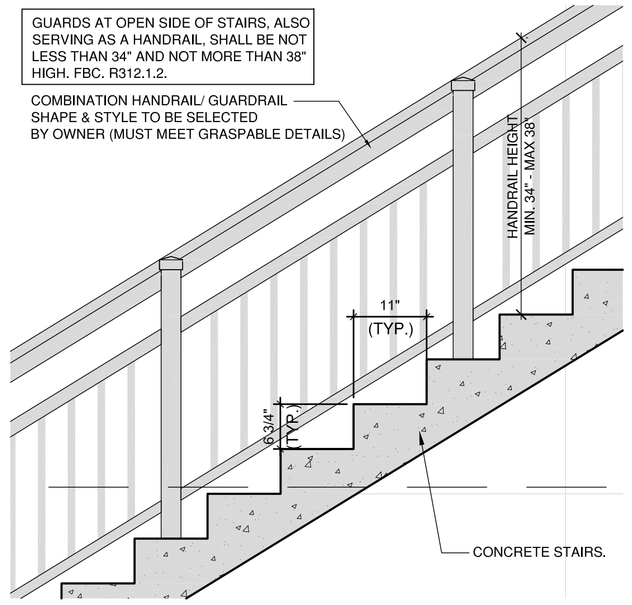

NOTE:
PROVIDE SHOP DRAWINGS
RAILING UNDER SEPARATE PERMIT

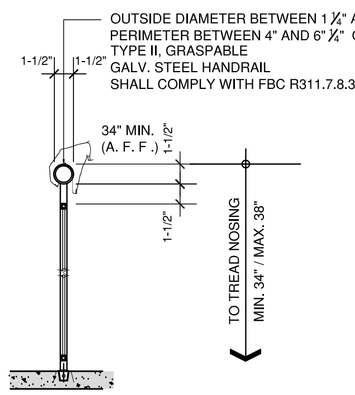

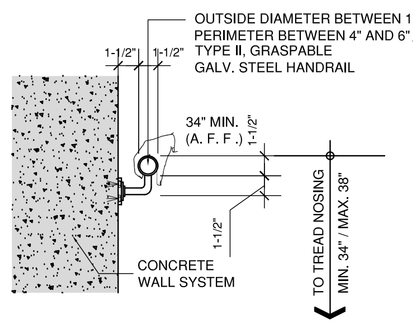

HANDRAIL HEIGHT SHALL BE 34"-38" MEASURED VERTICALLY FROM THE SLOPED PLANE OF TREAD NOSINGS AS PER R311.7.7.1

RAILING DETAILS

SCALE: N.T.S.

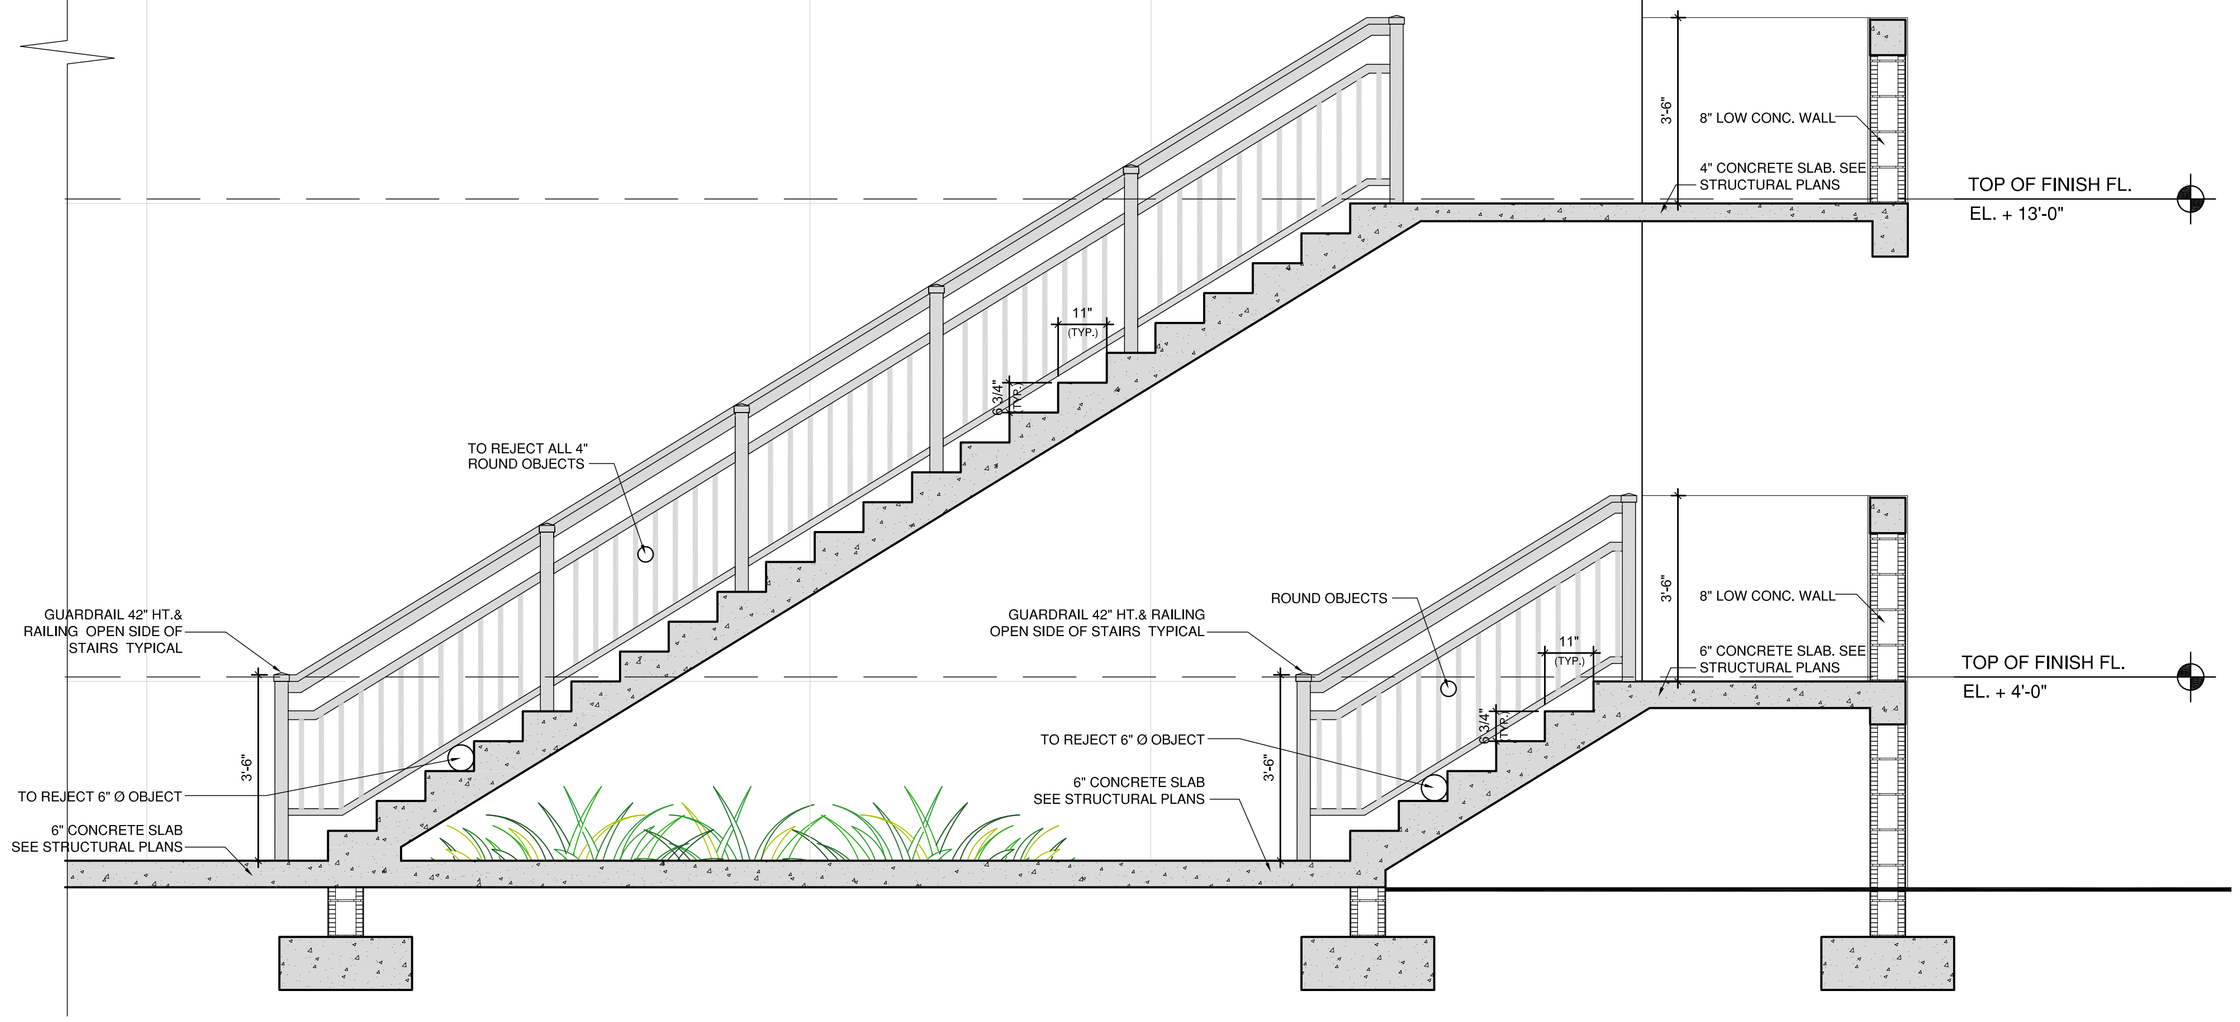

A STAIR SECTION

SCALE: 1/2" = 1'-0"

BELLÓN architecture
12000 S.W. 57 STREET SUITE 203
MIAMI, FLORIDA 33186
T. (305) 278-7473
WWW.BELLONPLANES.COM
AA-26002424
ARCHITECTURE
LAND PLANNING
INTERIORS
CONSULTANTS

PRC P221-1200005 7/7/2021

RENTAL APARTMENTS
FOR KAVAC MULTIFAMILY LLC
820 NW 9th AVENUE
POMPANO BEACH , FLORIDA

MARK	DATE	DESCRIPTION

PROJECT No. LB530
DRAWN BY: FM
CHECKED BY: LB
DATE: 5-30-19

LEOPOLDO BELLON
Digitally signed by LEOPOLDO BELLON
Date: 2021.05.25 11:29:57 -04'00'
LEOPOLDO BELLON, AIA (AR-8737)

SHEET TITLE
BUILDING STAIR SECTION

005-A8

SHEET OF