DRC
PZ24-12000008
09/03/2025

DRC
PZ24-12000008
09/18/2025

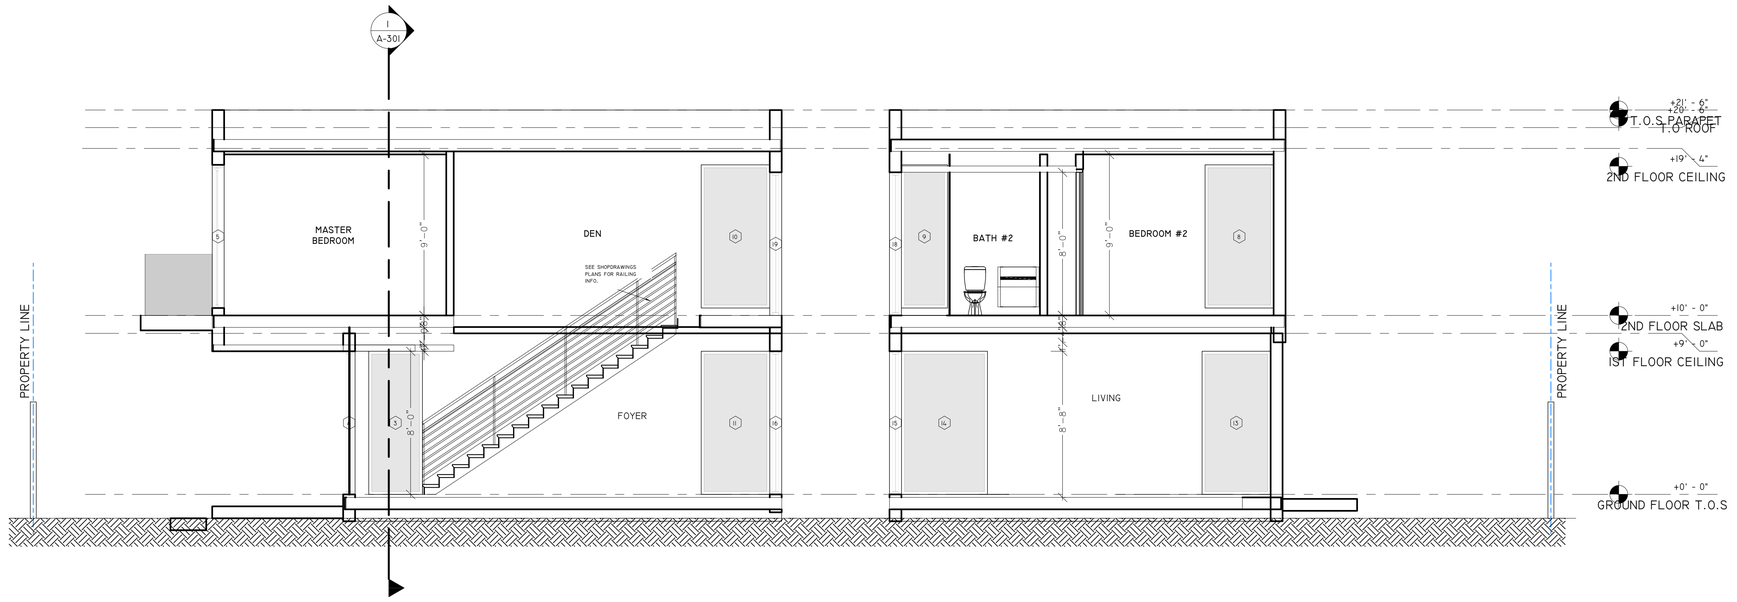

2 SECTION A
1/4" = 1'-0"

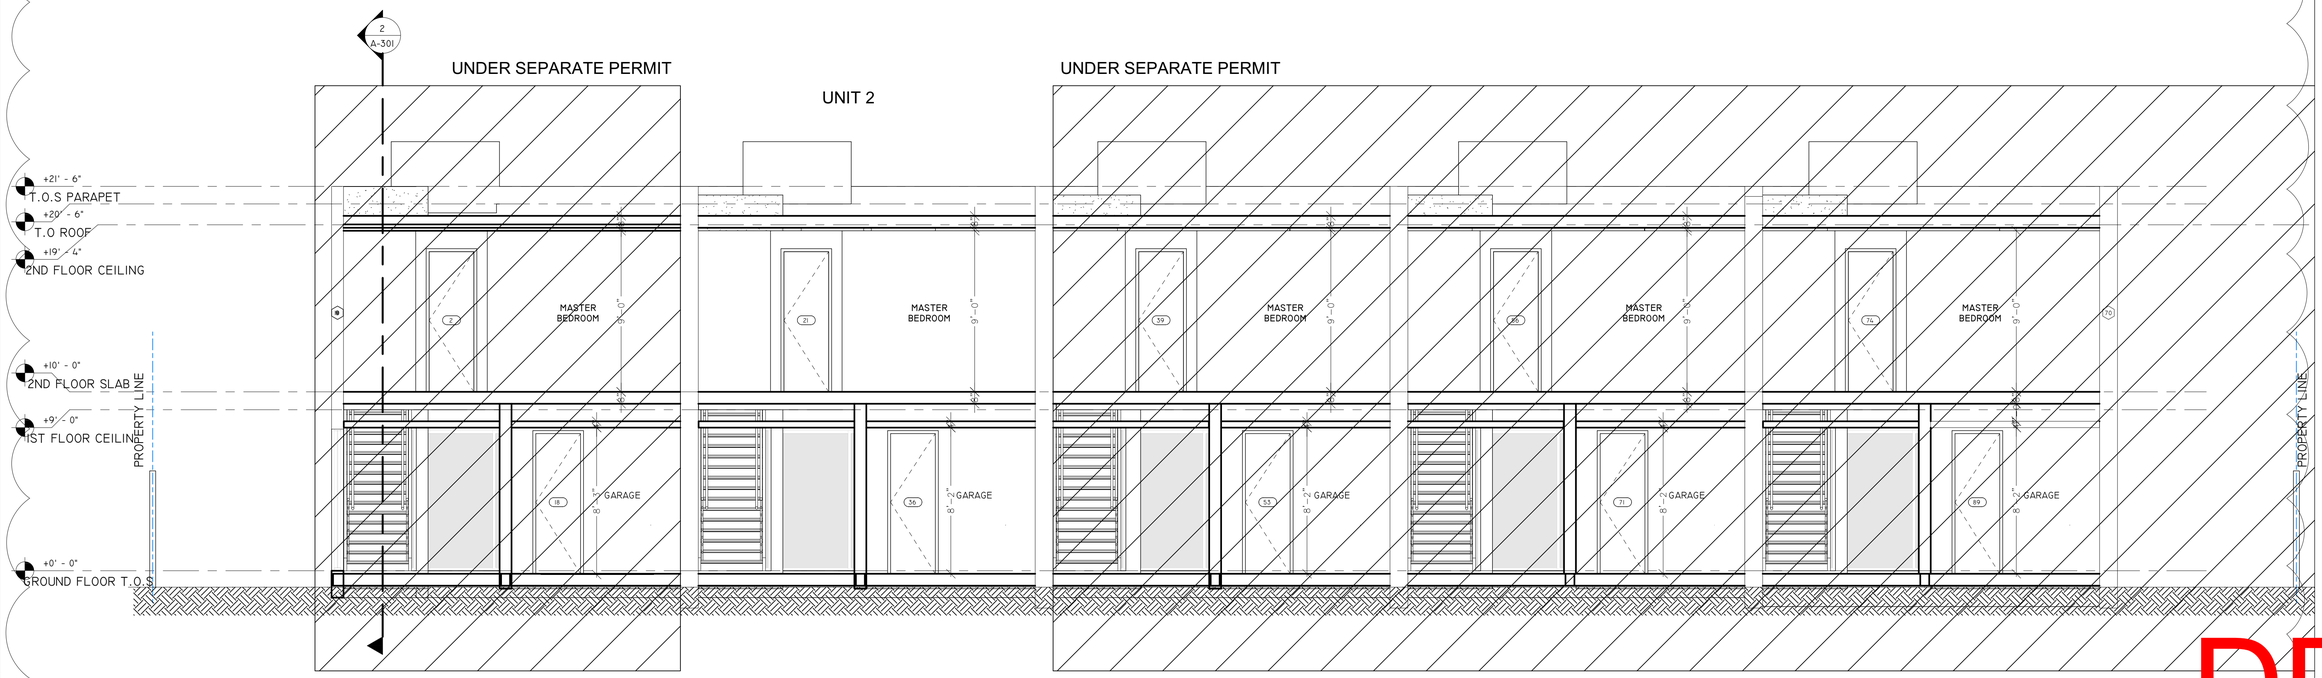

1 SECTION B
1/4" = 1'-0"

GANEM CONSULTING ENGINEERING
FL. C.A. #31187 | FL. PE #74745
15805 BISCAYNE BLVD. SUITE 105
NORTH MIAMI BEACH, FL. 33160
TEL: (786) 916-6546
info@ganemce.com

KEYPLAN

Alioskar Ganem Osorio
Digitally signed by Alioskar Ganem Osorio
Date: 2024.06.14 11:35:51 -04'00'

CONSULTING ENGINEER

ALIOSKAR GANEM LICENSE No. 74745 STATE OF FLORIDA PROFESSIONAL ENGINEER

ALIOSKAR GANEM P.E
FL. LIC. No. 74745

ECO POMPANO TOWNHOME DEVELOPMENT

3225 NE 5TH ST, POMPANO BEACH, FL. 33062 UNIT 2

NOTES/COMMENTS

1	06-07-24

REVISIONS / SUBMISSIONS

DRAWN BY:	AG
CHECKED BY:	AG
INITIAL DRAWING RELASE DATE:	ISSUE DATE

SECTIONS

A-301

DRC
PZ24-12000008
01/15/2025