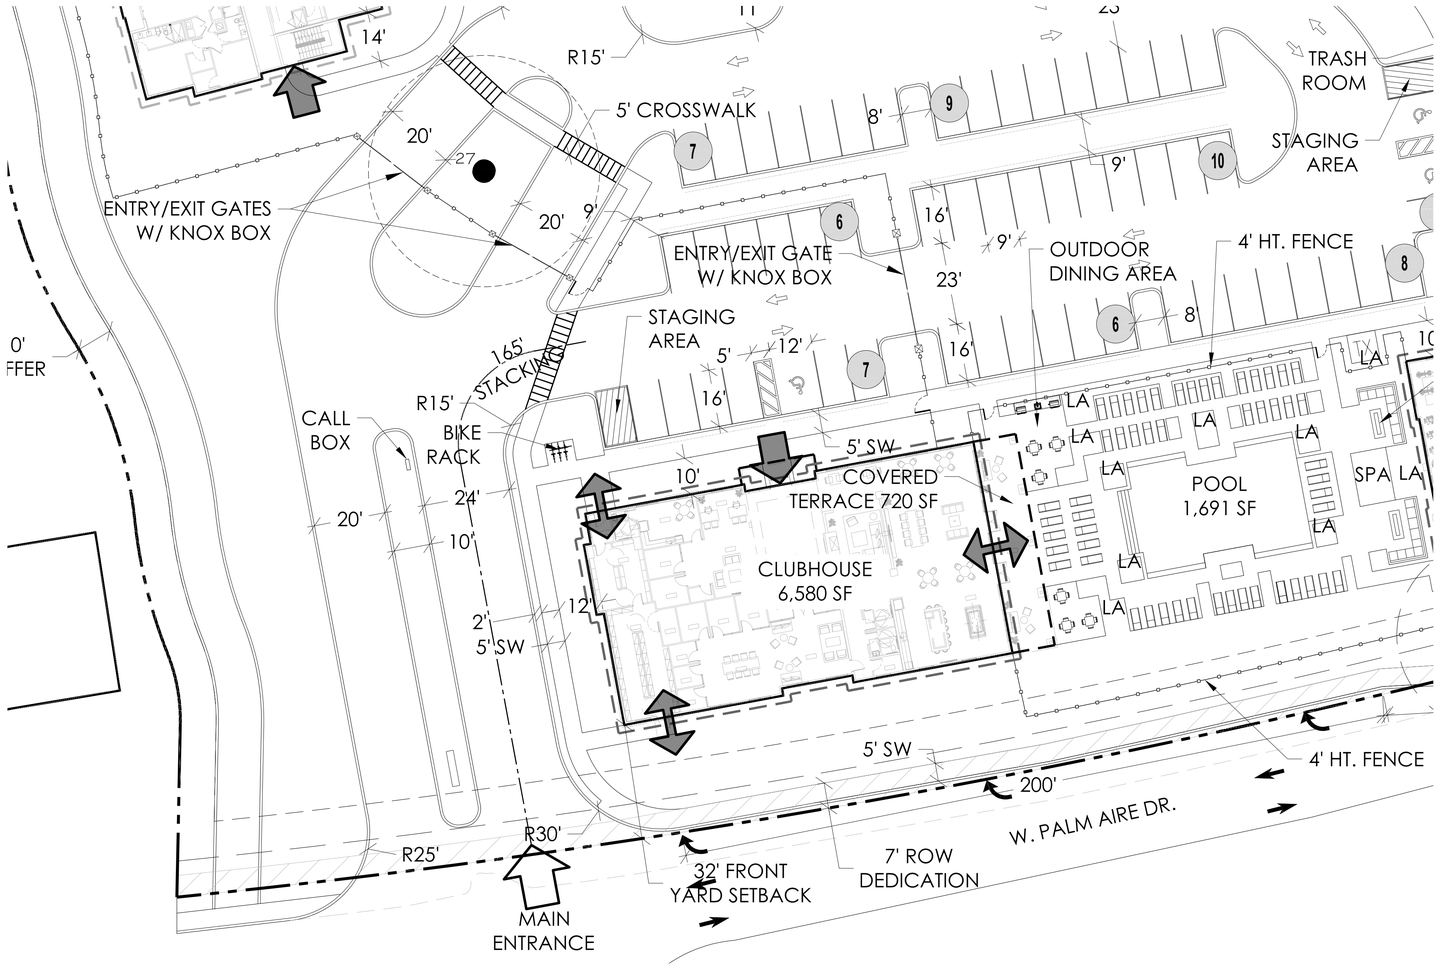

1 MAIN ENTRY FROM W. PALM AIRE DR. SCALE: 1" = 20'-0"

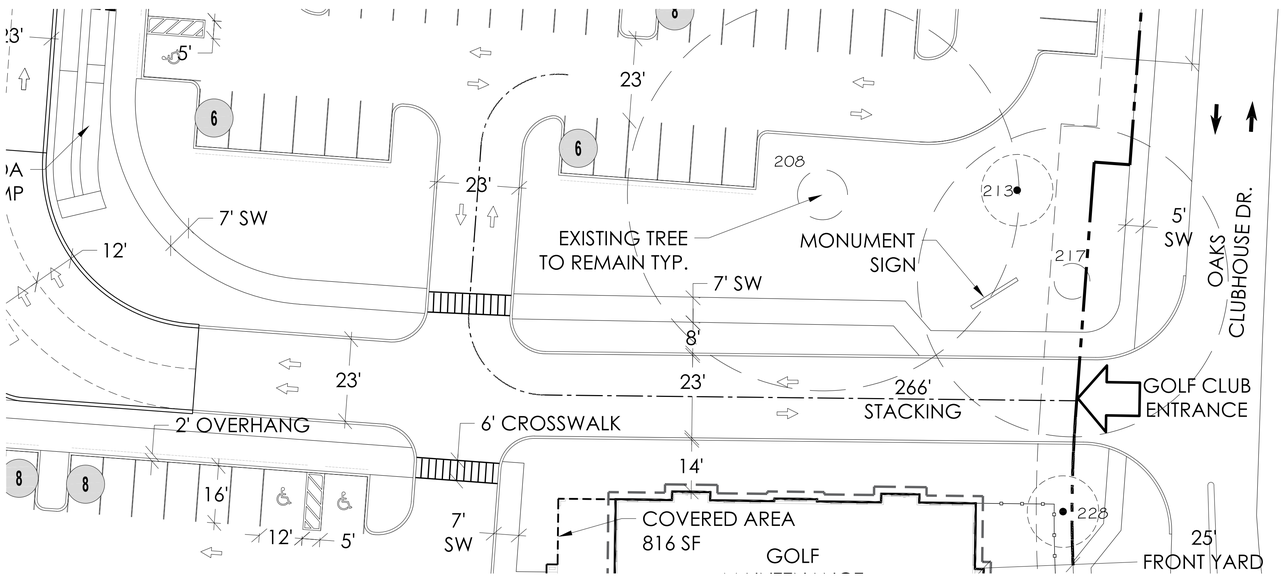

2 GOLF CLUB ENTRY FROM OAKS CLUBHOUSE DR. SCALE: 1" = 20'-0"

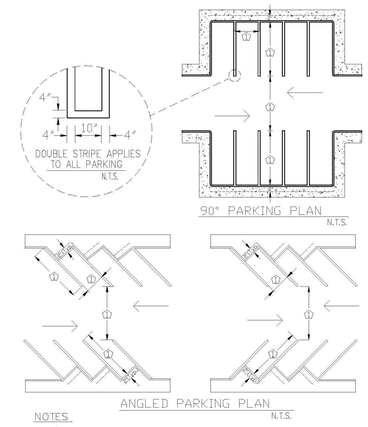

4 STANDARD PARKING SPACES SCALE: N.T.S.

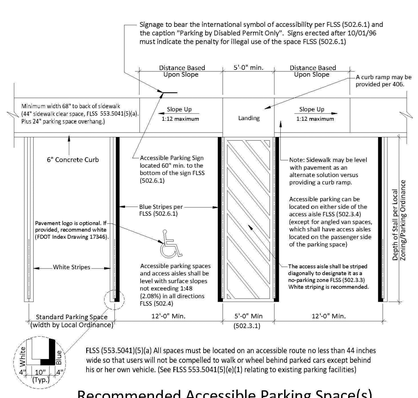

FLSS (553.5041)(5)(a) All spaces must be located on an accessible route no less than 44 inches wide so that users will not be compelled to walk or wheel behind parked cars except behind his or her own vehicle. (See FLSS 553.5041(5)(e)(1) relating to existing parking facilities)

Recommended Accessible Parking Space(s) Design for Double Line Requirements N.T.S.

5 ACCESSIBLE PARKING SPACES SCALE: N.T.S.

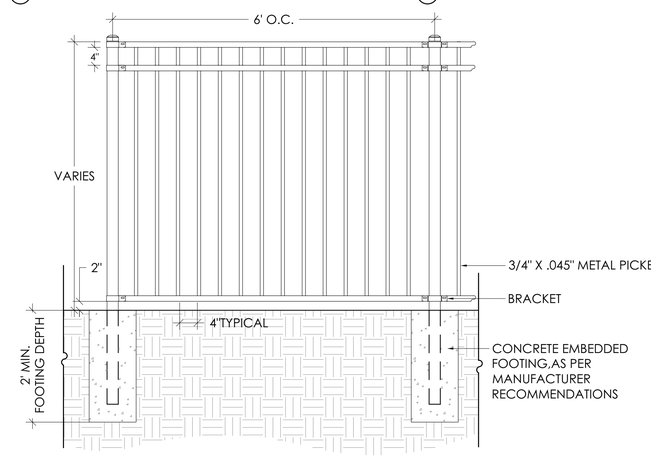

6 PERIMETER & POOL FENCE ELEVATION SCALE: 3/4" = 1'-0"

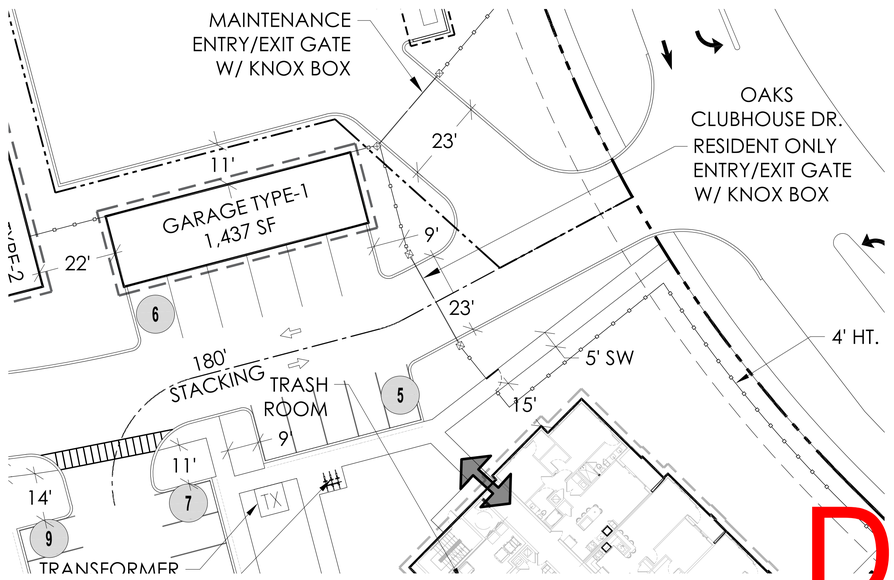

3 RESIDENT ONLY ENTRY FROM OAKS CLUBHOUSE DR. SCALE: 1" = 20'-0"

insite studio
planning + landscape architecture
3601 PGA Blvd. Suite 220, Palm Beach Gardens, FL 33410
phone: 561-249-0940 email: info@insitestudio.com
www.insitestudio.com | License#:LC26000606

Consultants:

Revisions:
- 2023/08/16 - Resubmittal #1
- 2024/01/02 - Resubmittal #2
- 2024/10/16 - Resubmittal #3
- 2024/12/11 - Resubmittal #4

THE OAKS AT PALM AIRE
Pompano Beach, Florida
MORGUARD

THIS TECHNICAL ASSISTANCE DOCUMENT IS INTENDED TO PROVIDE INFORMAL GUIDANCE AND DOES NOT CONSTITUTE A LEGAL INTERPRETATION OF STATUTORY OR REGULATORY CRITERIA.

FLORIDA LANDSCAPE ARCHITECT BRIAN TERRY LC26000606
Digitally signed by Brian Terry
DN: C=US, E=bterry@insitestudio.com, O="Insite Studio, Inc.", OU=LA6666978, CN=Brian Terry
Date: 2024.12.11 17:58:06-05'00'

Drawn By:	ZAK
Drawing #:	1272
Date:	12/04/2023

Site Plan - Entry Enlargement

DRC
PZ23120000017
01/15/2025

SHEET # SP-2