ACCESSIBLE SYMBOL

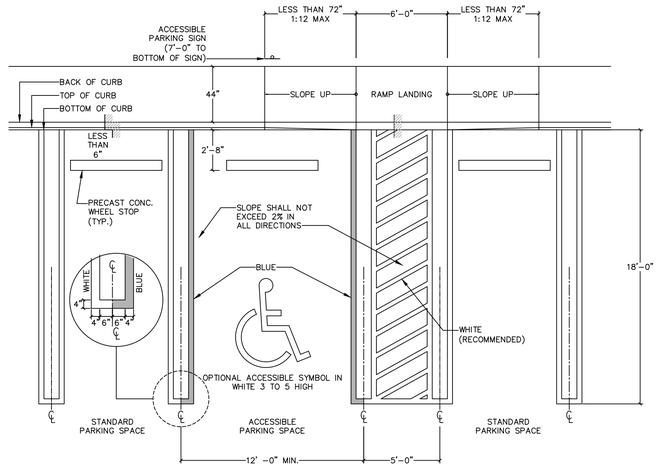

ACCESSIBLE PARKING DETAIL

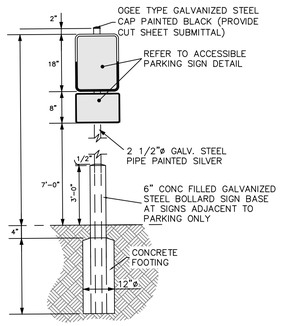

ACCESSIBLE PARKING SIGN INSTALLATION DETAIL

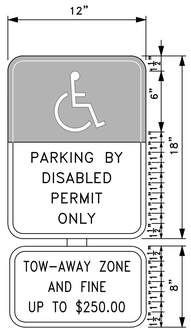

ACCESSIBLE PARKING SIGN

FTP-20-06

2" RADII 3/8" BORDER		
1" SERIES C LEGEND		
COLOR	TOP	BOTTOM
BACKGROUND	BLUE	WHITE
LEGEND AND BORDER	WHITE	BLACK

1" RADII 3/8" BORDER	
1" SERIES C LEGEND	
COLOR	
BACKGROUND	WHITE
LEGEND AND BORDER	BLACK

ACCESSIBLE PARKING SPACE DETAIL

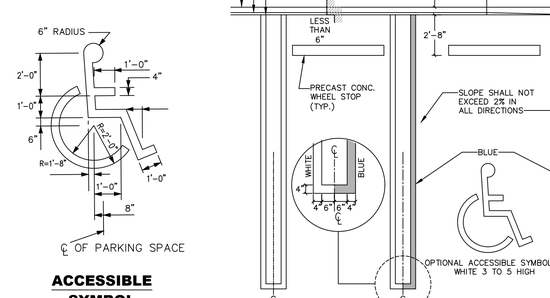

PLAN

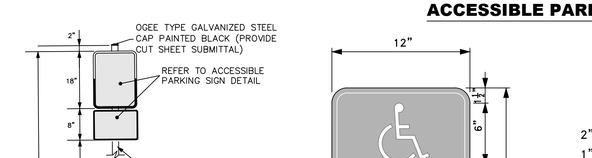

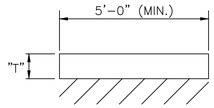

TABLE OF SIDEWALK THICKNESS – "T"	
"T"	LOCATION
4"	TYPICAL
"6"	AT AREAS WHERE THERE IS VEHICULAR ACTIVITY

TABLE OF SIDEWALK JOINTS	
TYPE	LOCATION
"A"	P.C. P.T. OF CURVES & WHERE SIDEWALK ABUTS CONCRETE DRIVEWAY.
"B"	5'-0" CENTER TO CENTER ON SIDEWALKS.
"C"	WHERE SIDEWALK ABUTS CONCRETE CURBS, DRIVEWAYS, AND SIMILAR STRUCTURES.

STANDARD CONCRETE SIDEWALK

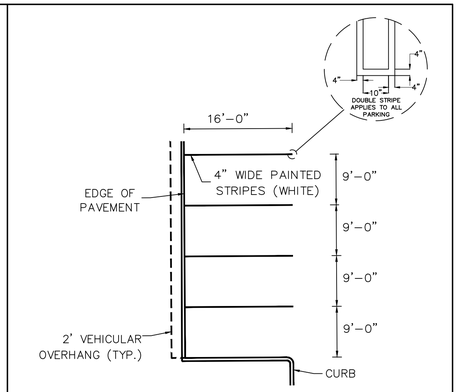

STANDARD PARKING SPACE STRIPING (NTS)

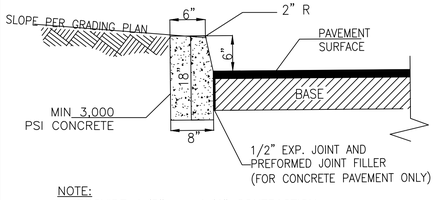

NOTE:
1. PROVIDE 1/8" – 1/4" CONTRACTION JOINTS AT 10 FEET ON-CENTER

FDOT TYPE D CURB

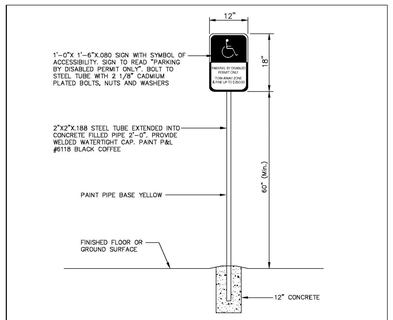

ACCESSIBLE PARKING SPACE SIGN
N.T.S.

SIGN NOTE
ACCESSIBLE PARKING SPACES SHALL BE POSTED WITH A FIXED PARKING SIGN NO LESS THAN 60" Min. TO THE BOTTOM OF THE SIGN AND WHICH BEARS THE INTERNATIONAL SYMBOL OF ACCESSIBILITY MEETING THE REQUIREMENTS OF THE STANDARDS AND THE CAPTION "PARKING BY DISABLED PERMIT ONLY." AND MUST INDICATE THE PENALTY FOR ILLEGAL USE OF THE SPACE.

ENGINEERING STANDARDS 2025		
REVISIONS BY / DATE	ENGINEERING DIVISION CITY OF POMPANO BEACH	ACCESSIBLE SPACE SIGN
	SCALE: N.T.S.	DATE: MAY 2022 DWG. NO. 300-5

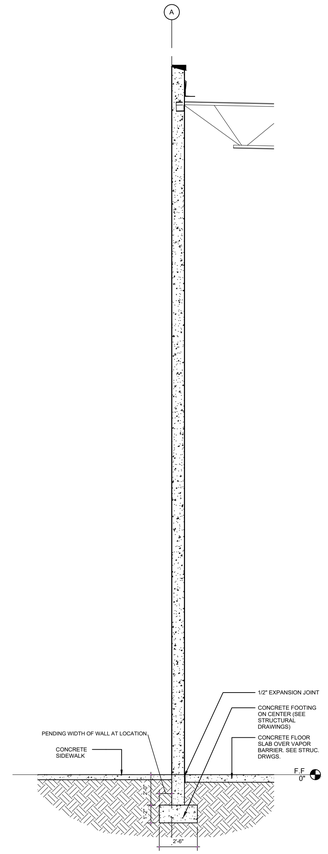

TYPICAL FOOTING SECTION DIAGRAM

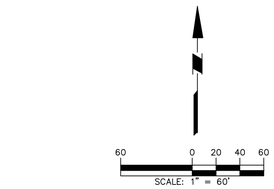

Date	Description	No.
REVISIONS		

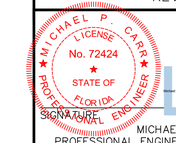

SIGNATURE DATE SIGNED
MICHAEL CARR
PROFESSIONAL ENGINEER FL Lic. No. 72424

LANGAN
Langan Engineering and Environmental Services, LLC
110 East Broward Boulvard, Suite 1500
Fort Lauderdale, FL 33301
T: 954.320.2100 F: 954.320.2101 www.langan.com
FL CERTIFICATE OF AUTHORIZATION NO. 00006601/LB8172/LB8198

Project
FESTIVAL INDUSTRIAL
POMPANO BEACH
BROWARD COUNTY FLORIDA

Drawing Title
SITE PLAN DETAILS

Project No.	Drawing No.
330134201	SP-8.0
Date: FEBRUARY 2025	
Drawn By: EWM	
Checked By: MPC	

P&Z
PZ24-12000024
08/27/2025

LANGAN
Project No. 330134201

© 2024 Langan