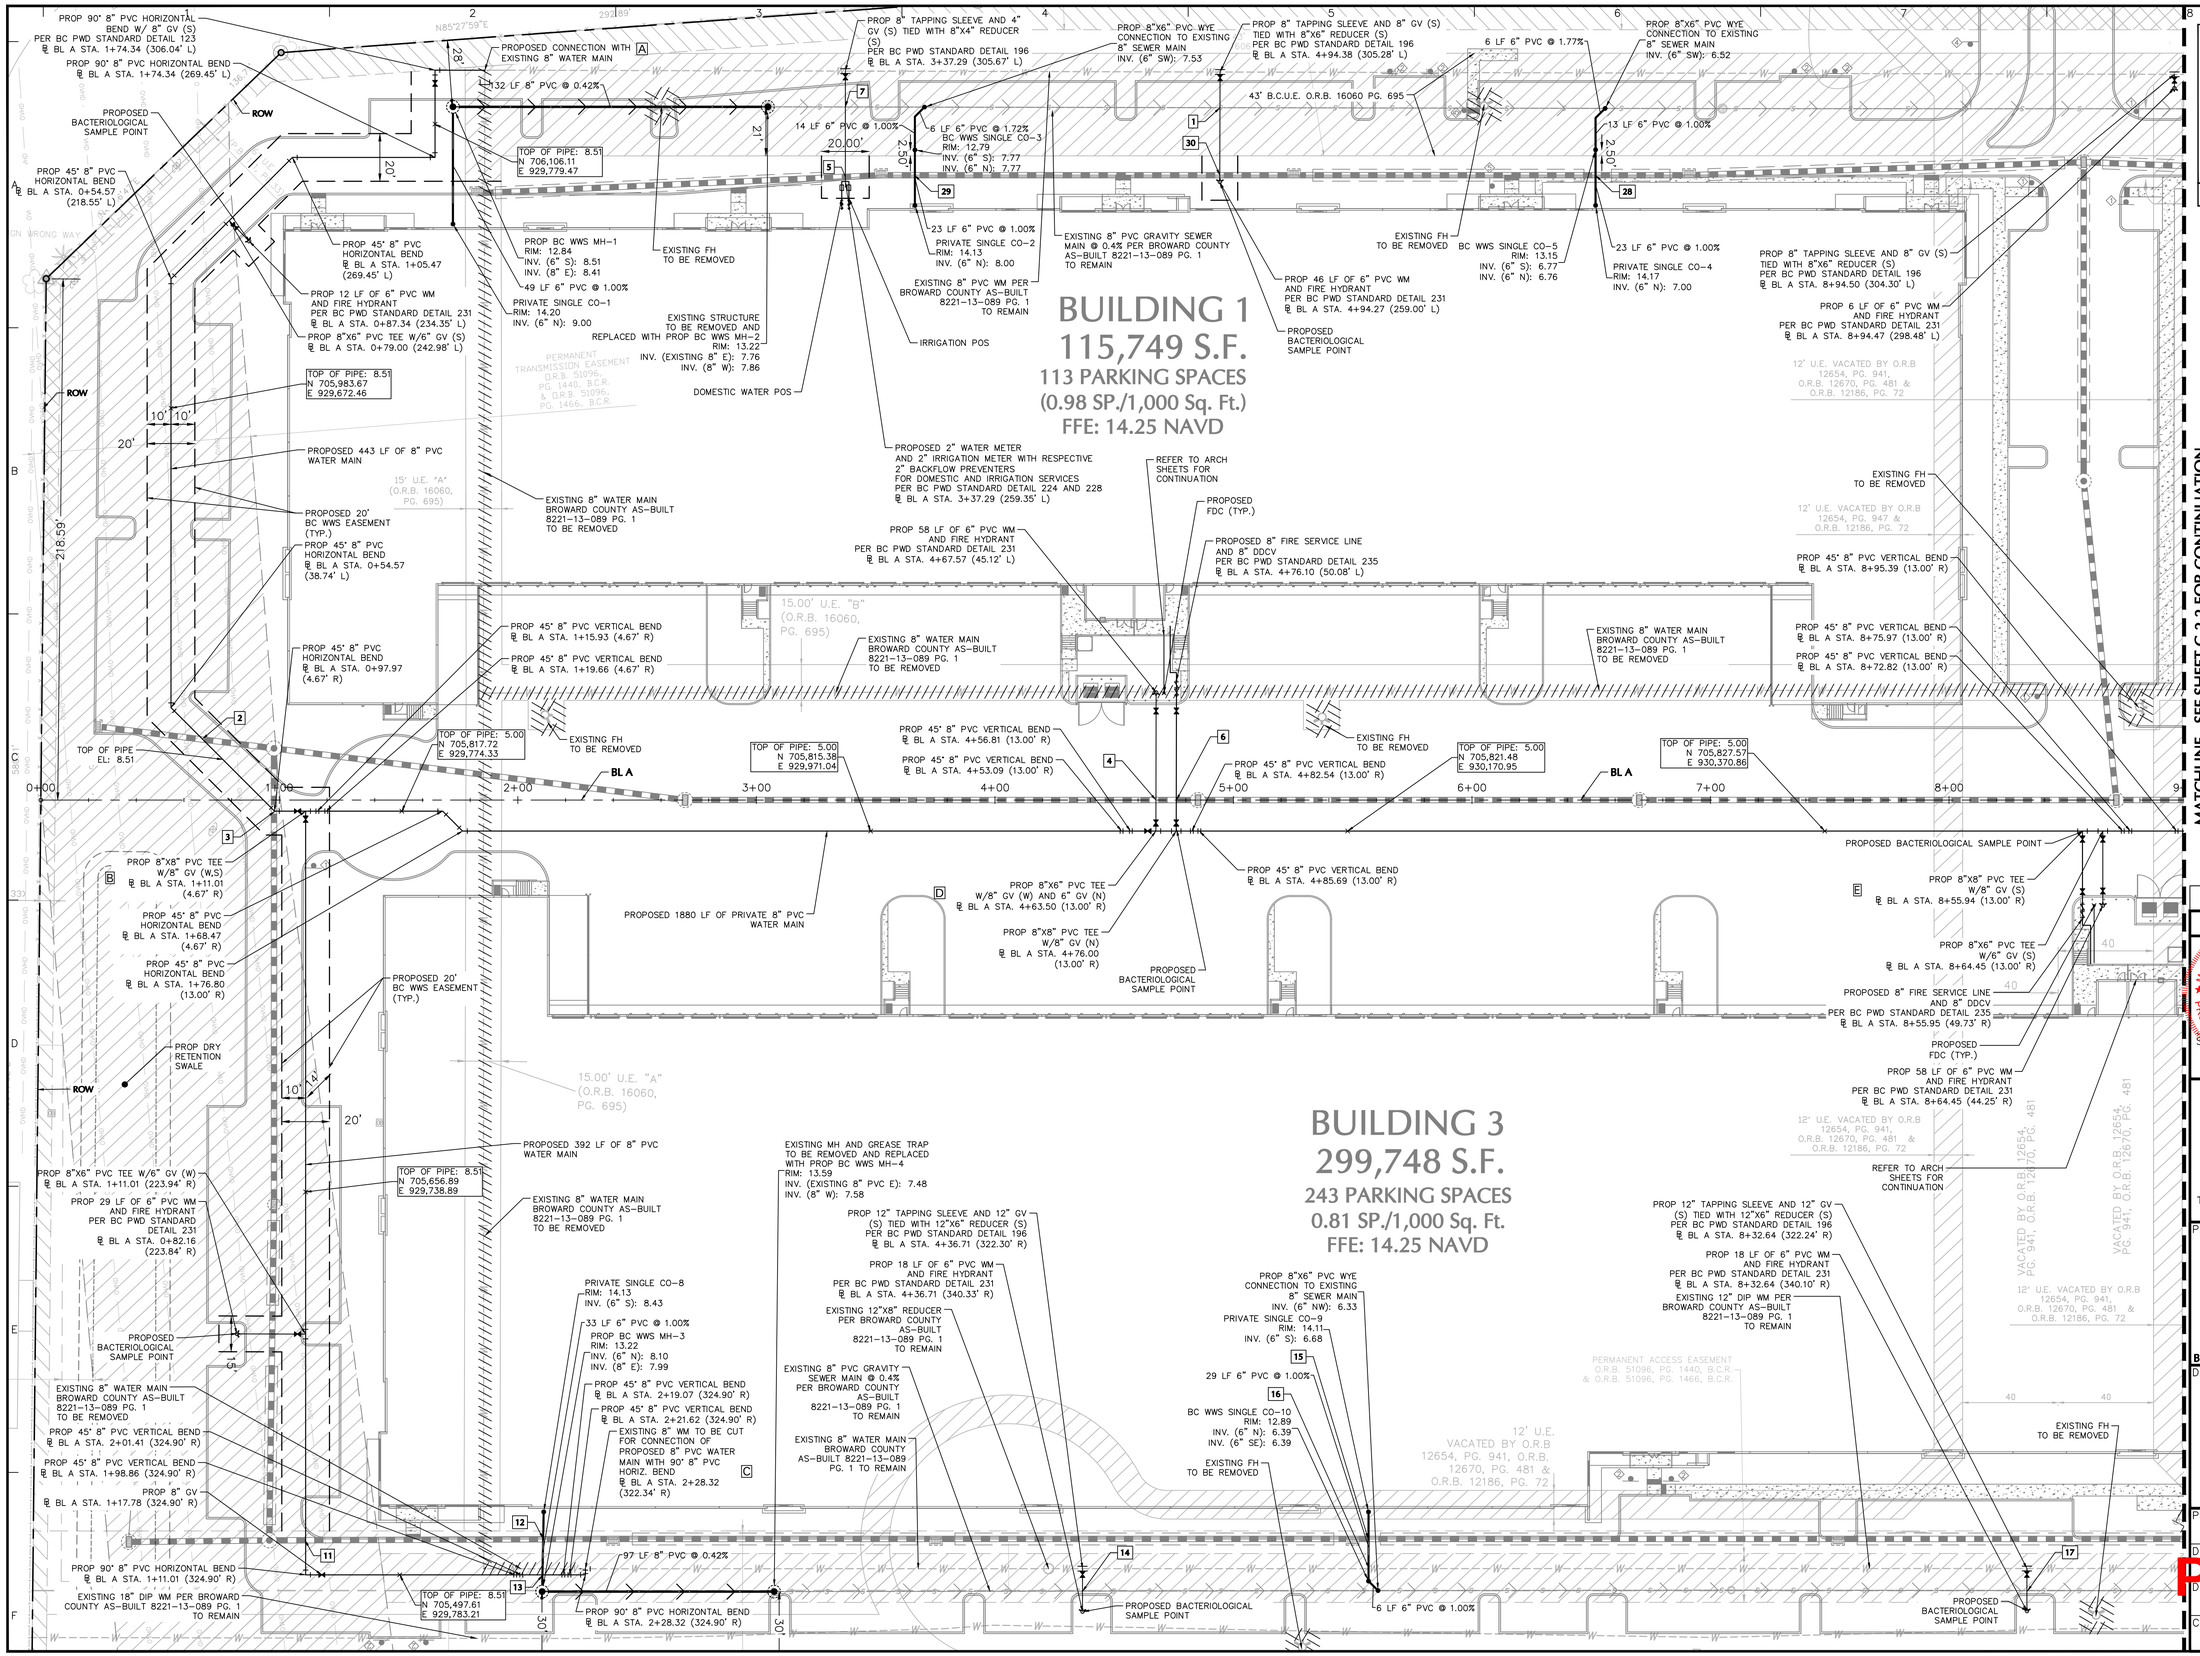

UTILITY LEGEND	
	FIRE HYDRANT
	BACKFLOW PREVENTER
	DOUBLE DETECTOR CHECK VALVE (DDCV)
	FIRE DEPT CONNECTION (FDC)
	METER BOX
	SANITARY SEWER MANHOLE
	SANITARY CLEANOUT
	PROPOSED WATER MAIN
	PROPOSED SEWER MAIN
	PROPOSED STORM PIPE
	EXISTING WATER MAIN
	EXISTING SEWER MAIN
	PROPOSED DRAINAGE MANHOLE
	PROPOSED CATCH BASIN
	UTILITY TO BE REMOVED

Date	Description	No.
REVISIONS		

This item has been digitally signed and sealed by Michael Carr, PE. on the date adjacent to the seal
Printed Copies of this document are not considered signed and sealed and the signature must be verified on any electronic copies.

SIGNATURE DATE SIGNED
MICHAEL CARR
PROFESSIONAL ENGINEER FL Lic. No. 72424

LANGAN
Langan Engineering and Environmental Services, LLC
110 East Broward Boulvard, Suite 1500
Fort Lauderdale, FL 33301
T: 954.320.2100 F: 954.320.2101 www.langan.com
FL CERTIFICATE OF AUTHORIZATION NO. 00006601/LB8172/LB8198

Project
FESTIVAL INDUSTRIAL
POMPANO BEACH
BROWARD COUNTY FLORIDA

Drawing Title
UTILITY PLAN

Project No.	Drawing No.
330134201	C-2.1
Date: FEBRUARY 2025	
Drawn By: MEP	
Checked By: MPC	

PZ24-12000024
08/27/2025

LANGAN
Project No. 330134201
© 2024 Langan