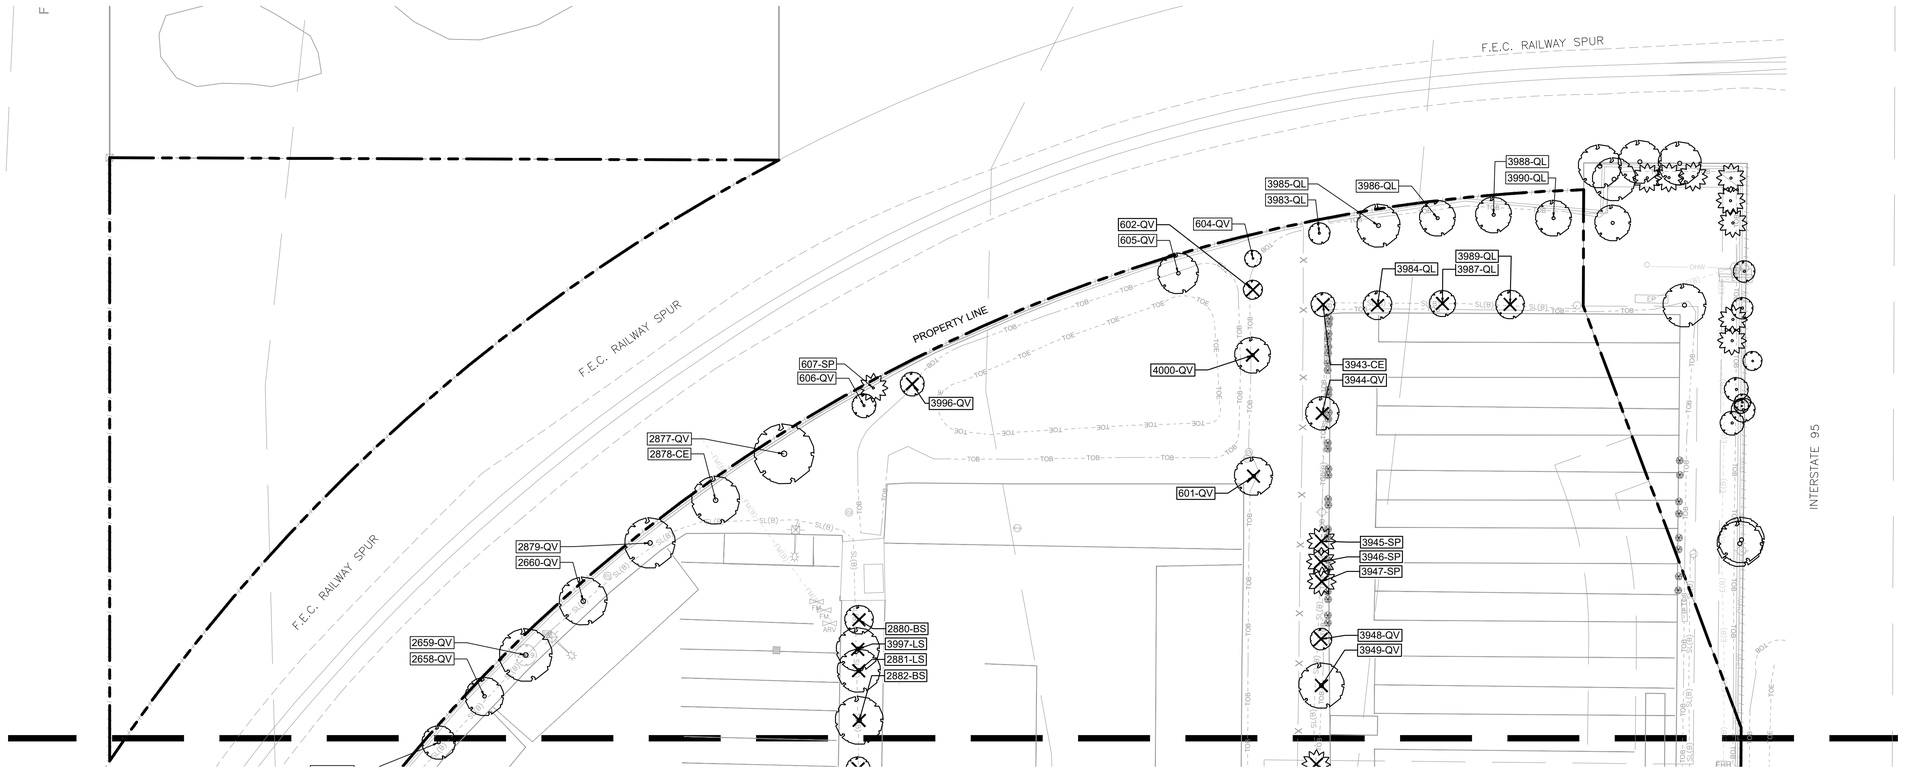


N

GRAPHIC SCALE

0 30 60

SCALE: 1" = 30 '

NOTE: PRINTED DRAWING SIZE MAY HAVE CHANGED FROM ORIGINAL. VERIFY SCALE USING BAR SCALE ABOVE.


KEITH

301 East Atlantic Blvd.
Pompano Beach, FL 33060
PH: (954) 788-3400

Florida Engineering Business License: CA7928
Florida Surveyor and Mapper Business License: LB6860
Florida Landscape Architecture Business License: LC26000457


REVISIONS

| NO. | DESCRIPTION | DATE |
|---|---|---|
| | | |

**PRELIMINARY PLAN NOT FOR CONSTRUCTION**

THESE PLANS ARE NOT FULLY PERMITTED AND ARE SUBJECT TO REVISIONS MADE DURING THE PERMITTING PROCESS.

RESPONSIBILITY FOR THE USE OF THESE PLANS PRIOR TO OBTAINING PERMITS FROM ALL AGENCIES HAVING JURISDICTION OVER THE PROJECT WILL FALL SOLELY UPON THE USER.

| | |
|---|---|
| ISSUE DATE: | 08/26/2025 |
| DESIGNED BY: | KU, SL |
| DRAWN BY: | KU, GM |
| CHECKED BY: | KU, KS |
| BID-CONTRACT: | |

This item has been digitally signed and sealed by Paul H. Weinberg, on the date below using a Digital Signature.

REGISTERED LANDSCAPE ARCHITECT
PAUL H. WEINBERG
LA 6666804
STATE OF FLORIDA

Printed copies of this document are not considered signed and sealed and the signature must be verified on any electronic copies.

Date: 2025.08.27 10:14:37-04'00'

PAUL H. WEINBERG, PLA
FLORIDA REG. NO. LA6666804
(FOR THE FIRM)

CLIENT

**FIRST INDUSTRIAL**

PROJECT

**FIRST 95 DISTRIBUTION CENTER- PHASE II**
**1000-1041 NW 12th Ter.**
**Pompano Beach, FL**

SHEET TITLE

**TREE DISPOSITION PLAN**

SHEET NUMBER: **LD-103**

PROJECT NUMBER: **10607.14**

DRC

PZ25-12000030

10/01/2025

STATUS: PRELIMINARY

Plotted by: kurena On 8/27/2025 9:20 AM

Drawing name: Q:\10607.14 - First 95 Distribution Center - PH 2 - First Industrial\Landscape Architecture\CAD\10607.14 - LD-1XX.dwg