DRC
PZ25-12000043
03/04/2026

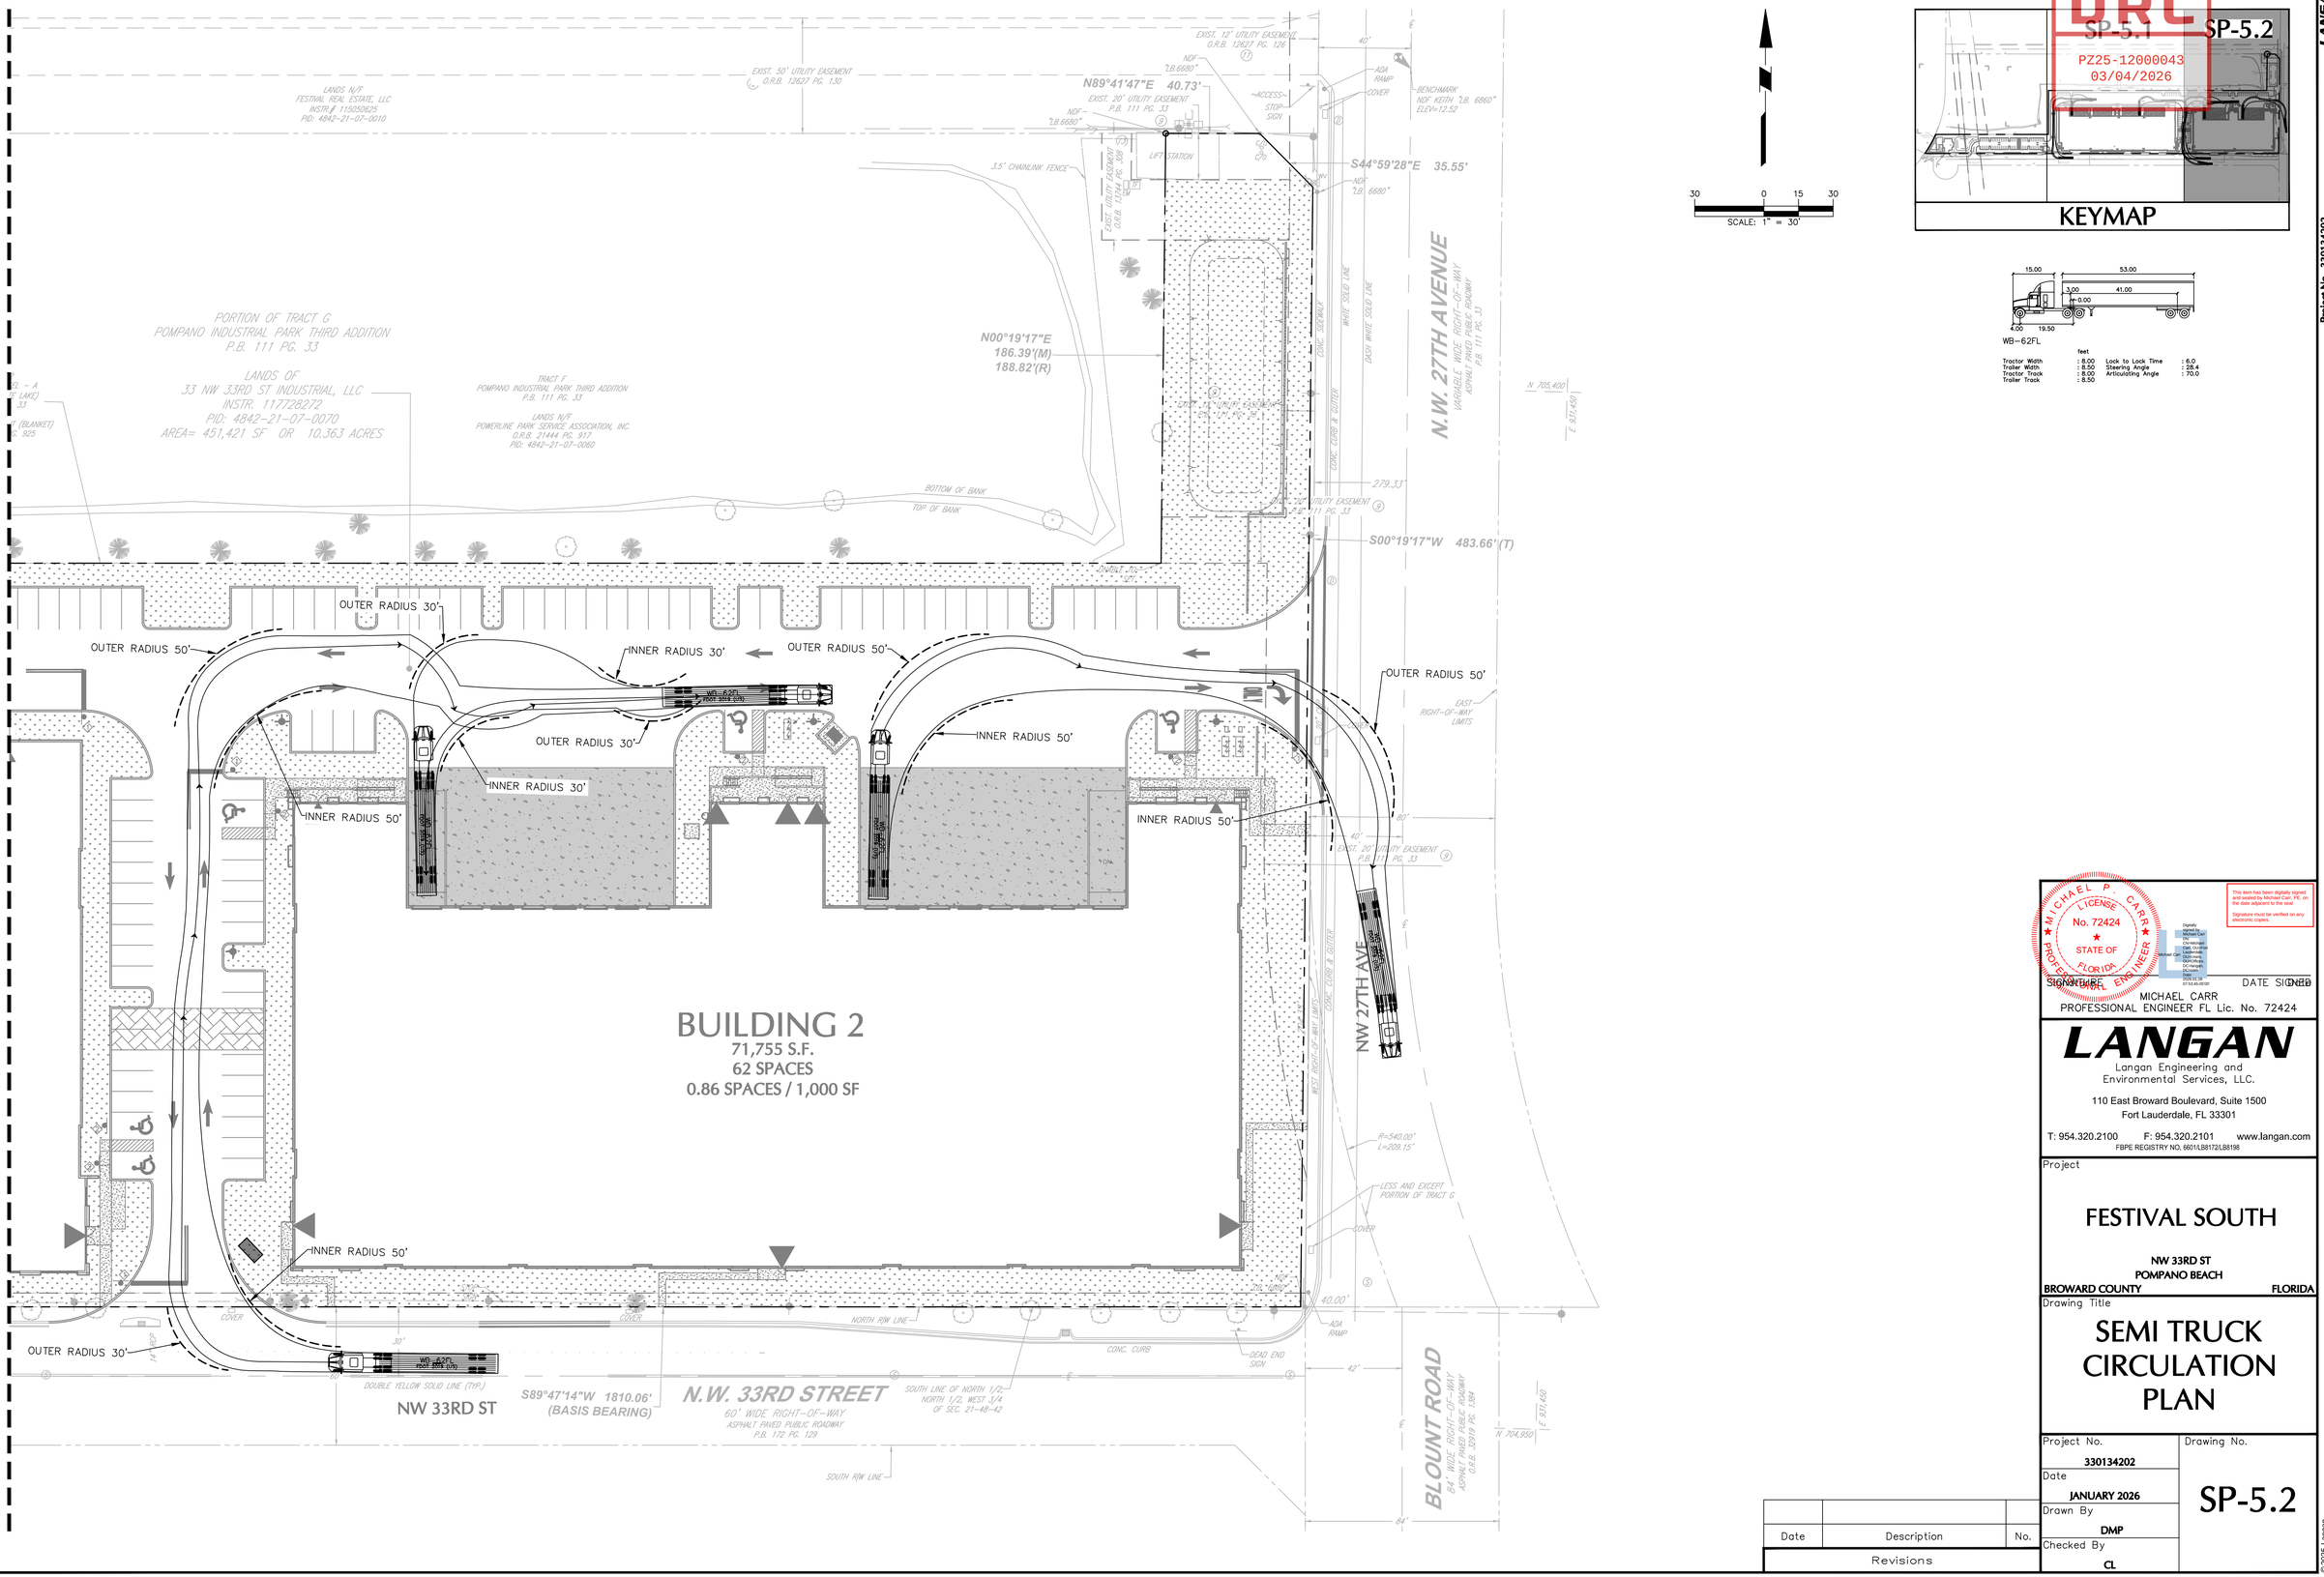

feet

Tractor Width	: 8.00	Lock to Lock Time	: 6.0
Trailer Width	: 8.50	Steering Angle	: 28.4
Tractor Track	: 8.50	Articulating Angle	: 70.0
Trailer track	: 8.50		

MICHAEL P. CARR
LICENSE
No. 72424
STATE OF FLORIDA
PROFESSIONAL ENGINEER

This item has been digitally signed and sealed by Michael Carr, PE. on the date adjacent to the seal.
Signature must be verified on any electronic copies.

SIGNATURE DATE SIGNED

MICHAEL CARR
PROFESSIONAL ENGINEER FL Lic. No. 72424

LANGAN
Langan Engineering and Environmental Services, LLC.
110 East Broward Boulevard, Suite 1500
Fort Lauderdale, FL 33301
T: 954.320.2100 F: 954.320.2101 www.langan.com
FBPE REGISTRY NO. 6601/LB8172/LB8198

Project

FESTIVAL SOUTH

NW 33RD ST
POMPANO BEACH
BROWARD COUNTY FLORIDA

Drawing Title

SEMI TRUCK CIRCULATION PLAN

Project No.	Drawing No.
330134202	SP-5.2
Date: JANUARY 2026	
Drawn By: DMP	
Checked By: CL	

Date	Description	No.
Revisions		

LANGAN
Project No. 330134202

© 2025 Langan