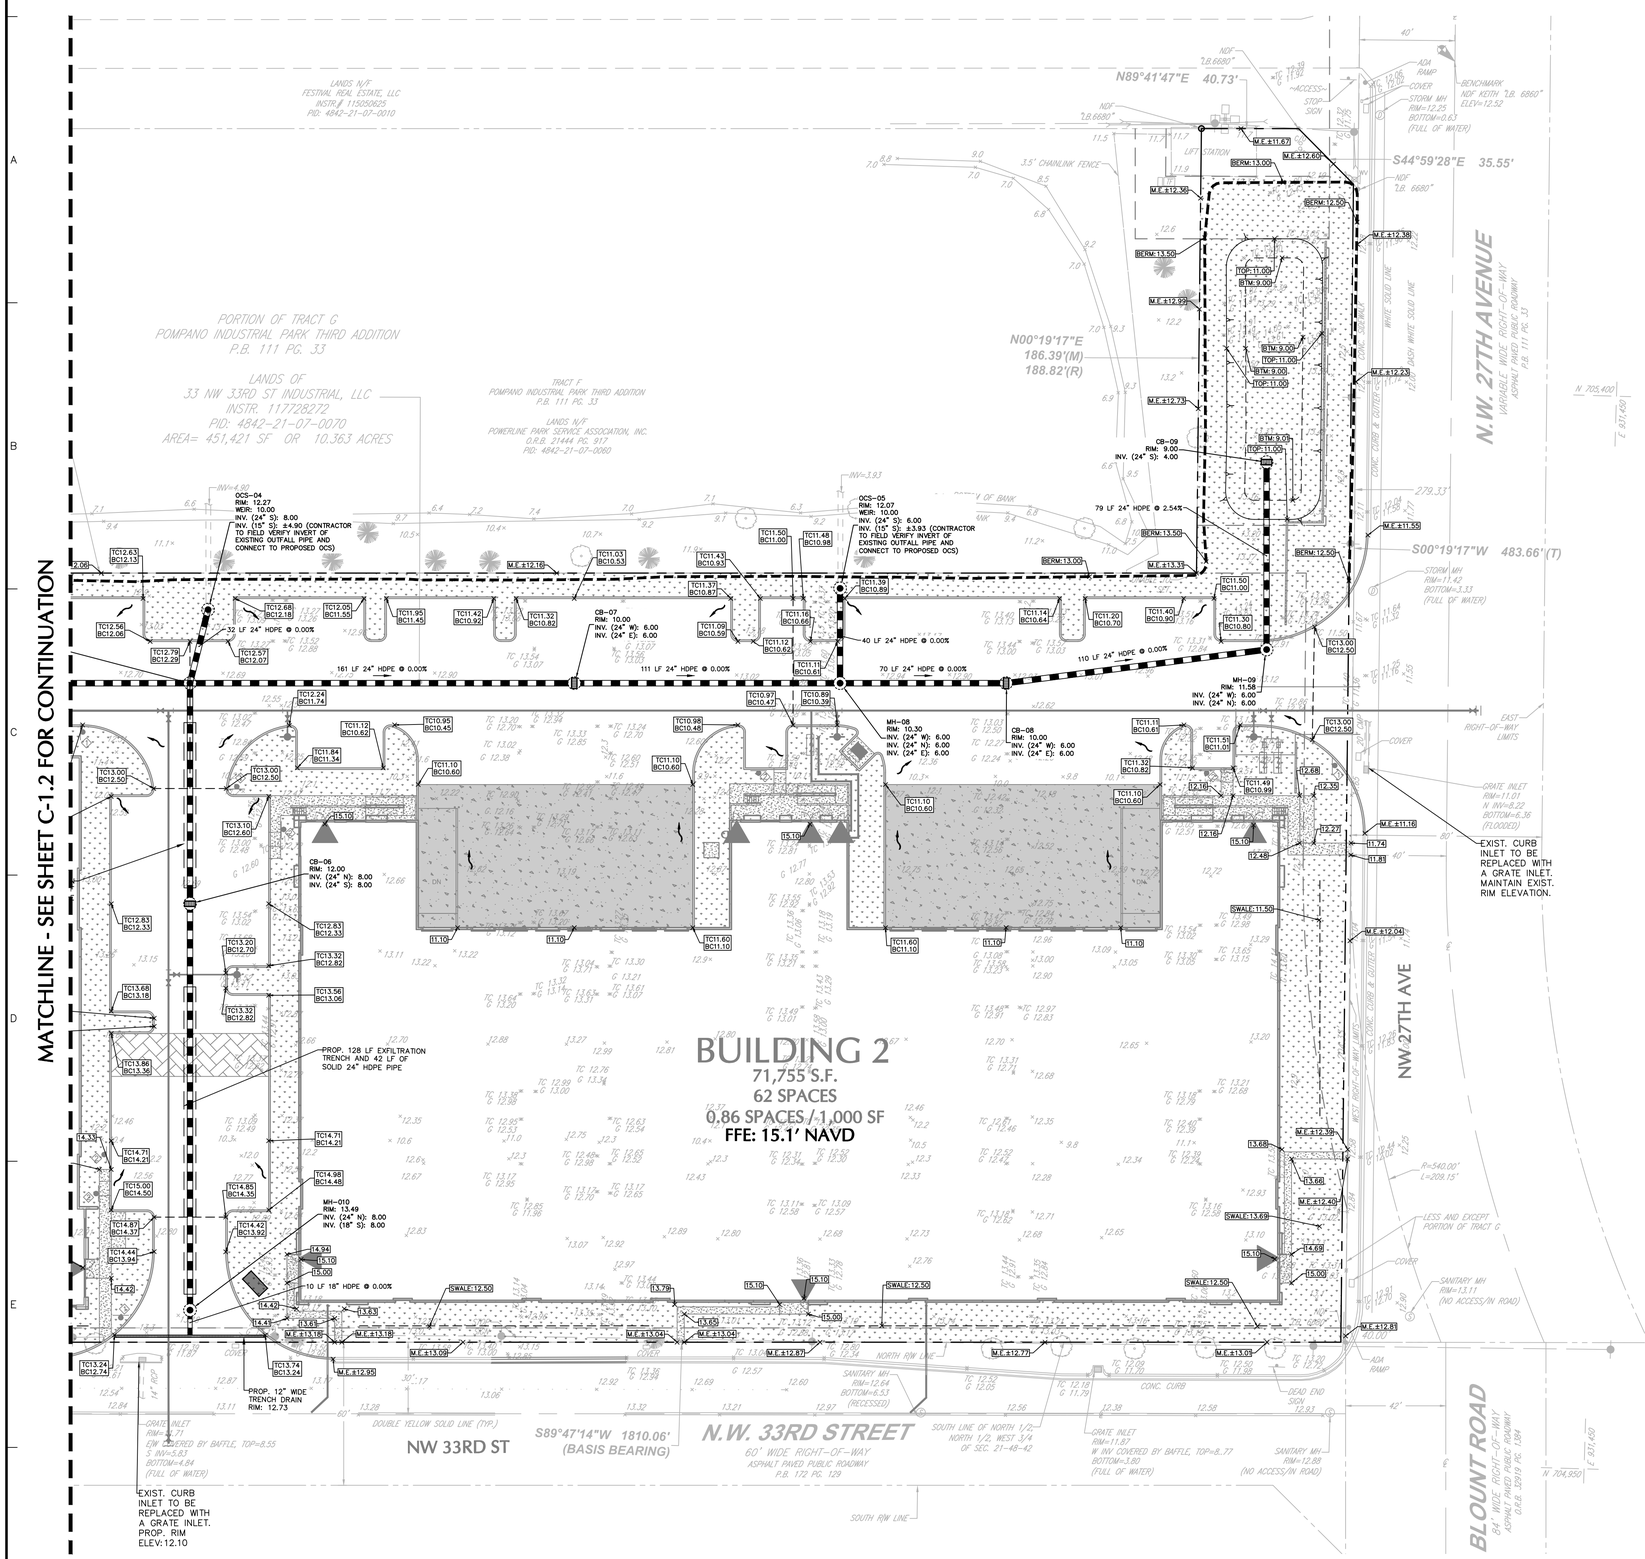

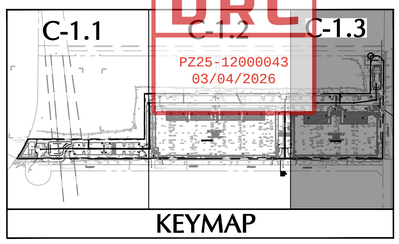

DRC
PZ25-12000043
03/04/2026

NOTES:
- ELEVATIONS USED IN THE DESIGN ARE RELATIVE TO NORTH AMERICAN VERTICAL DATUM OF 1988 (NAVD 88).

LANEAN

Project No. 330134202

This item has been digitally signed and sealed by Michael Carr, PE. on the date adjacent to the seal.
Signature must be verified on any electronic copies.

MICHAEL P. CARR LICENSE No. 72424 STATE OF FLORIDA PROFESSIONAL ENGINEER

SIGNATURE DATE SIGNED

MICHAEL CARR
PROFESSIONAL ENGINEER FL Lic. No. 72424

LANGAN
Langan Engineering and Environmental Services, LLC.
110 East Broward Boulevard, Suite 1500
Fort Lauderdale, FL 33301
T: 954.320.2100 F: 954.320.2101 www.langan.com
FBPE REGISTRY NO. 6601/LB8172/LB8198

Project

FESTIVAL SOUTH

NW 33RD ST
POMPANO BEACH
BROWARD COUNTY FLORIDA

Drawing Title

PARTIAL GRADING & DRAINAGE PLAN

Project No.	Drawing No.
330134202	C-1.3
Date: JANUARY 2026	
Drawn By: EWM	
Checked By: CL	

Date	Description	No.
	Revisions	

©2026 Langan