DRC
PZ25-12000030
11/19/2025




N

GRAPHIC SCALE
0 30 60
SCALE: 1" = 30 '

NOTE: PRINTED DRAWING SIZE MAY HAVE CHANGED FROM ORIGINAL. VERIFY SCALE USING BAR SCALE ABOVE.

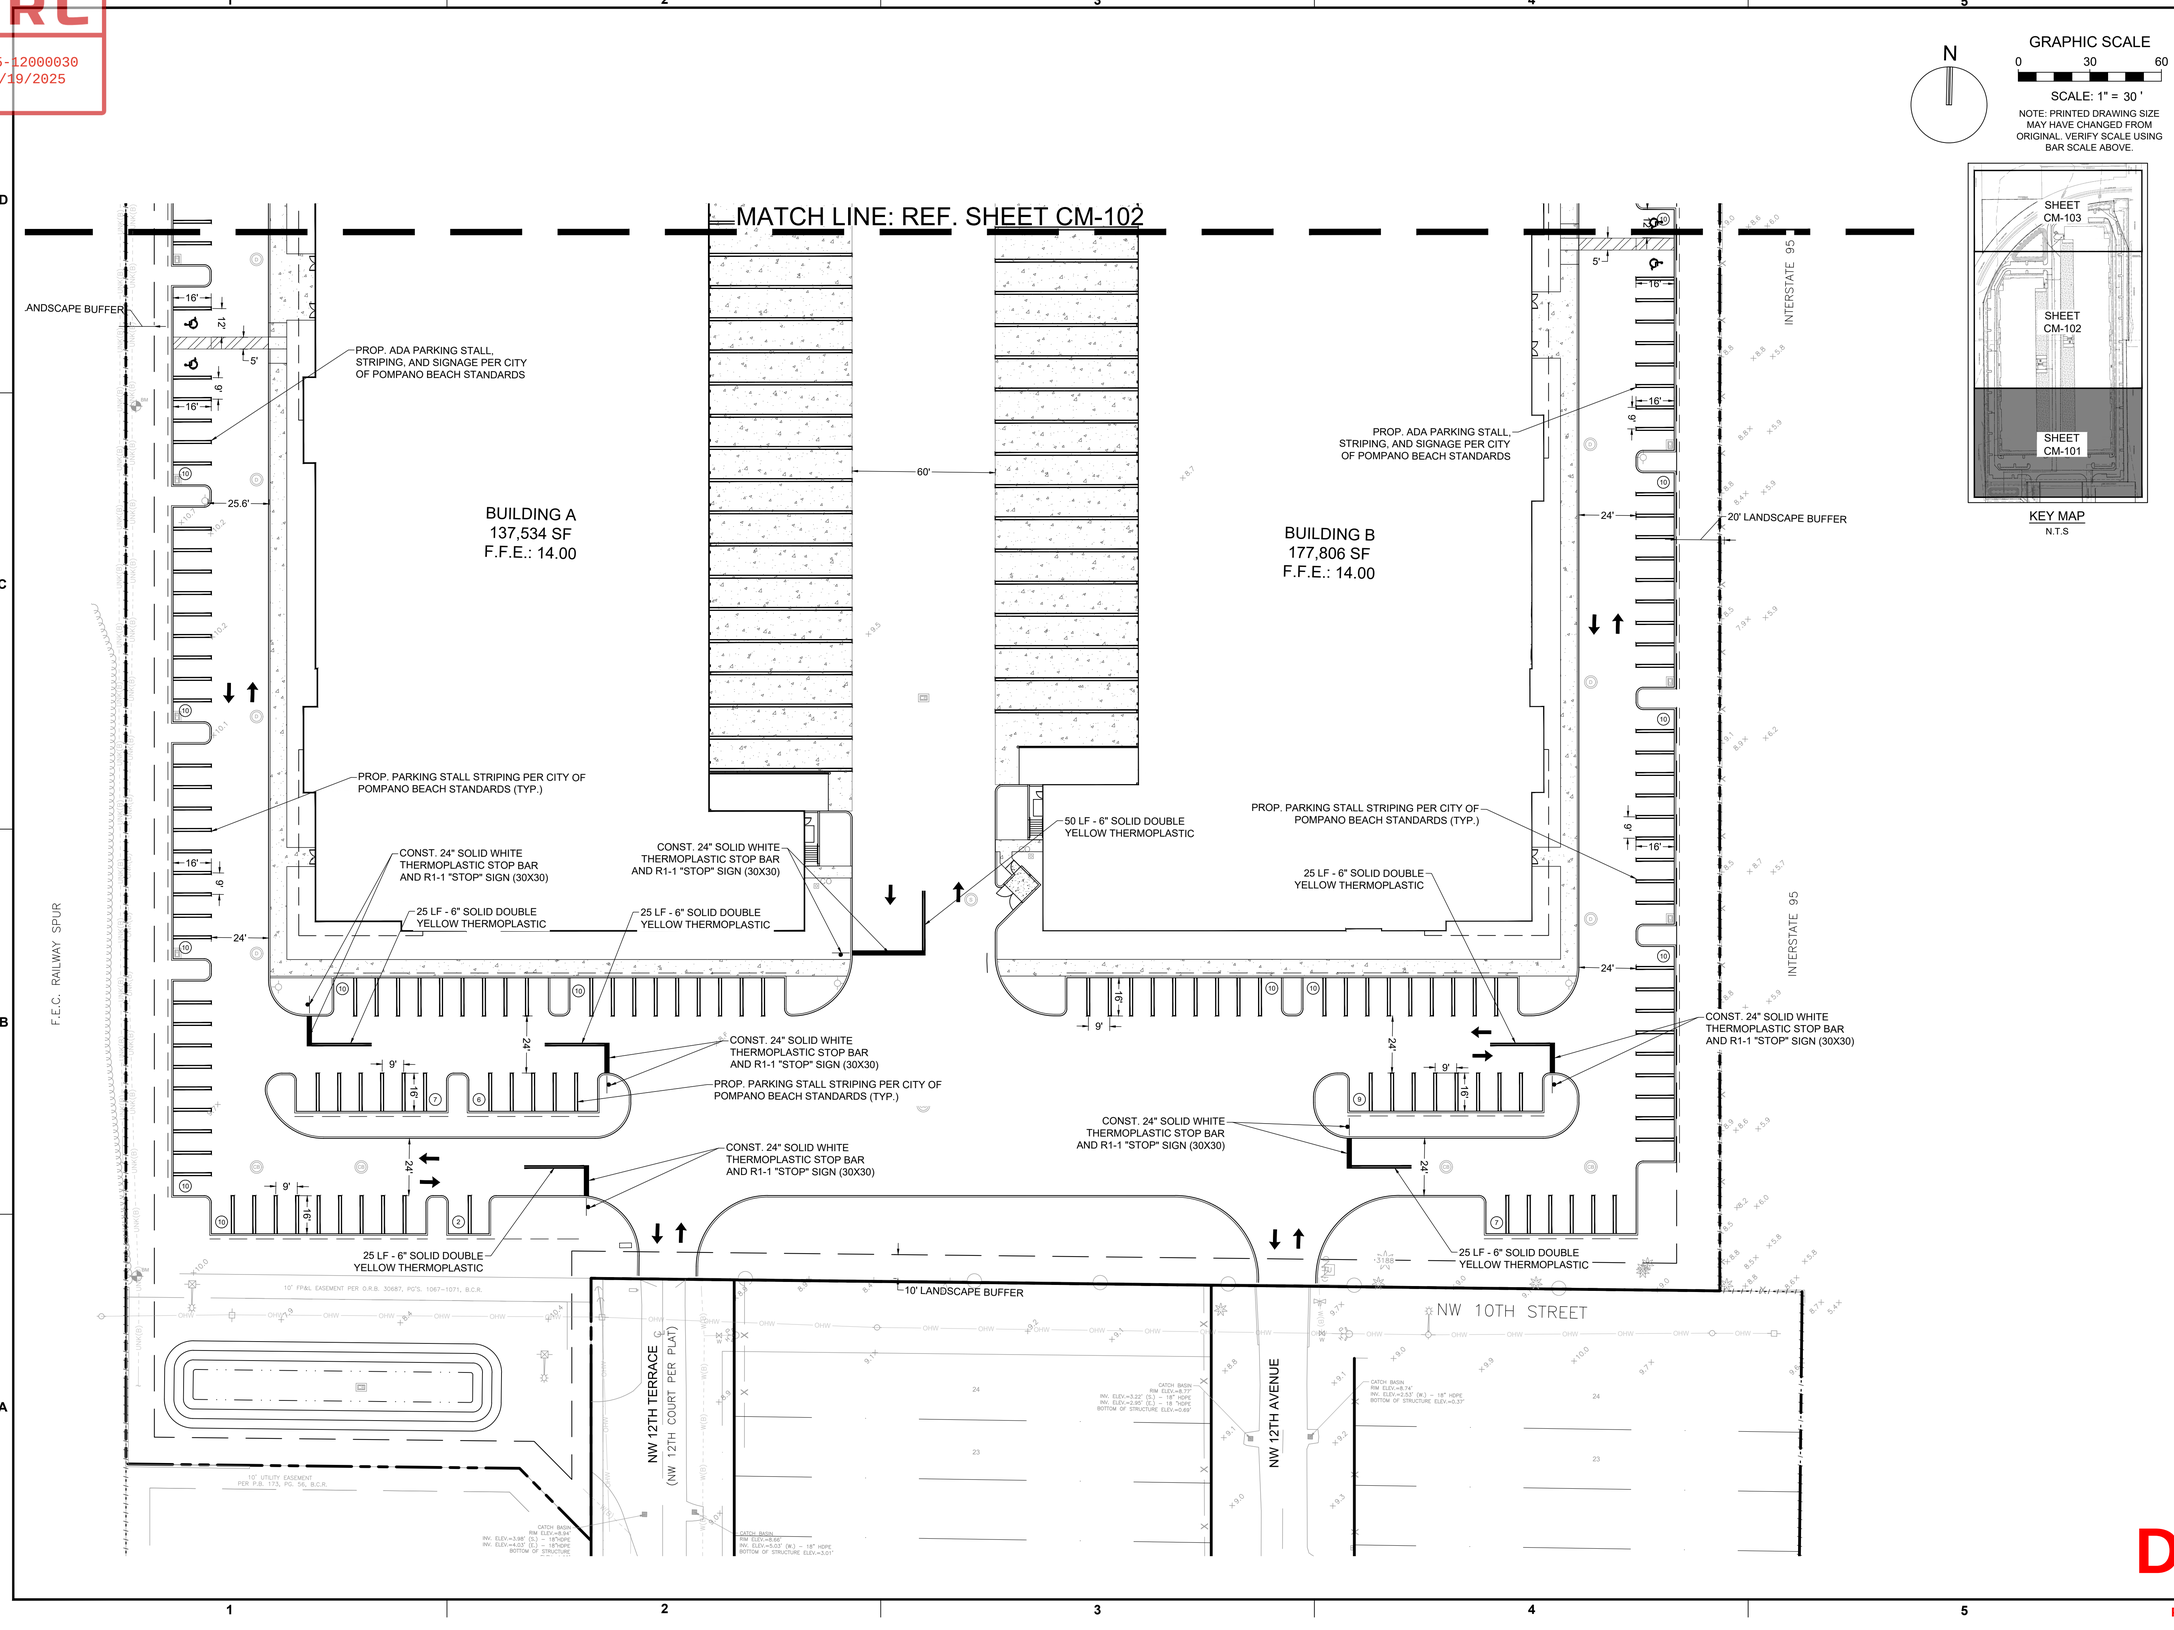


KEY MAP
N.T.S

KEITH
301 East Atlantic Blvd.
Pompano Beach, FL 33060
PH: (954) 788-3400
Florida Engineering Business License: CA7928
Florida Surveyor and Mapper Business License: LB6860
Florida Landscape Architecture Business License: LC26000457

Plotted by: dosuna On 8/27/2025 11:14 AM

REVISIONS

| NO. | DESCRIPTION | DATE |
|---|---|---|

RESPONSIBILITY FOR THE USE OF THESE PLANS PRIOR TO OBTAINING PERMITS FROM ALL AGENCIES HAVING JURISDICTION OVER THE PROJECT WILL FALL SOLELY UPON THE USER.

| | |
|---|---|
| ISSUE DATE: | 08/27/2025 |
| DESIGNED BY: | BB |
| DRAWN BY: | JS |
| CHECKED BY: | NW |
| BID-CONTRACT: | |

This item has been digitally signed and sealed by **Thomas F. Donahue**, P.E. on the date adjacent to the seal.

THOMAS F. DONAHUE LICENSE No. 60529 STATE OF FLORIDA PROFESSIONAL ENGINEER

Signature must be verified on any electronic copies.

2025.08.27 14:48:51-04'00'

**THOMAS F. DONAHUE, P.E.**
**FLORIDA REG. NO. 60529**
**(FOR THE FIRM)**

CLIENT

**FIRST INDUSTRIAL**

PROJECT

**FIRST 95 DISTRIBUTION CENTER- PHASE II**
**1000-1041 NW 12th Ter.**
**Pompano Beach, FL**

SHEET TITLE

**PAVEMENT MARKING AND SIGNAGE PLAN**

| | |
|---|---|
| SHEET NUMBER | CM-101 |
| PROJECT NUMBER | 10607.14 |

Drawing name: Q:\10607.14 - First 95 Distribution Center - PH 2 - First Industrial\Engineering\Cadd\10607.14-CM-1XX.dwg

STATUS: PRELIMINARY

DRC
PZ25-12000030
10/01/2025