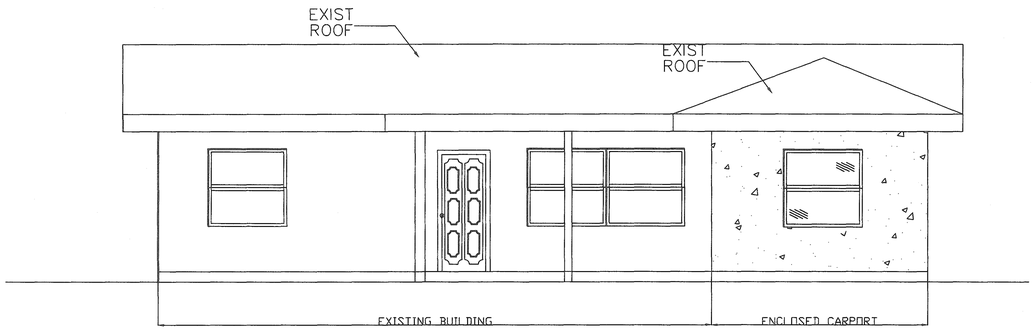

NORTH ELEVATION

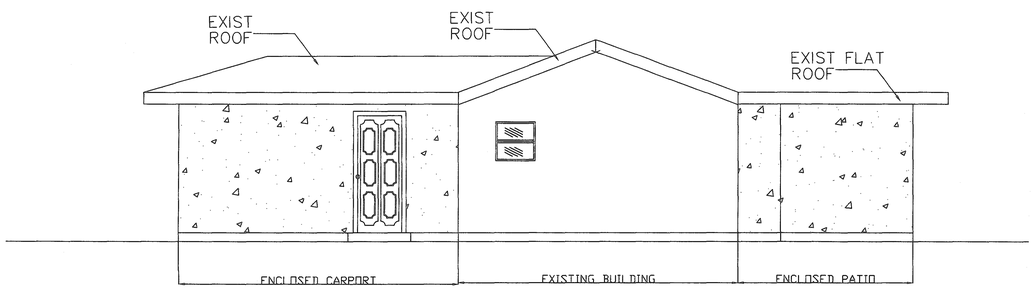

NORTH ELEVATION

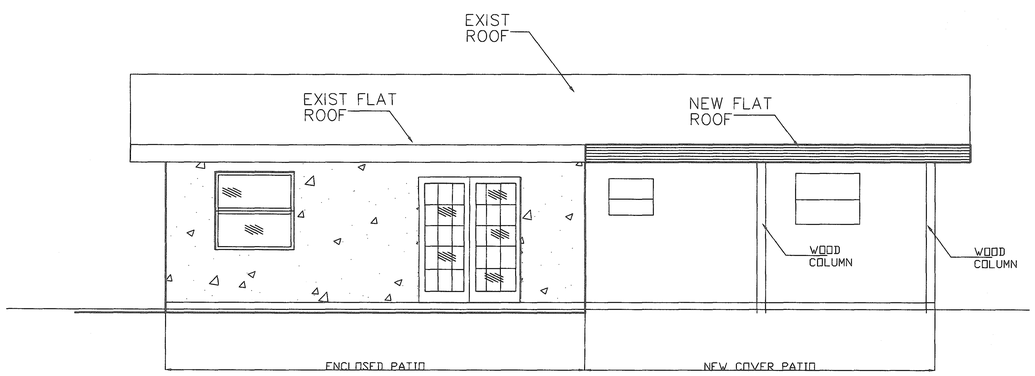

NORTH ELEVATION

1/4"=1'-0"

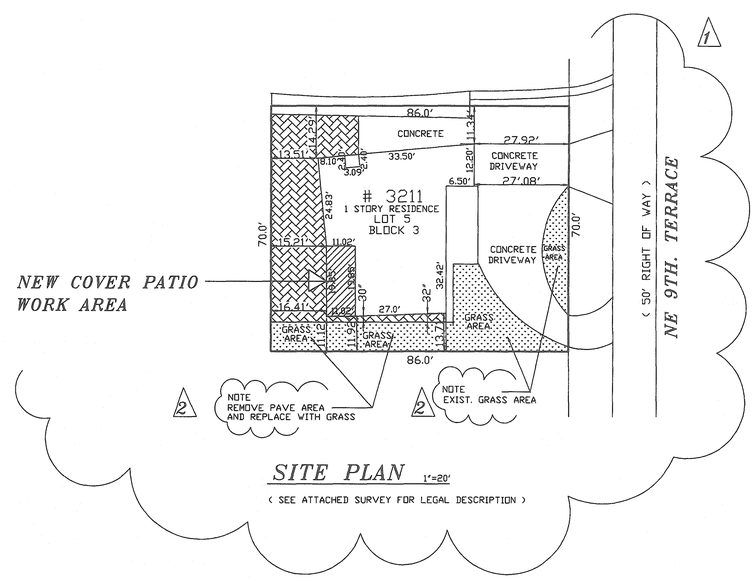

SITE PLAN 1"=20'

(SEE ATTACHED SURVEY FOR LEGAL DESCRIPTION)

ISSUED TO / FOR BUILD. NO.
RECORD OF ISSUE

Call 48 hours before you dig
It's the Law!
1-800-432-4770

Sunshine State One Call of Florida, Inc.
"TRUE BOOTHS" ARE ONLY OF THE
UNDERGROUND UTILITIES THAT MEET
ALL THE FLORIDA UTILITY PLANT DAMAGE
PREVENTION LAW REQUIREMENTS
REF. 556.101(3)(b) & 556.105(1)
RECORD OF REVISION

SINGLE FAMILY
ALTERATION / RENOVATION
3211 NE 9TH. TERRACE
POMPANO BEACH
FLORIDA,33064

CONSULTING ENGINEERS
7850 NW 146TH STREET, SUITE 208, MIAMI LAKES FL 33016
Tel. (305) 823-3938
Fax (305) 823-9355

Edward A. LANDERS, P.E.

EDWARD A. LANDERS
No. 38398
STATE OF FLORIDA
PROFESSIONAL ENGINEER
SIGNATURE DATE

CONTRACTOR SHALL VERIFY ALL DIMENSIONS AT THE SITE BEFORE CONSTRUCTION OF ANY WORK.
NOT TO BE USED FOR CONSTRUCTION UNLESS SIGNED BY ARCHITECT.

CLIENT APPROVAL	DATE
PREPARED BY:	DATE
APPROVED BY:	DATE
ISSUED:	DATE
PROJECT NUMBER	

SHEET INDEX
ELEVATION

DRAWING NUMBER
OF 2

SHEET NUMBER
OF 8

COPY ORIGINAL