DRC

PZ25-12000016
01/21/2026

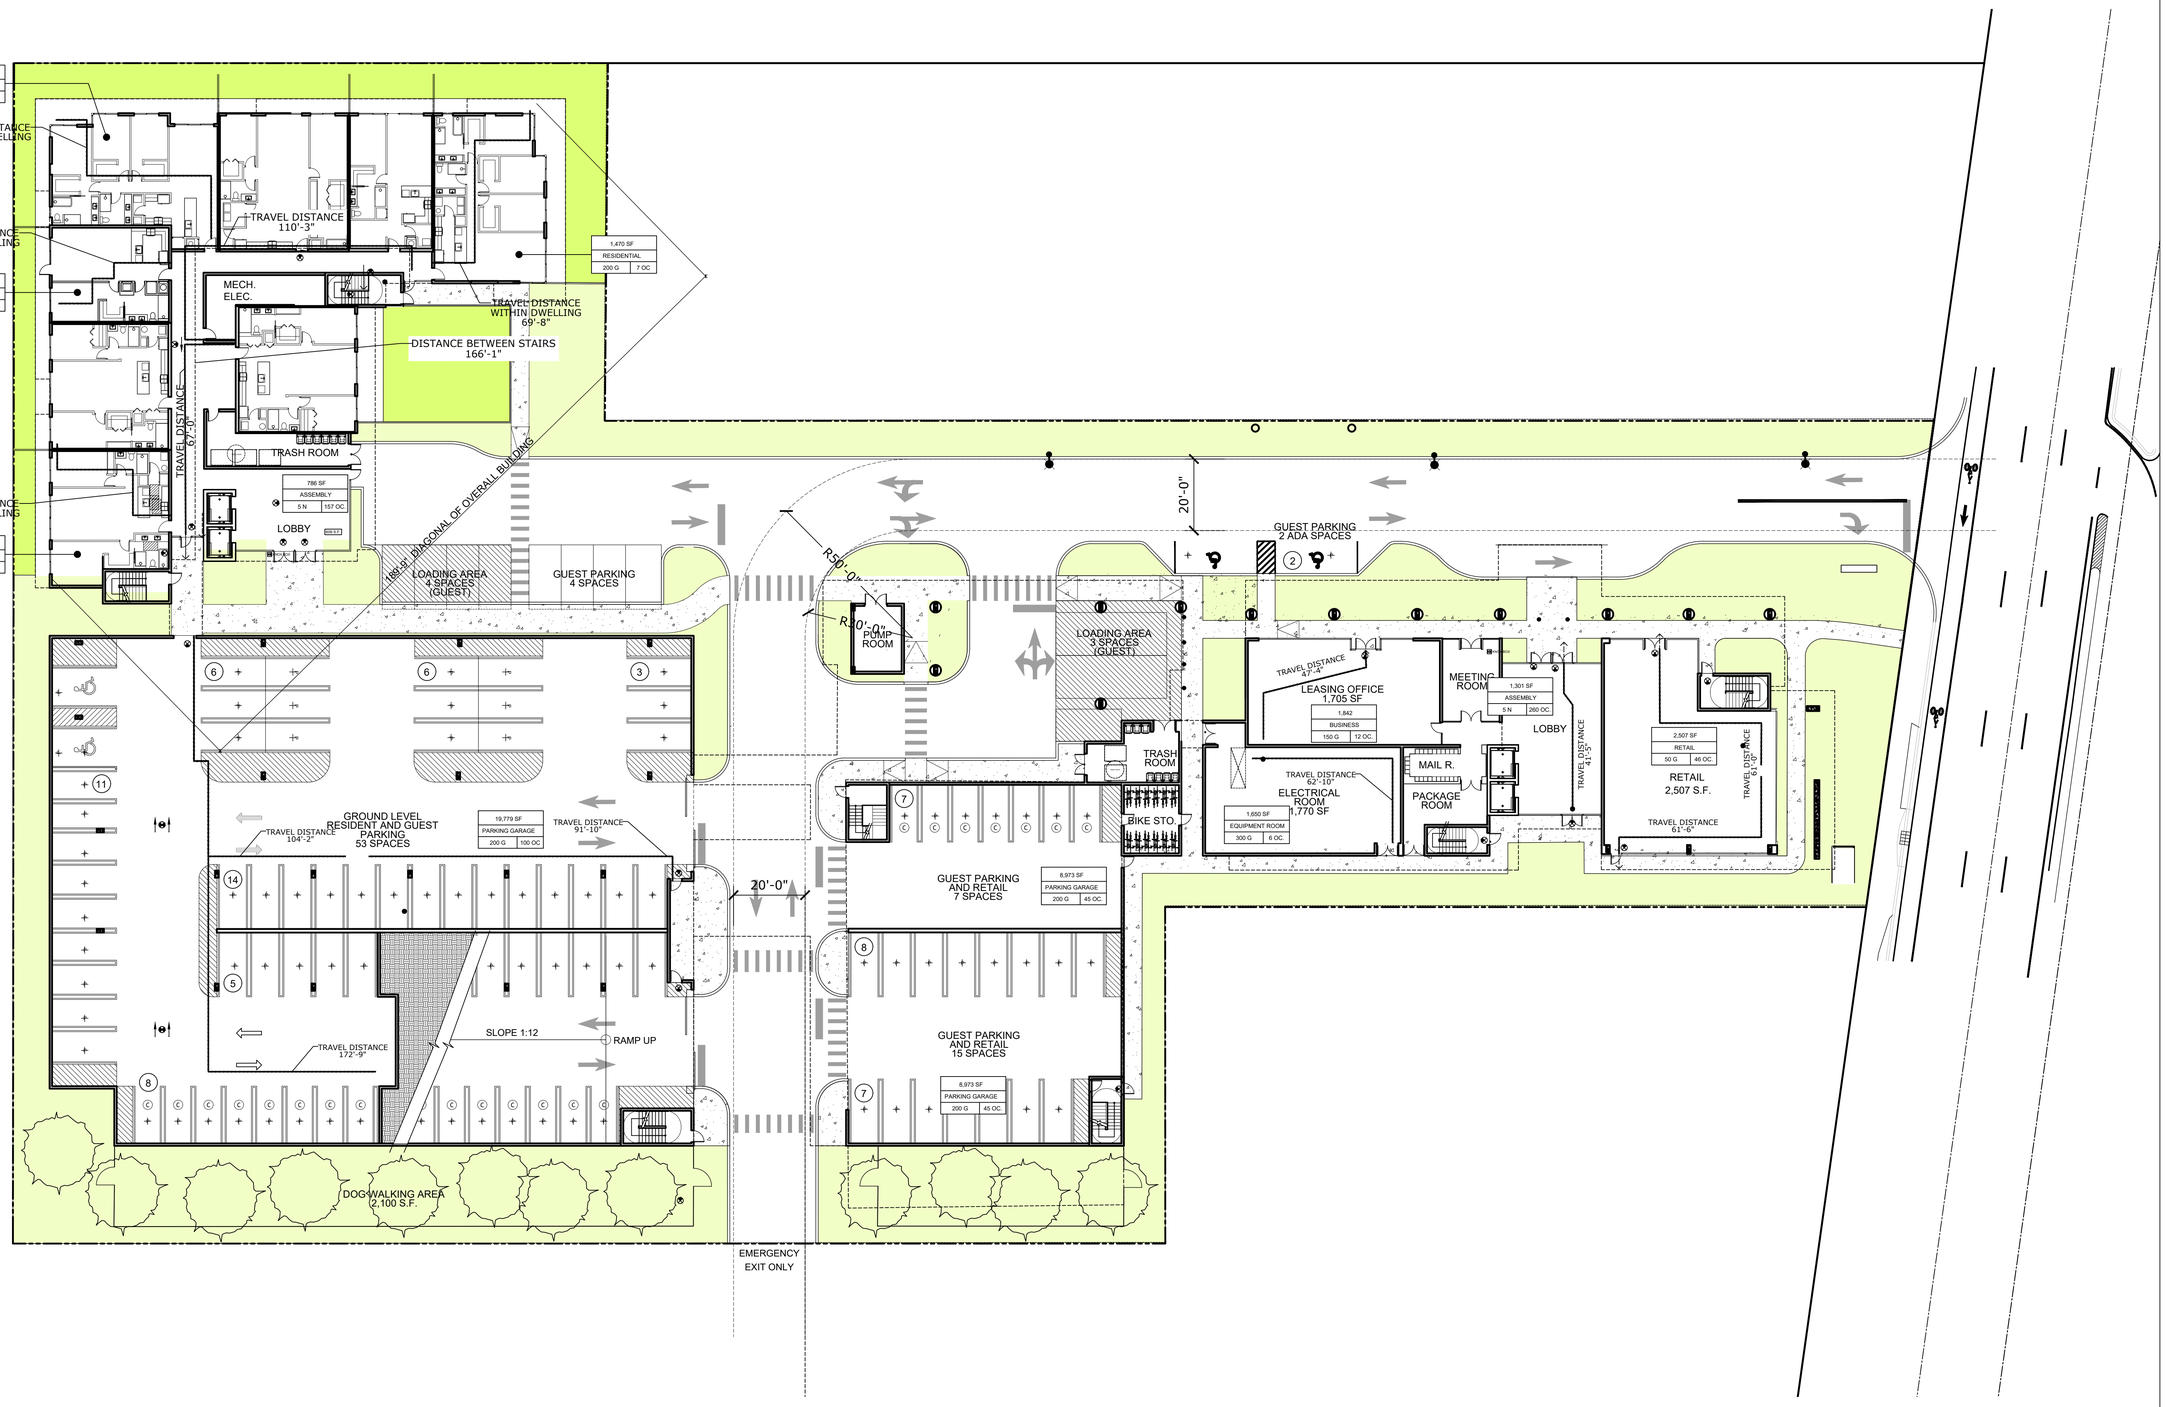

GROUND LEVEL LIFE SAFETY PLAN
SCALE: 1" = 20'-0"

1

COPYRIGHT 2025 MADSEN DESIGN, ALL RIGHTS RESERVED

MADSEN DESIGN

- Architects
- Planners
- Interior Design

220 NE 11th St.
Boca Raton FL 33432

416 SE 5th St.
Delray Beach FL 33483

P: 561 - 749 - 1234

GREG MADSEN - AR92411

Gregory Madsen
Digitally signed by Gregory Madsen
Date: 2025.12.16 17:48:39 -05'00'

THE SATORI

4211 N FEDERAL HWY
POMPANO BEACH, FL 33064

SUBMITTALS:

GROUND LEVEL
LIFE SAFETY PLAN

A15.1

PROJECT NUMBER: 25-008