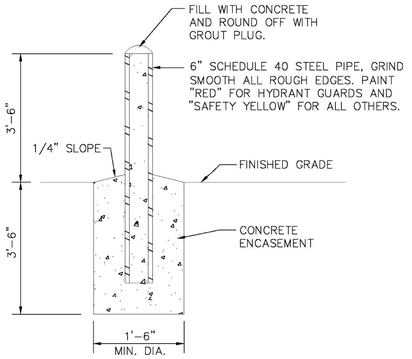

GUARD POST

ENGINEERING STANDARDS 2019			
REVISIONS BY / DATE	ENGINEERING DIVISION CITY OF POMPANO BEACH	GUARD POST	DATE: JUNE 1996 DWG. NO. 304-1
	SCALE: N.T.S.		

J:\City STANDARDS\2019 Standards Details\Misc. 3-2.dwg, 12/20/2018 2:53:03 PM

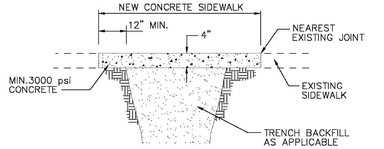

SIDEWALK RESTORATION (TYPE II)

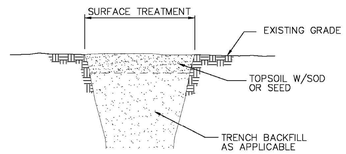

SWALE RESTORATION (TYPE I)

SURFACE RESTORATION

ENGINEERING STANDARDS 2019			
REVISIONS BY / DATE: S.S. 5/05/10	ENGINEERING DIVISION CITY OF POMPANO BEACH	SURFACE RESTORATION	DATE: FEB. 1998 DWG. NO. 306-1
	SCALE: N.T.S.		

J:\City STANDARDS\2019 Standards Details\Misc. 3-2.dwg, 11/2/2018 11:25:32 AM

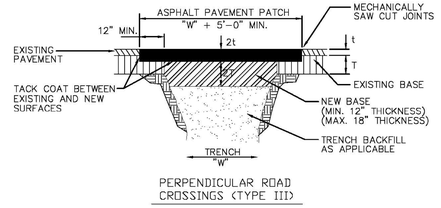

PERPENDICULAR ROAD CROSSINGS (TYPE III)

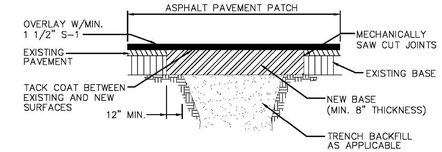

STANDARD PARALLEL ROAD RESTORATION (TYPE IV)

SURFACE RESTORATION

ENGINEERING STANDARDS 2019			
REVISIONS BY / DATE	ENGINEERING DIVISION CITY OF POMPANO BEACH	SURFACE RESTORATION	DATE: FEB. 1998 DWG. NO. 306-2
	SCALE: N.T.S.		

J:\City STANDARDS\2019 Standards Details\Misc. 3-2.dwg, 11/2/2018 11:25:59 AM

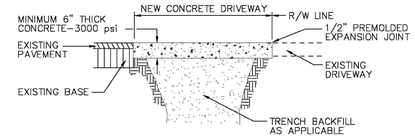

CONCRETE DRIVEWAY RESTORATION (TYPE V)

SURFACE RESTORATION

ENGINEERING STANDARDS 2019			
REVISIONS BY / DATE	ENGINEERING DIVISION CITY OF POMPANO BEACH	SURFACE RESTORATION	DATE: FEB. 1998 DWG. NO. 306-3
	SCALE: N.T.S.		

J:\City STANDARDS\2019 Standards Details\Misc. 3-2.dwg, 11/2/2018 11:26:27 AM

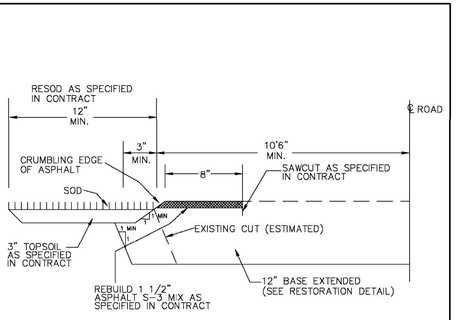

EDGE OF PAVEMENT RESTORATION

ENGINEERING STANDARDS 2019			
REVISIONS BY / DATE	ENGINEERING DIVISION CITY OF POMPANO BEACH	EDGE OF PAVEMENT RESTORATION	DATE: FEB. 1998 DWG. NO. 306-4
	SCALE: N.T.S.		

J:\City STANDARDS\2019 Standards Details\Misc. 3-2.dwg, 11/2/2018 11:27:02 AM

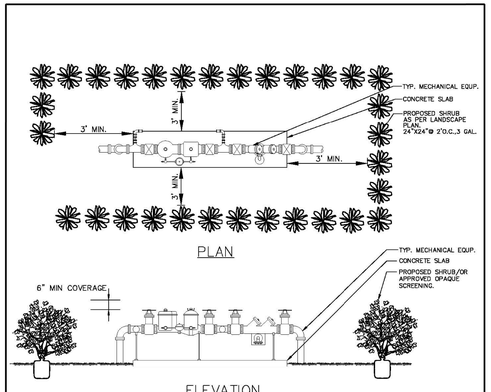

TYPICAL SCREEN FOR UTILITIES

NOTES

PLEASE NOTE THAT AS PER CITY ORDINANCE(S) 50.02(A) (4) AND 100.35(E), STREET TREES SHALL NOT BE PLACED ON TOP OF OR 5' OF EITHER SIDE OF ANY CITY OWNED UTILITY INFRASTRUCTURE. ALSO, PLEASE NOTE THAT NO TREES SHRUBBERY OR OBSTRUCTION SHALL BE PLACED WITHIN A 3' RADIUS OF A CITY OWNED LATERAL CLEANOUT OR WATER & OR REUSE METER.

ENGINEERING STANDARDS 2019			
REVISIONS BY / DATE: TCW APRIL 2010	ENGINEERING DIVISION CITY OF POMPANO BEACH	TYPICAL SCREEN FOR UTILITIES	APPROVED BY: DATE: APRIL 2010 DWG. NO. 315-1
	SCALE: N.T.S.		

J:\City STANDARDS\2019 Standards Details\Misc. 3-3.dwg, 11/2/2018 11:45:24 AM

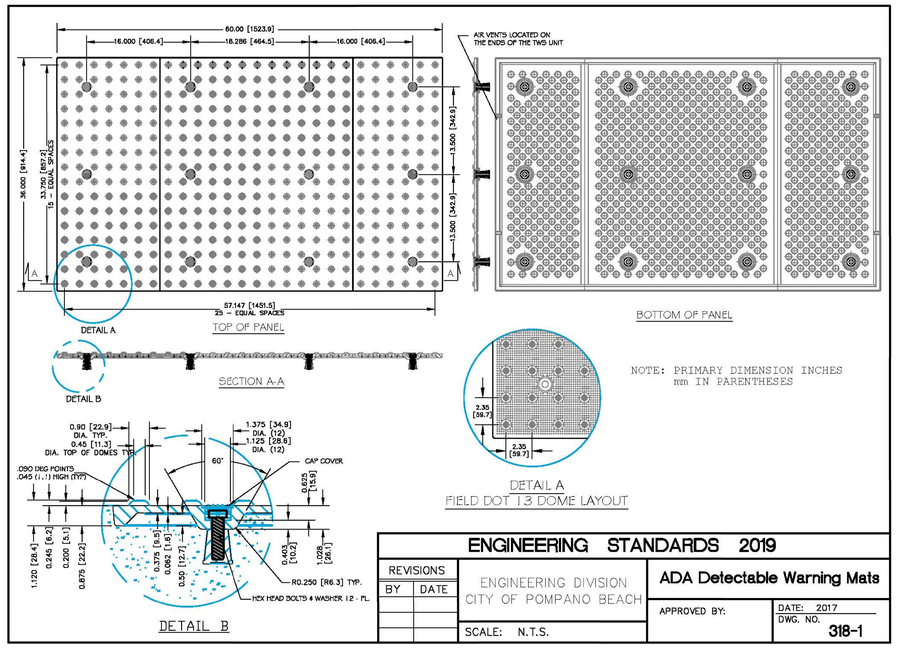

ENGINEERING STANDARDS 2019			
REVISIONS BY / DATE	ENGINEERING DIVISION CITY OF POMPANO BEACH	ADA Detectable Warning Mats	APPROVED BY: DATE: 2017 DWG. NO. 318-1
	SCALE: N.T.S.		

BEALINDA M. PELL LICENSE No. 81229 STATE OF FLORIDA PROFESSIONAL ENGINEER

Digitally signed by Bealinda M Pell
DN: c=US, o=Florida, dnQualifier=A01410D0000017FB6C8143E00037A12, cn=Bealinda M Pell
Date: 2023.08.22 19:13:41 -04'00'

811 Know what's below. Call before you dig.

NO.	REVISIONS	DATE	NO.	REVISIONS	DATE	DESIGNED: WF1 DATE: 01/2023 DRAWN: WF1 DATE: 01/2023 CHECKED: DATE: PUBLISHED: 8/21/2023, 8:39:06 PM

WINNINGHAM & FRADLEY, INC.
ENGINEERS • PLANNERS • SURVEYORS
111 N.E. 44th STREET, OAKLAND PARK, FL 33334 954-771-7440 FAX: 954-771-0258 www.winnfrad.com

PALM AIRE TENNIS CENTER
RWB / LINARES ARCHITECTURE

CITY OF POMPANO BEACH
STANDARD MISCELLANEOUS DETAILS

APPROVED: EB-0002995 LB-0002995
TITLE:
PROJECT NUMBER 22-26
SHEET NO. 2

J:\2022\22036-Palm Aire Tennis Courts\CAD\SP\4-COPB_Miscellaneous Details\22036Sht01.dwg

DRC
PZ23-12000009
10/04/2023