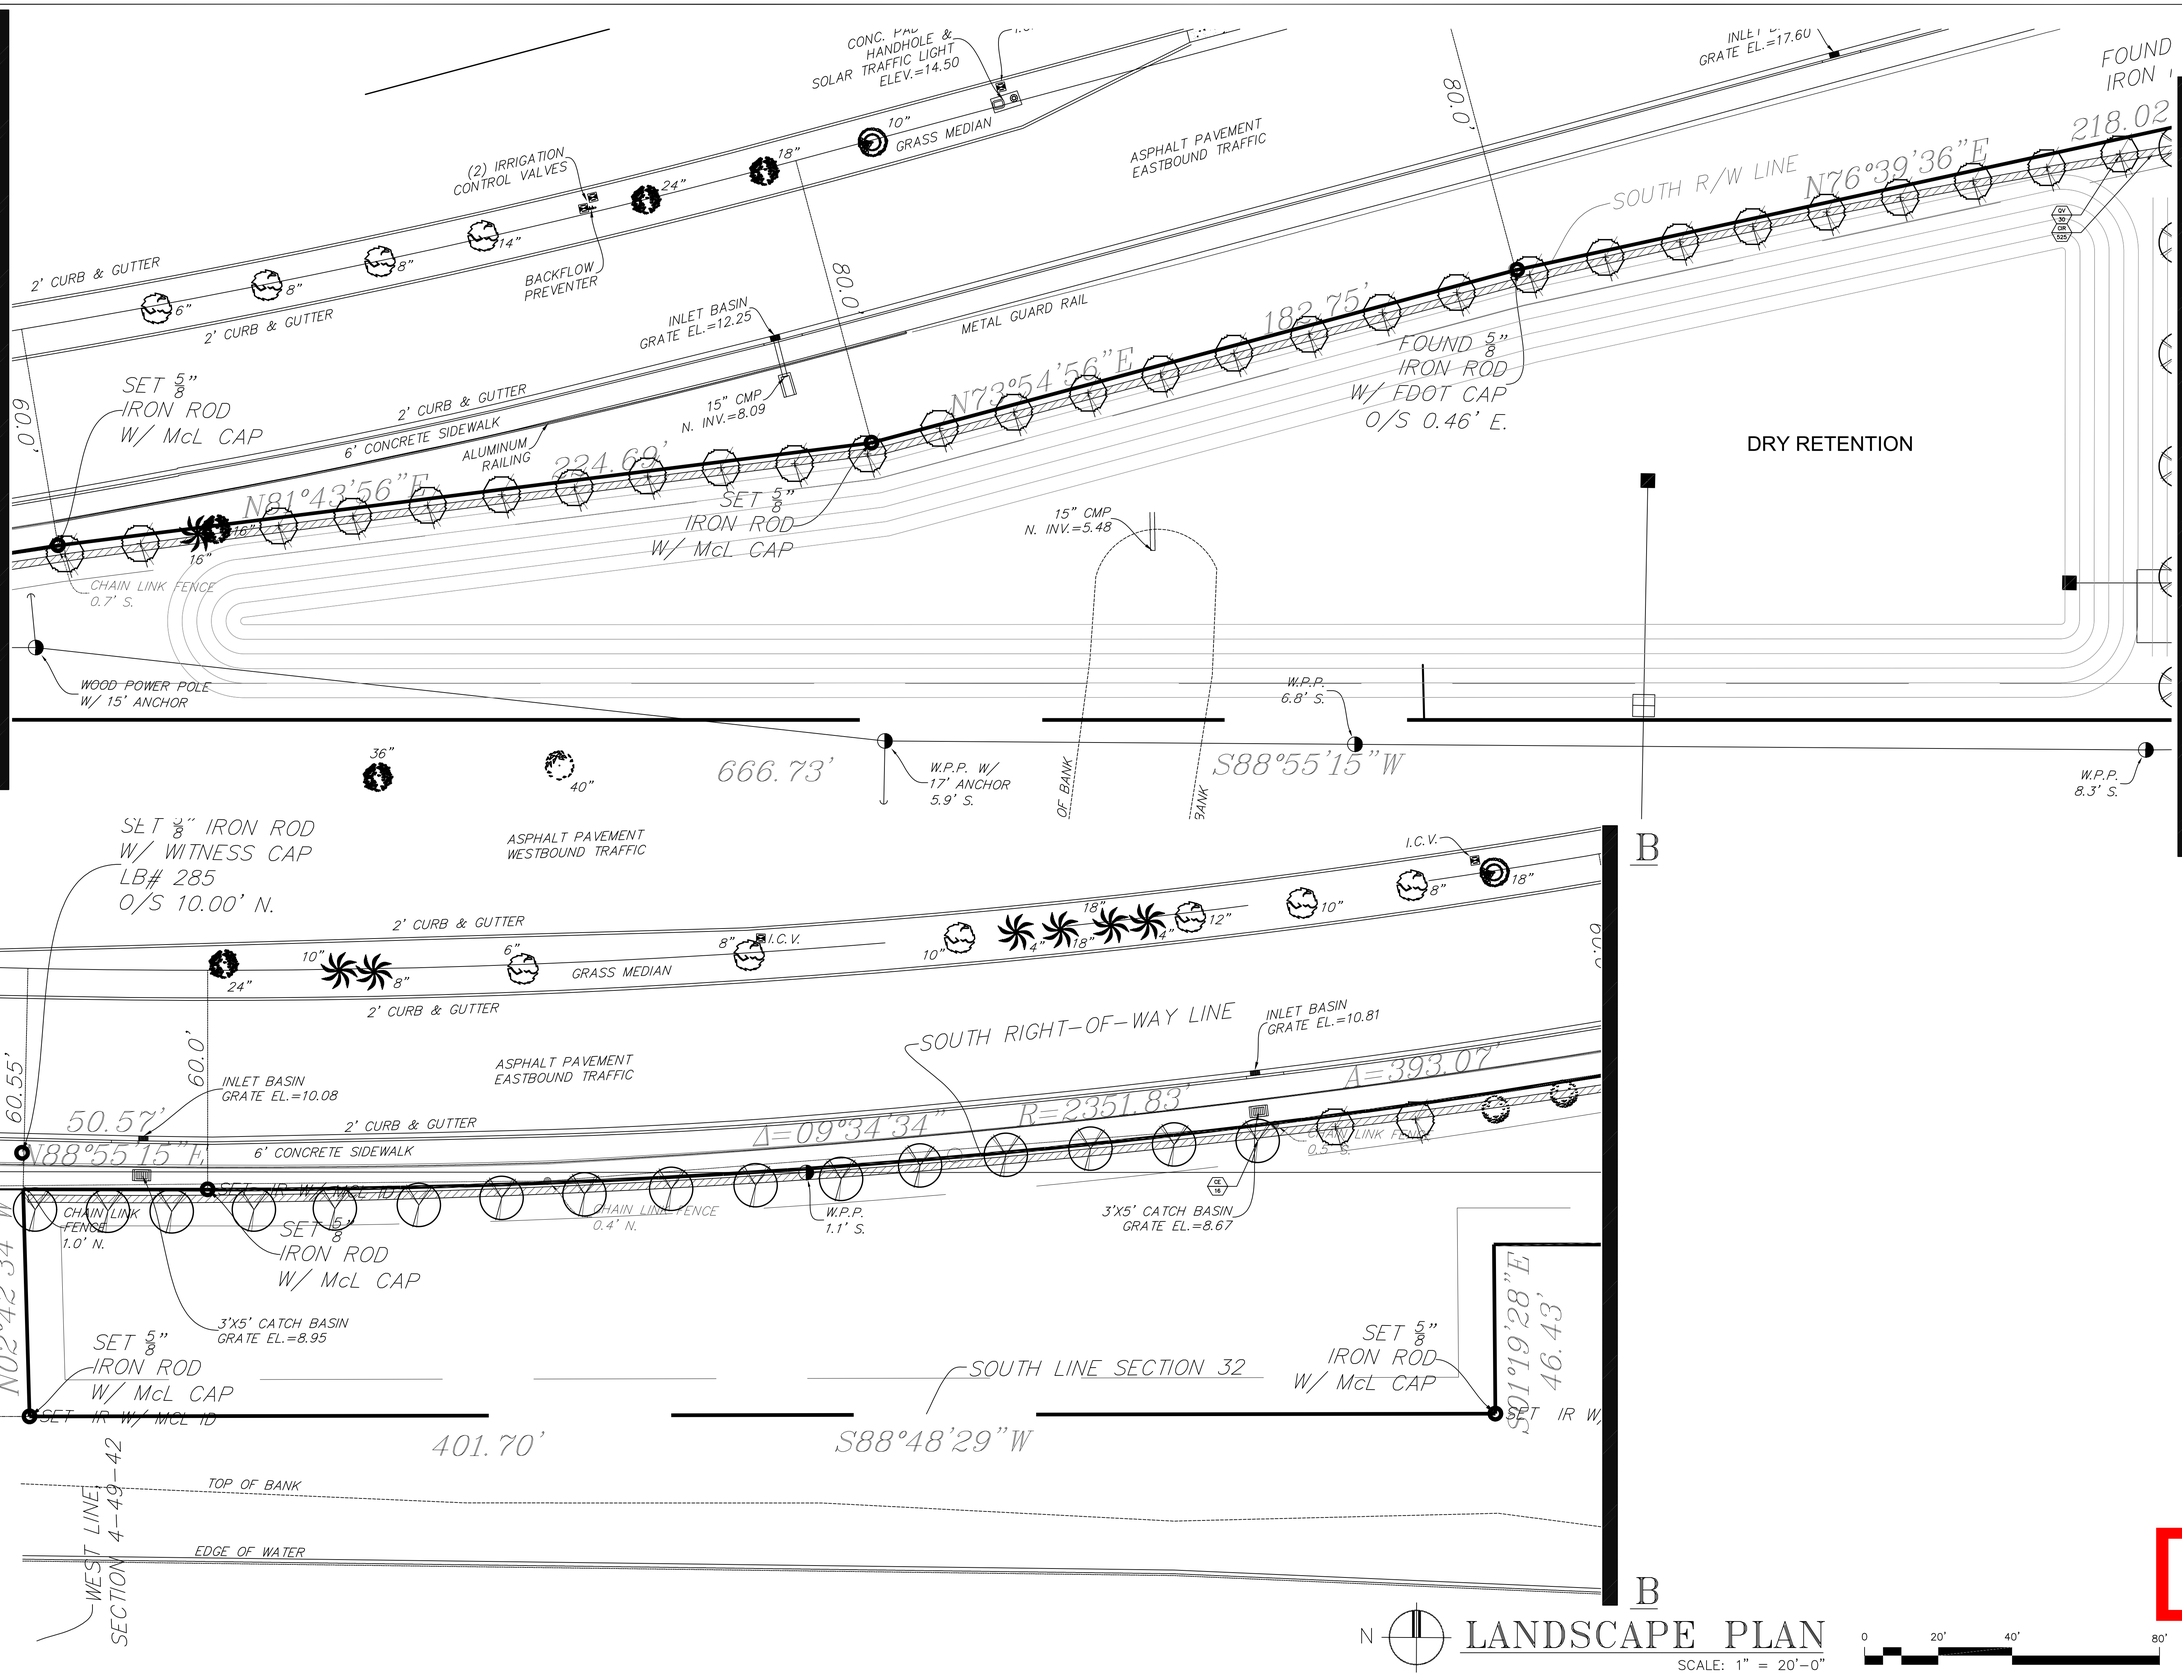

N LANDSCAPE PLAN

SCALE: 1" = 20'-0"

0 20' 40' 80'

TONNING & ASSOCIATES, INC.
Landscape Architecture & Land Planning

Landscape Architect – Florida License #6666709
4855 NW 92 Terrace
Coral Springs, Florida 33067
Tel: 561-414-8269
Email: wtonning@tonningandassociates.com

DRWG. TITLE : LANDSCAPE PLAN

PROJECT : FLORIDA INDOOR TENNIS
WEST ATLANTIC BOULEVARD
POMPANO BEACH, FLORIDA 33069

CLIENT : RWB LINARES ARCHITECTURE

Wayne K Tonning
Digitally signed by Wayne K Tonning
Date: 2023.08.22 12:52:28 -04'00'

WAYNE K. TONNING, RLA
RLA #6666709

PROJECT NO.	22-144
DRAWN BY	WKT
DESIGNED BY	WKT
CHECKED BY	WKT
DATE :	01-17-23
DWG. NO.	LP-3
SHT. NO.	3 of 3
REVISION :	

DRC
PZ23-12000009
10/04/2023